

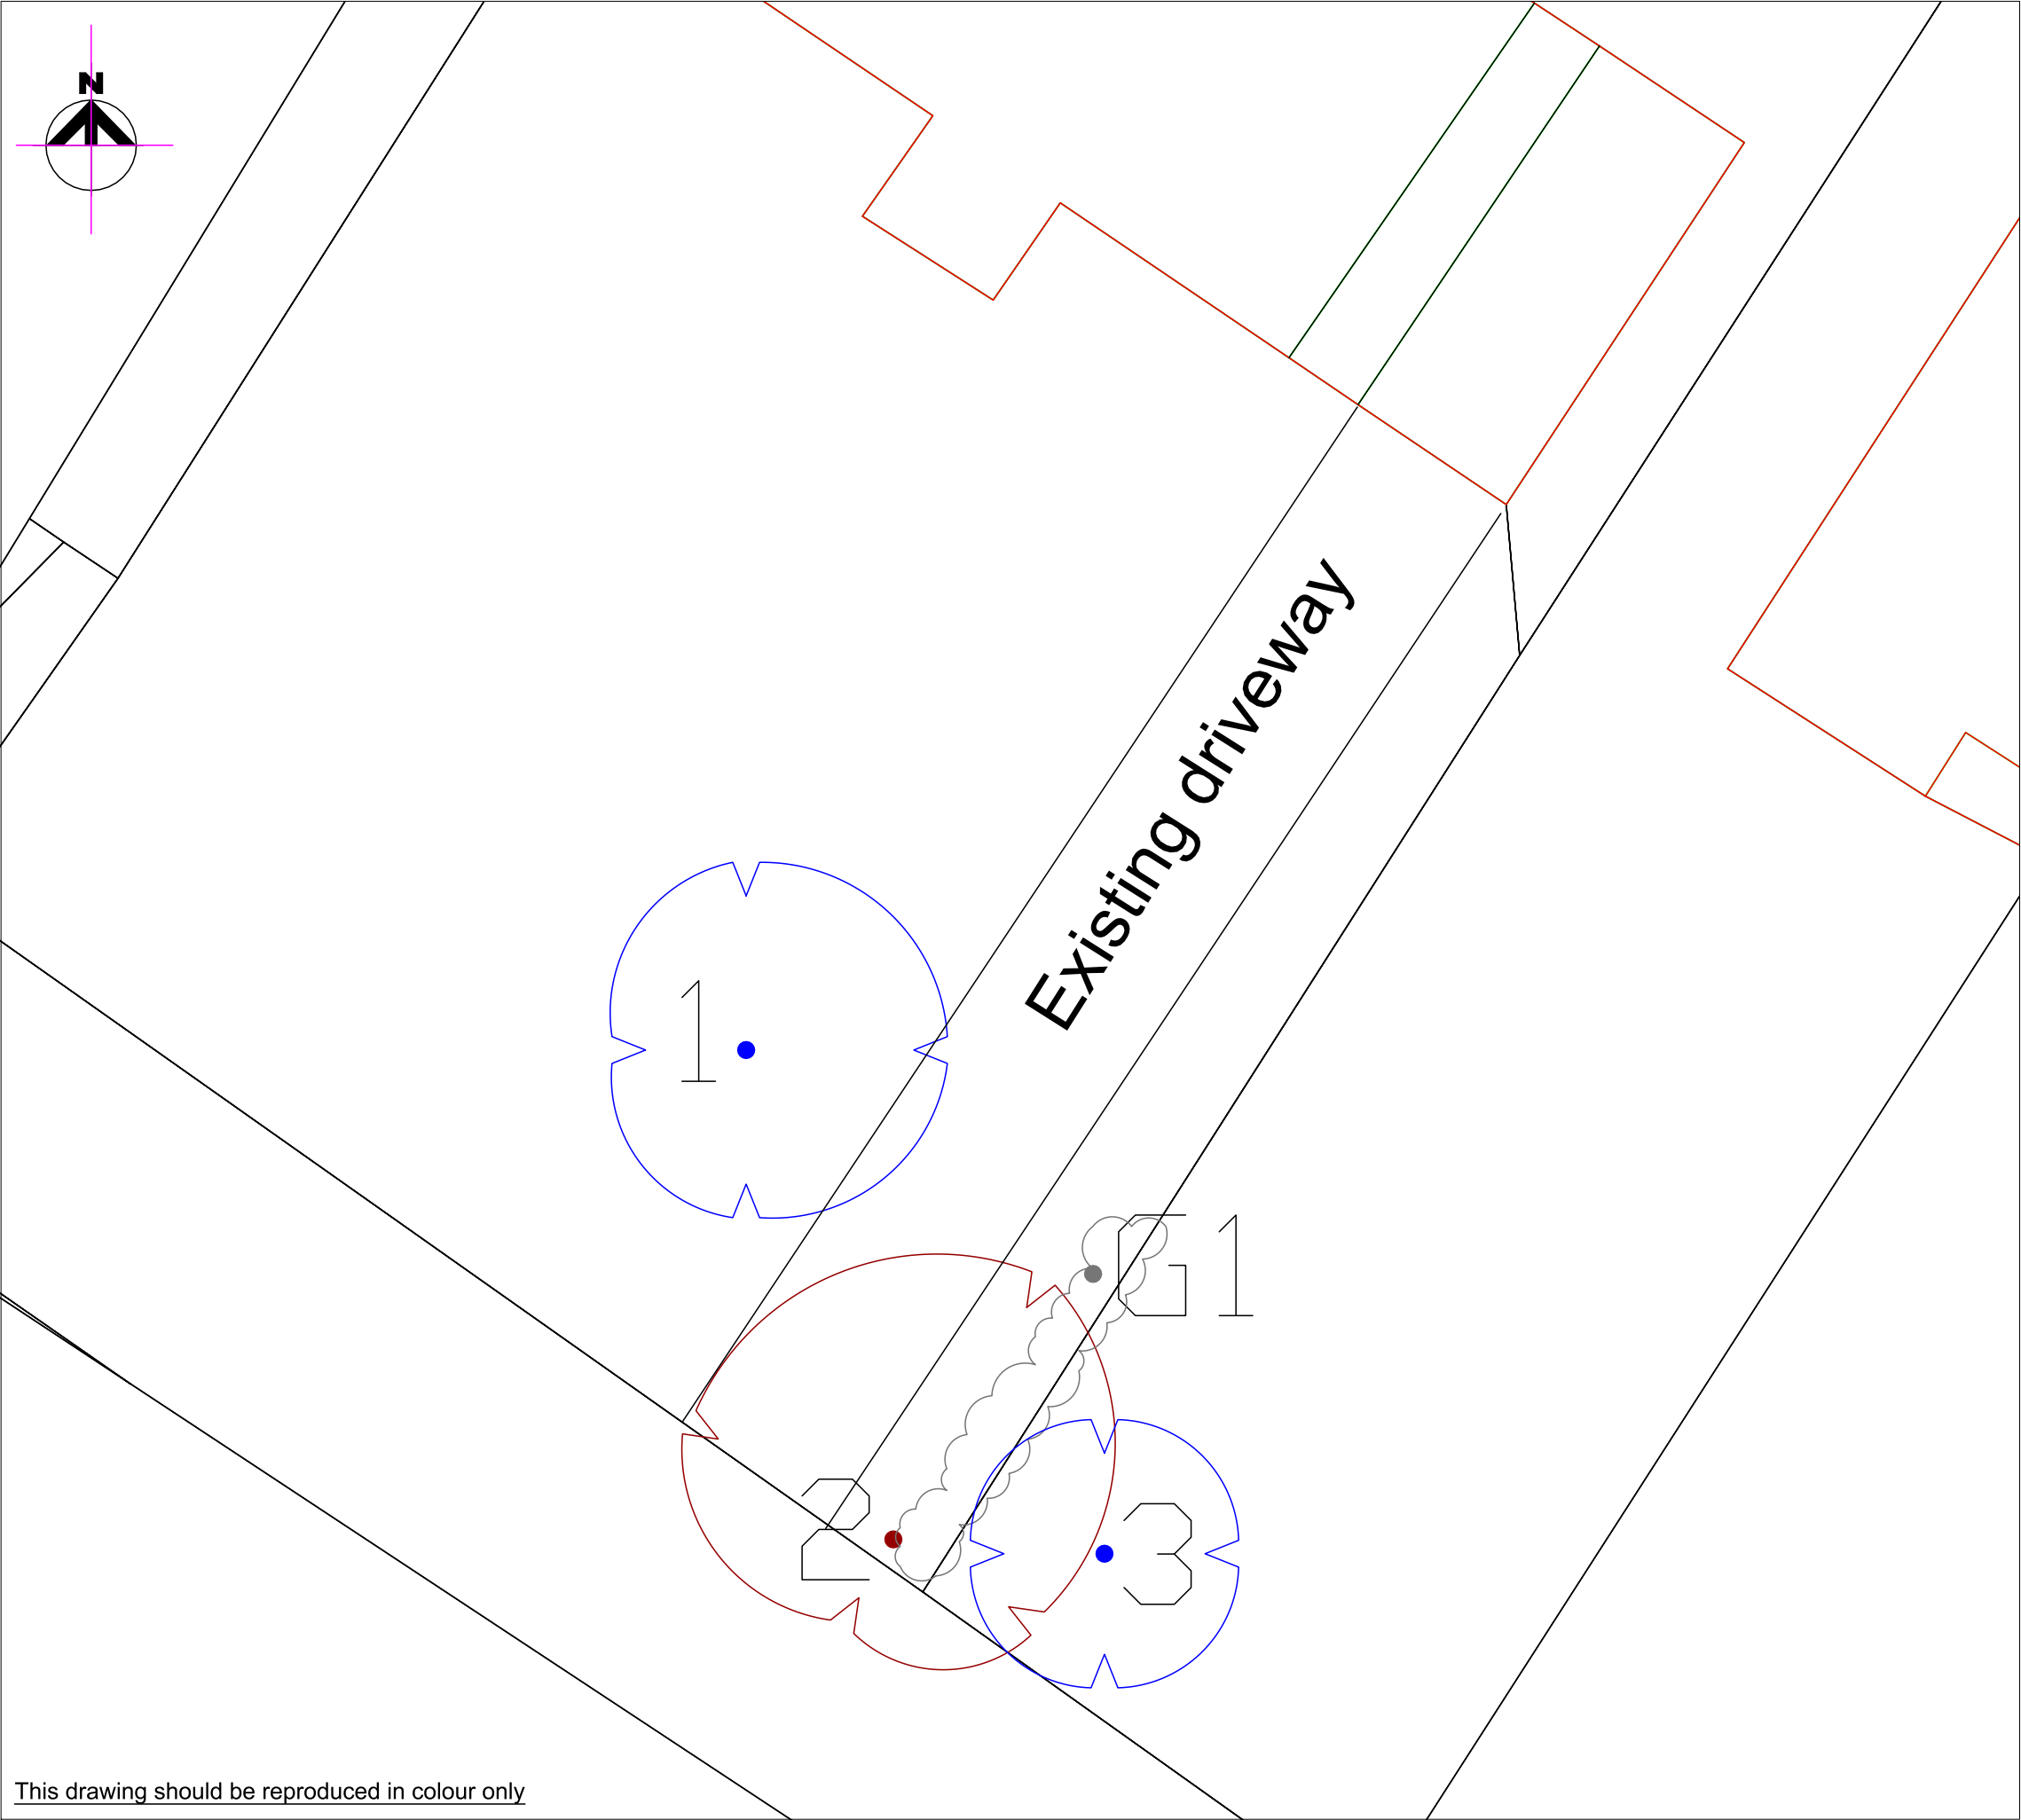
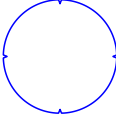
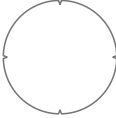


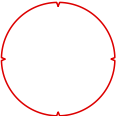

This drawing should be reproduced in colour only

-  Category B - Trees of moderate quality with an estimated remaining life expectancy of at least 20 years
-  Category C - Trees of low quality with an estimated remaining life expectancy of at least 10 years, or young trees with a stem diameter below 150 mm
-  Category U - Trees in such a condition that their retention in the context of the current land use cannot reasonably exceed 10 years

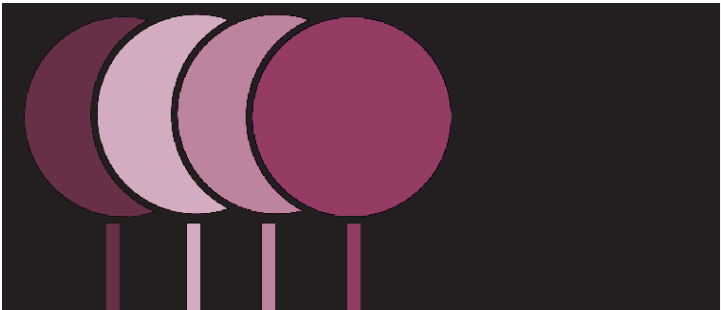

The Studio, 1 Spring Gardens, Glynde, Nr Lewes, East Sussex, BN8 6SA
Lewes - 01273 858 826 Mobile - 07377 393 897
www.nicholasjonesconsultants.co.uk - e-mail info@nicholasjonesconsultants.co.uk

Client's Name
Stephen Wood

Job Title
**19 Kingsway, Aldwick, West Sussex
PO21 4DQ**

Drawing Title
Tree Layout Plan

Scale
1:100 @ A3

Drawn	Date
NDJ	08.11.2019

Drg No
NJCL 576 A

Status
INFORMATION