

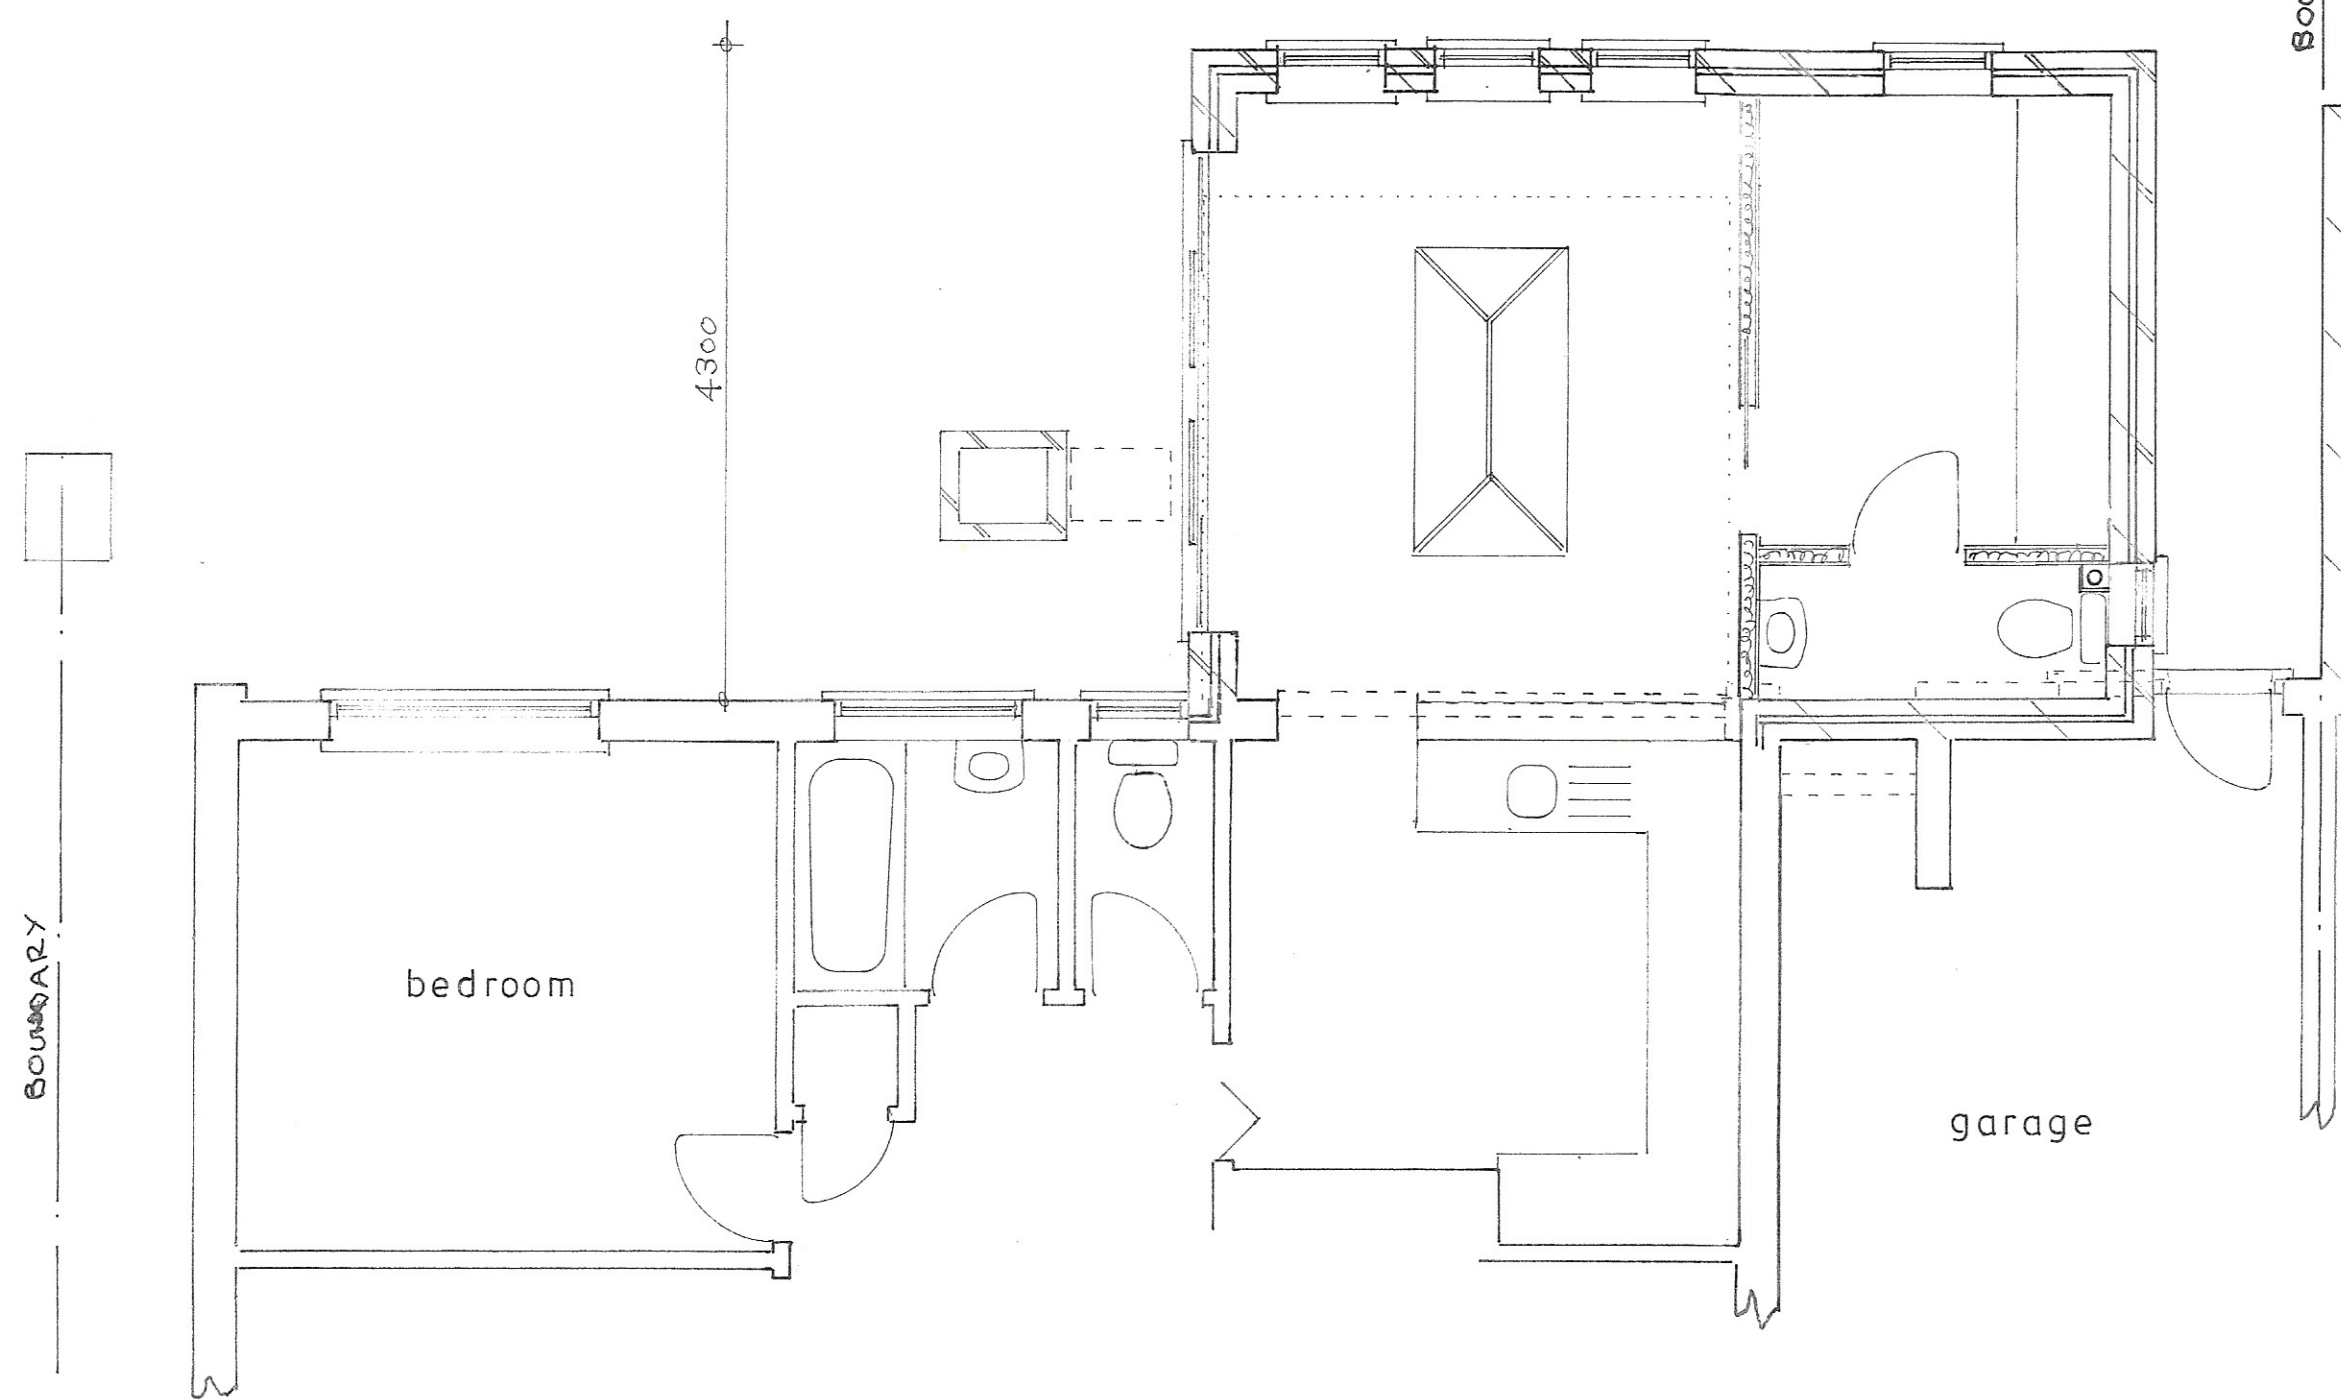


550 700 330 700 330 700 700 1100

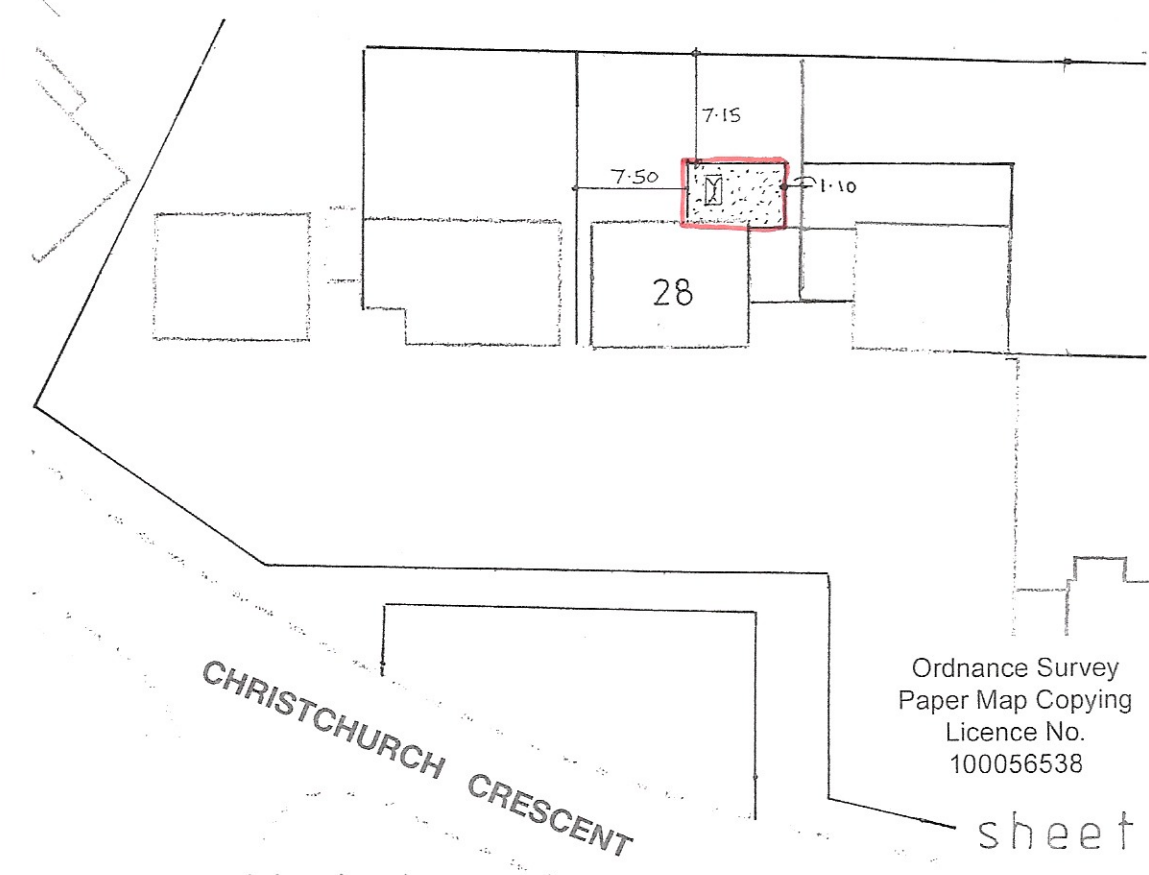

Plan
1 : 50

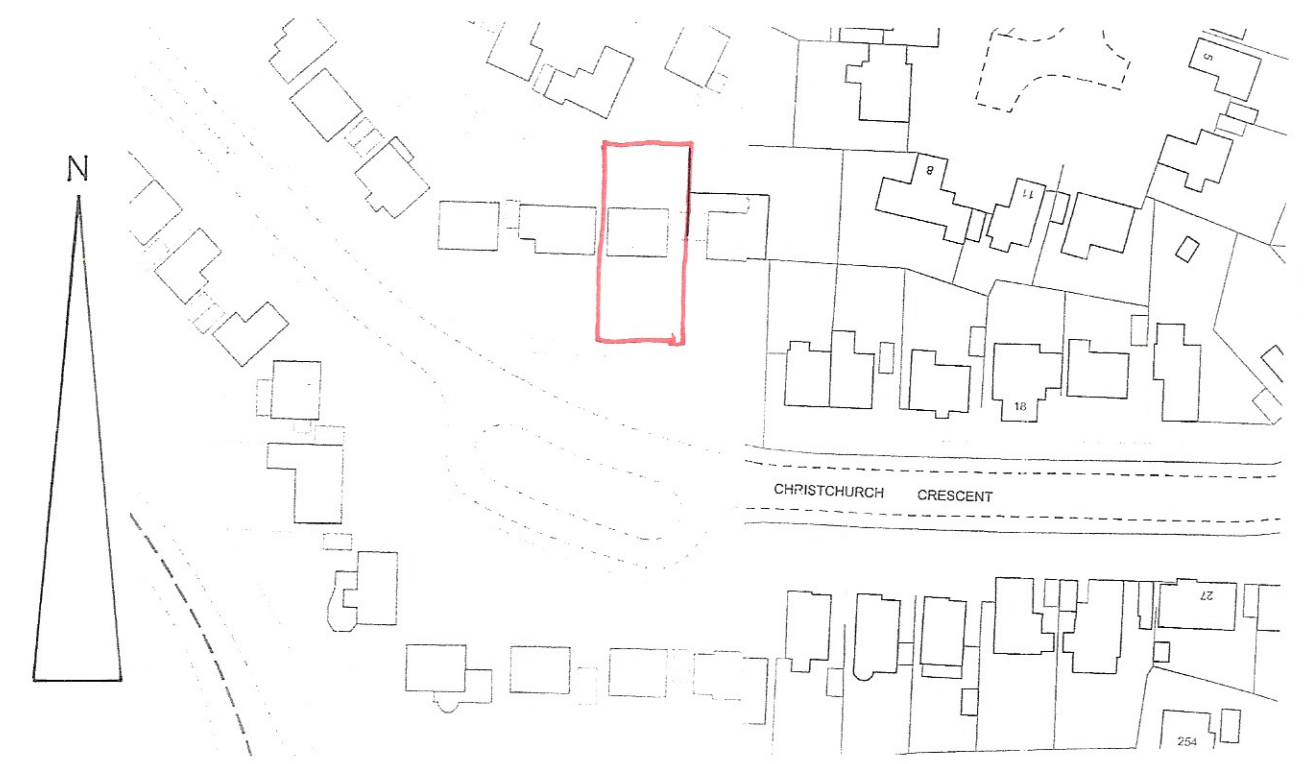

Ordnance Survey
Paper Map Copying
Licence No.
100056538

Proposed

PROPOSED SINGLE STOREY EXTENSION AT 28, CHRISTCHURCH CRESCENT, WEST MEADS
FOR DR. M. GREEN.

Bryan Butcher
Rainbow Cottage
Nyetimber Lane
Bognor Regis PO21 3JX
01243 266871
07973 233442
bryan.butcher@btinternet.com
www.bryanbutcher.com