



Waste & Rec.Store Elevations at 1:100 scale

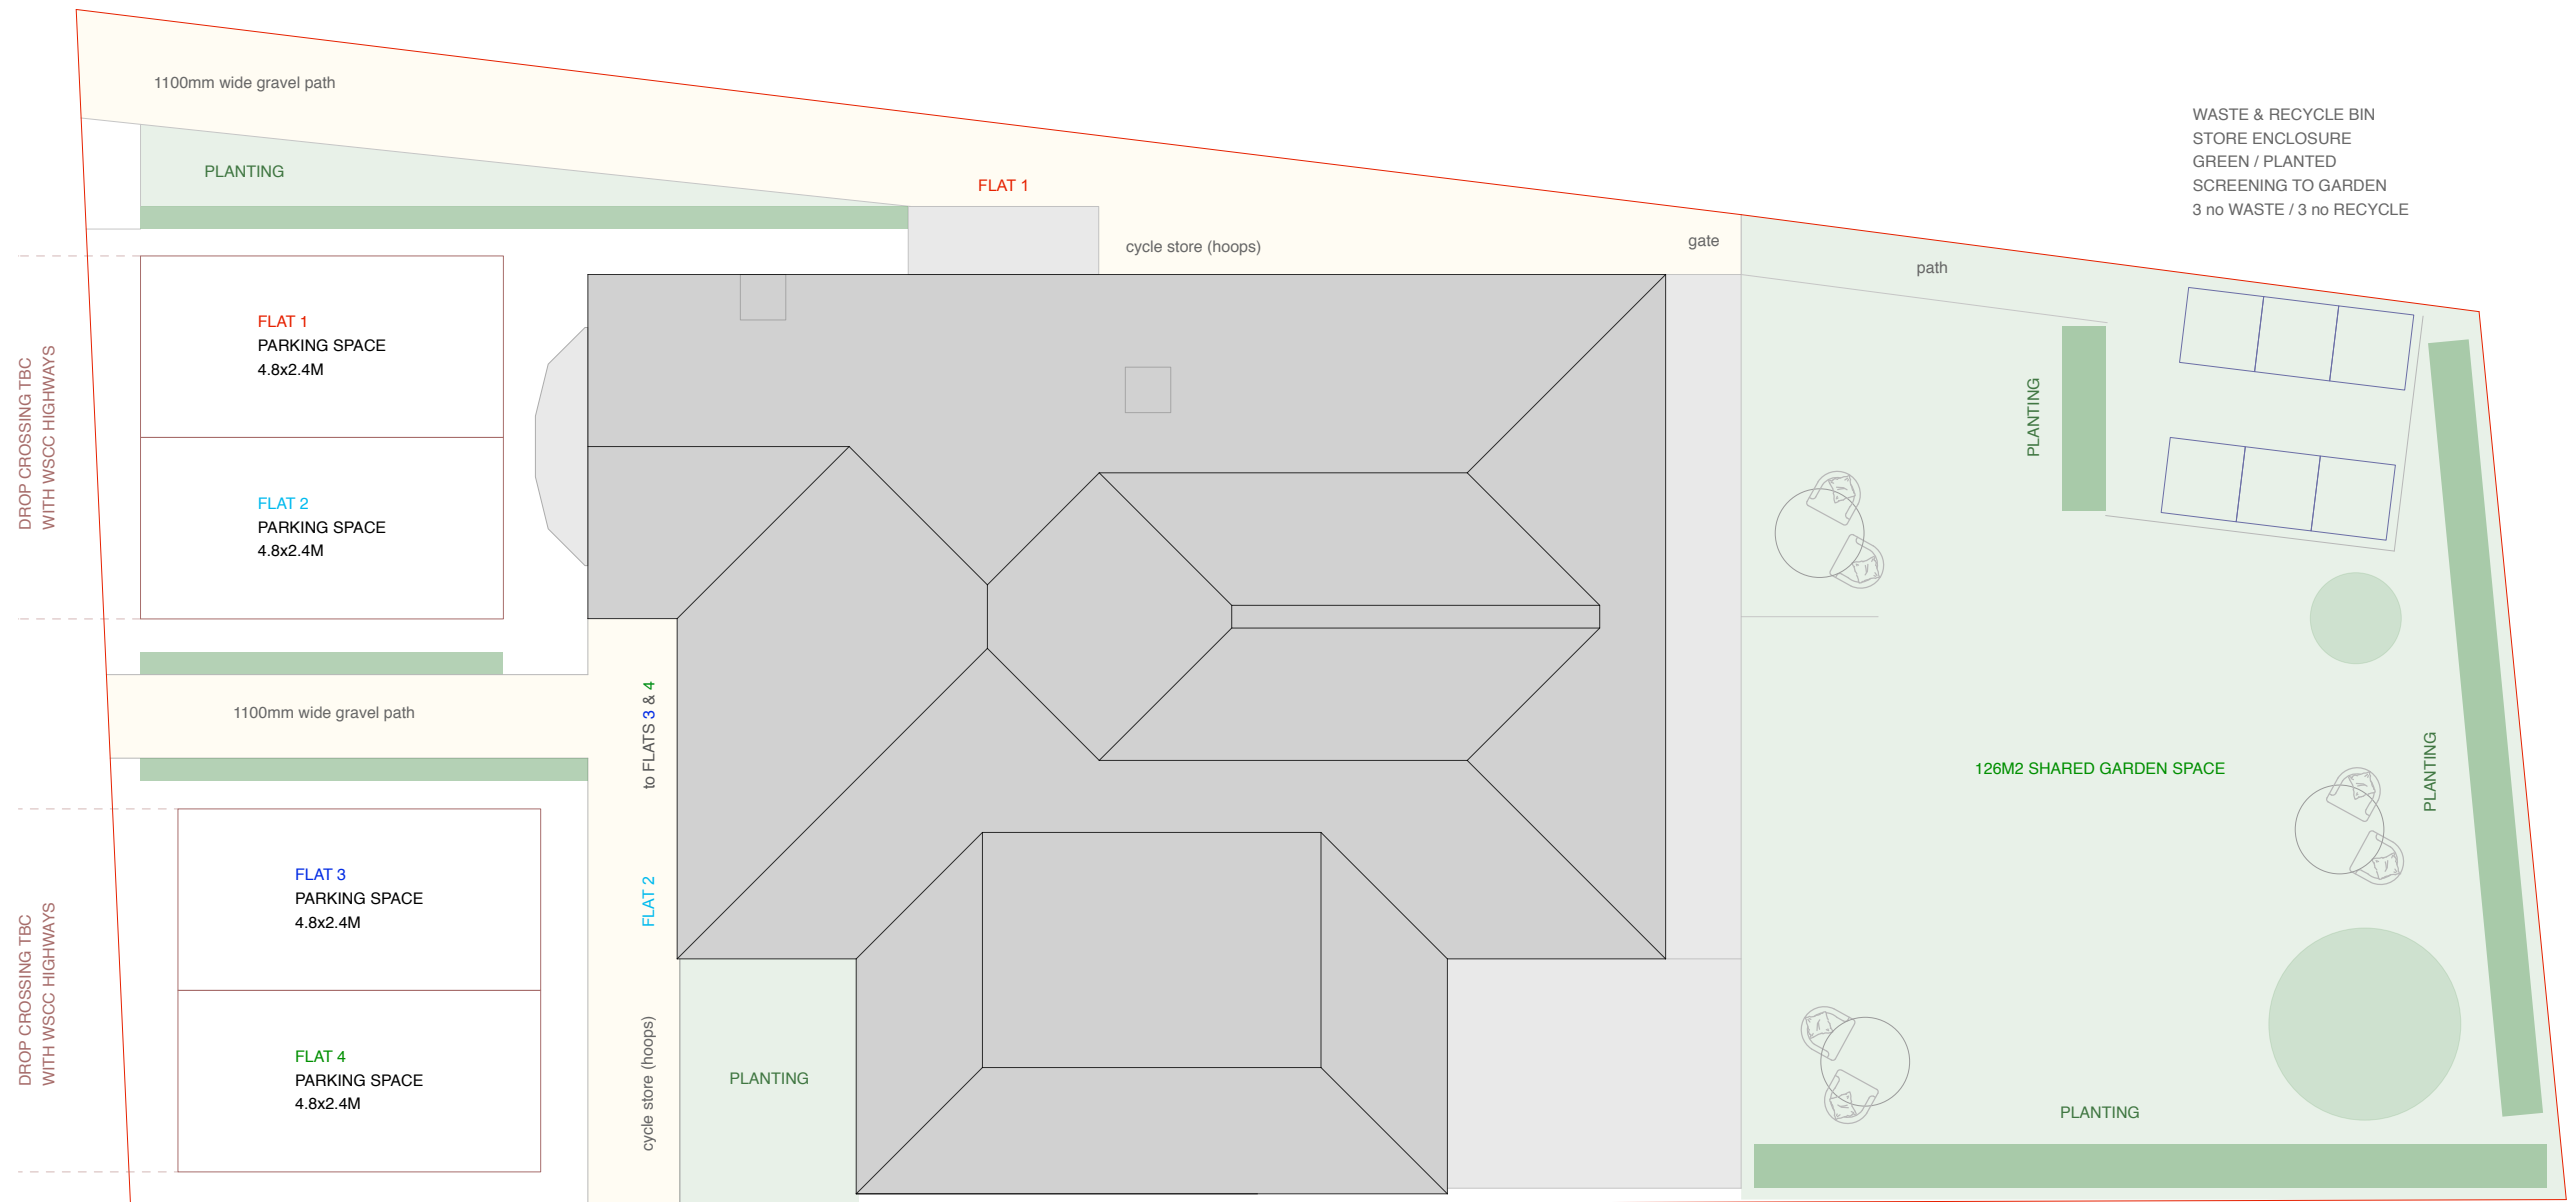

008

Proposed Site Layout Plan at 1:100 scale

DRAWINGS & SCALE BAR ARE FOR
PLANNING PURPOSES ONLY.
PRODUCED FROM THIRD PARTY DATA.
THESE ARE NOT SURVEY DRAWINGS

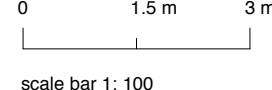

DESIGN INTENT

CORINTHIAN ARCHITECTURAL DESIGN

Main Road, Fishbourne, West Sussex. PO18 8BD

01243 576 078 > contact@corinthianan.co.uk > www.corinthianad.co.uk