




Proposed Front Elevation at 1:100 scale
NORTH WEST



Proposed Side Elevation at 1:100 scale
NORTH EAST




Proposed Rear Elevation at 1:100 scale
SOUTH EAST

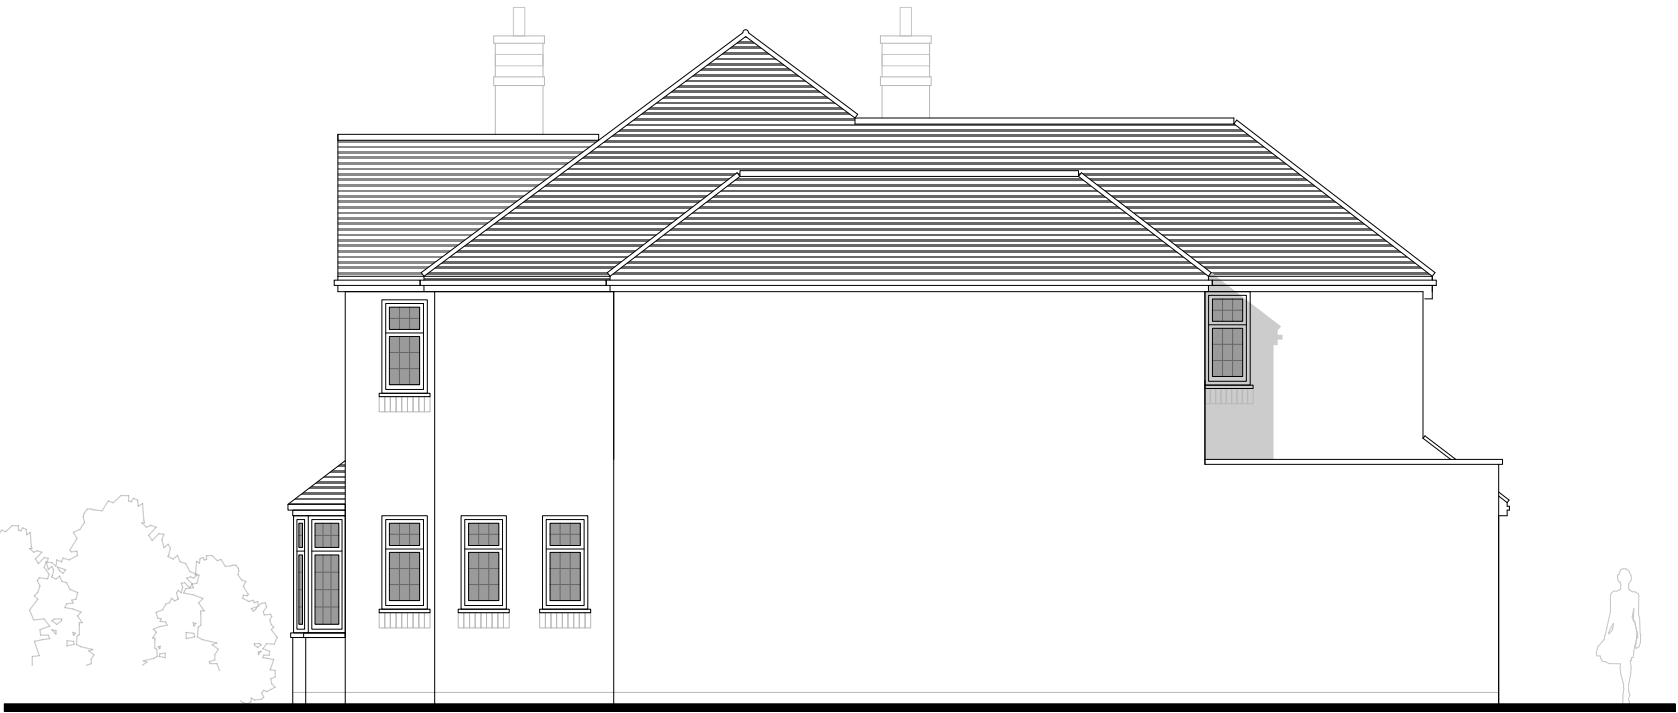

Proposed Side Elevation at 1:100 scale
SOUTH WEST

DRAWINGS & SCALE BAR ARE FOR
PLANNING PURPOSES ONLY.
PRODUCED FROM THIRD PARTY DATA.
THESE ARE NOT SURVEY DRAWINGS

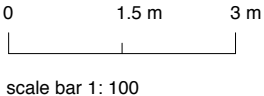

DESIGN INTENT

ARUN DISTRICT COUNCIL AW/251/20/OUT

CLIENT	Mrs B Woodland	DRAWING	004 Proposed Elevations	
SITE	14 Princess Avenue, Aldwick	DATE	10 09 20	AUTHOR AH
PROJECT	Proposed Conversion to Flats	SCALE	1: 100 @ A3	STATUS PL

CORINTHIAN ARCHITECTURAL DESIGN

Main Road, Fishbourne, West Sussex. PO18 8BD
01243 576 078 > contact@corinthianan.co.uk > www.corinthianad.co.uk