



Waste & Rec.Store Elevations at 1:100 scale

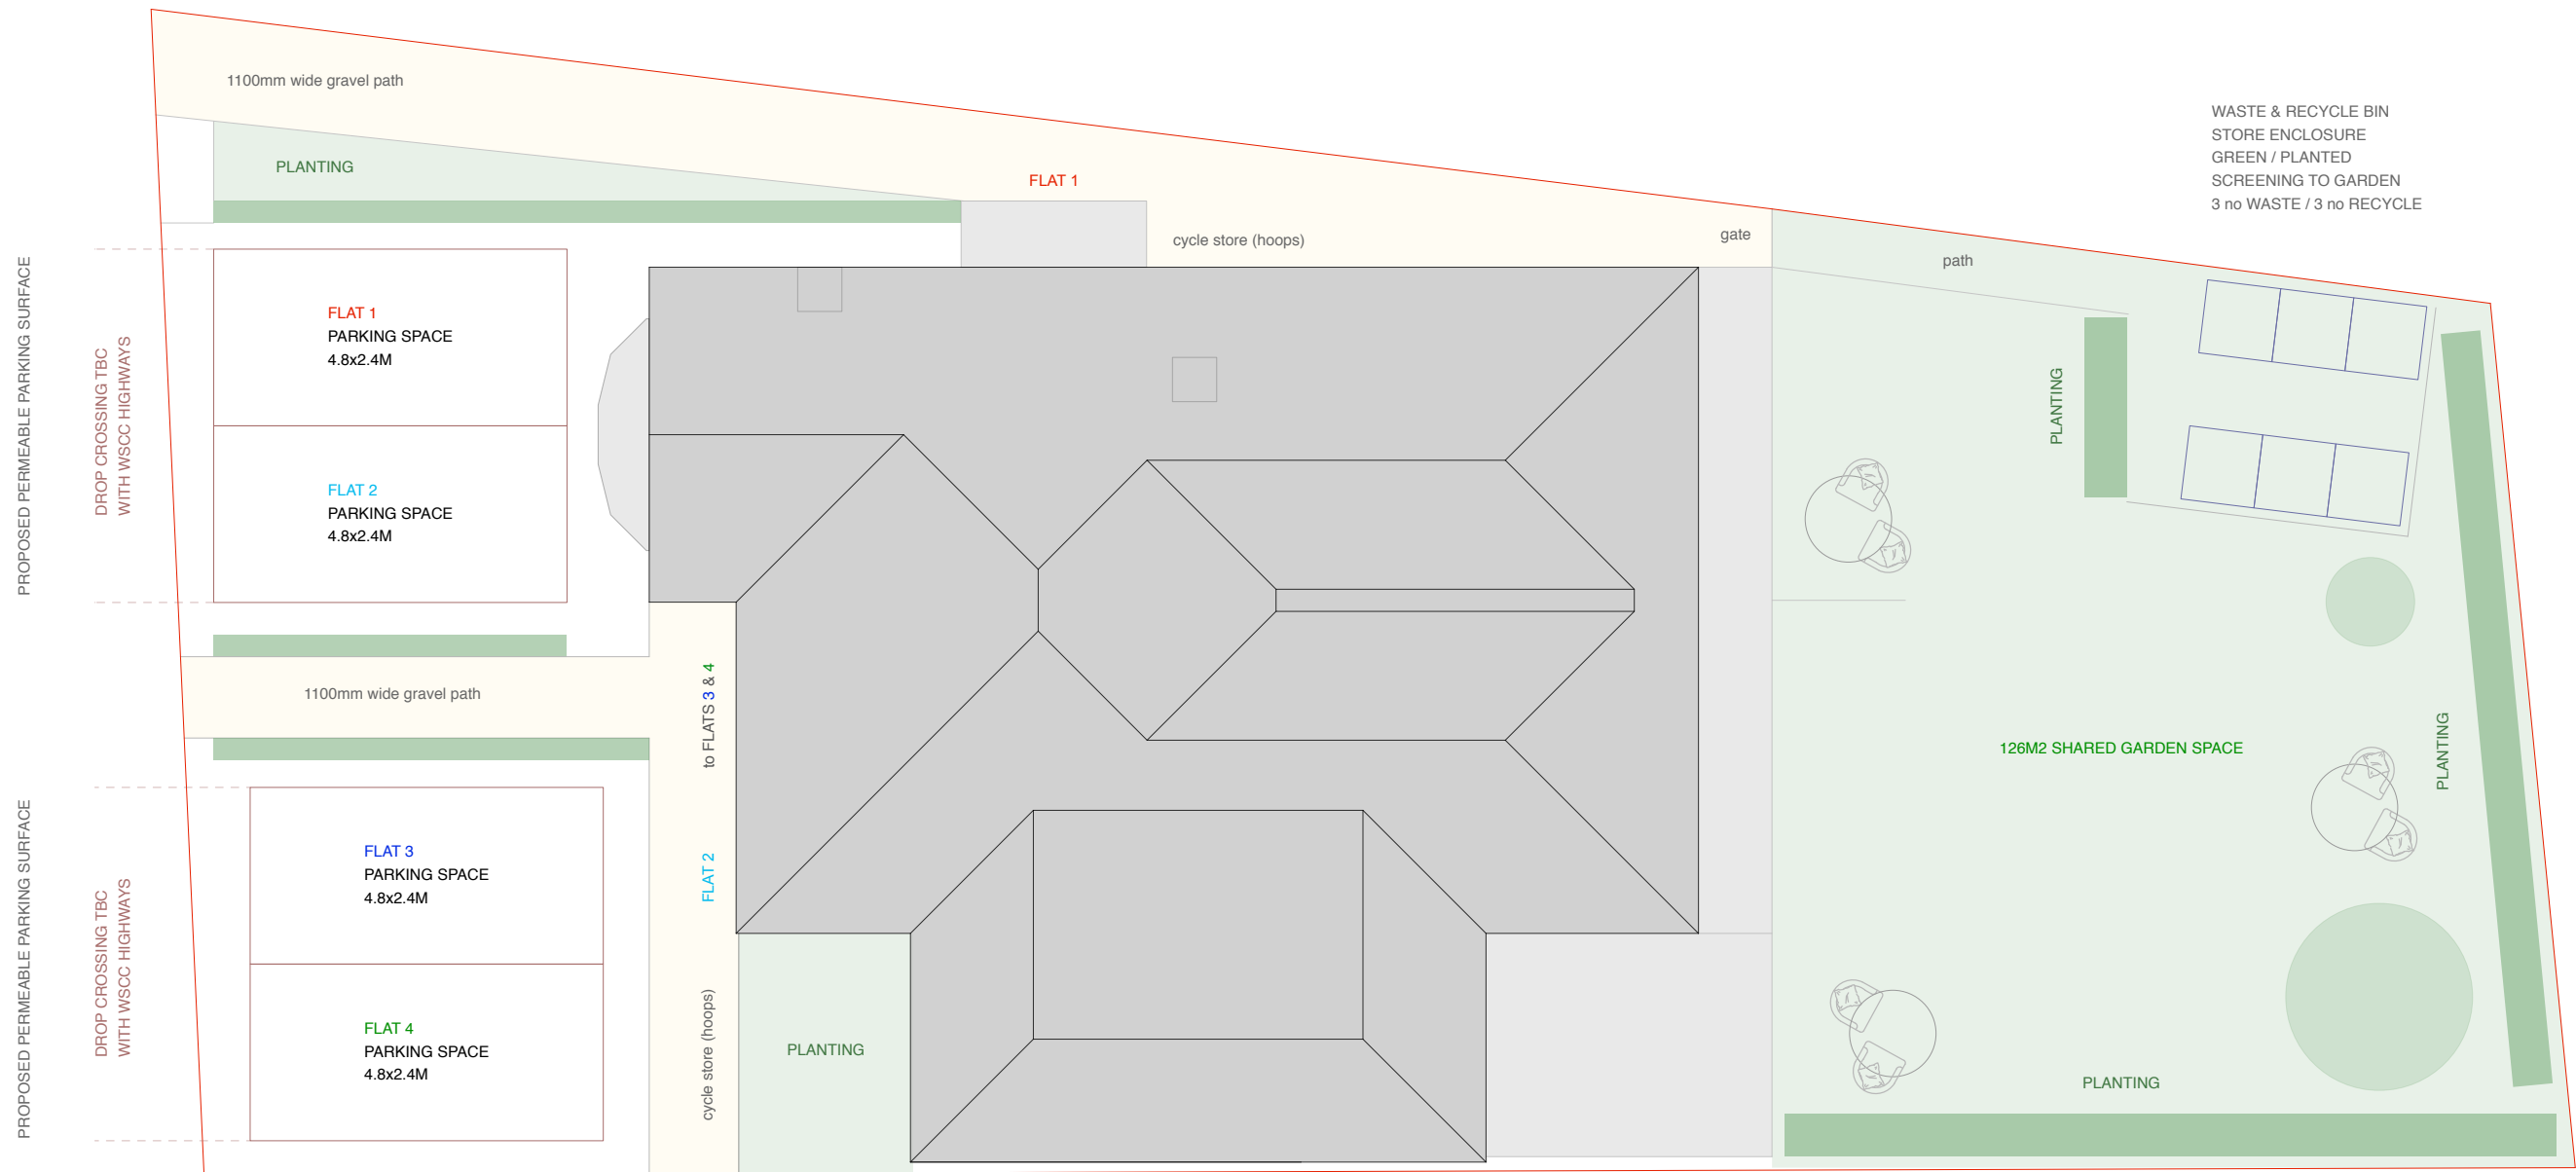

008 [REV A 16 12 20 - Permeable parking surface](#)

Proposed Site Layout Plan at 1:100 scale

DRAWINGS & SCALE BAR ARE FOR
PLANNING PURPOSES ONLY.
PRODUCED FROM THIRD PARTY DATA.
THESE ARE NOT SURVEY DRAWINGS

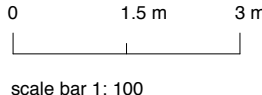

[DESIGN INTENT](#)

CORINTHIAN ARCHITECTURAL DESIGN

Main Road, Fishbourne, West Sussex. PO18 8BD
01243 576 078 > contact@corinthianan.co.uk > www.corinthianad.co.uk