


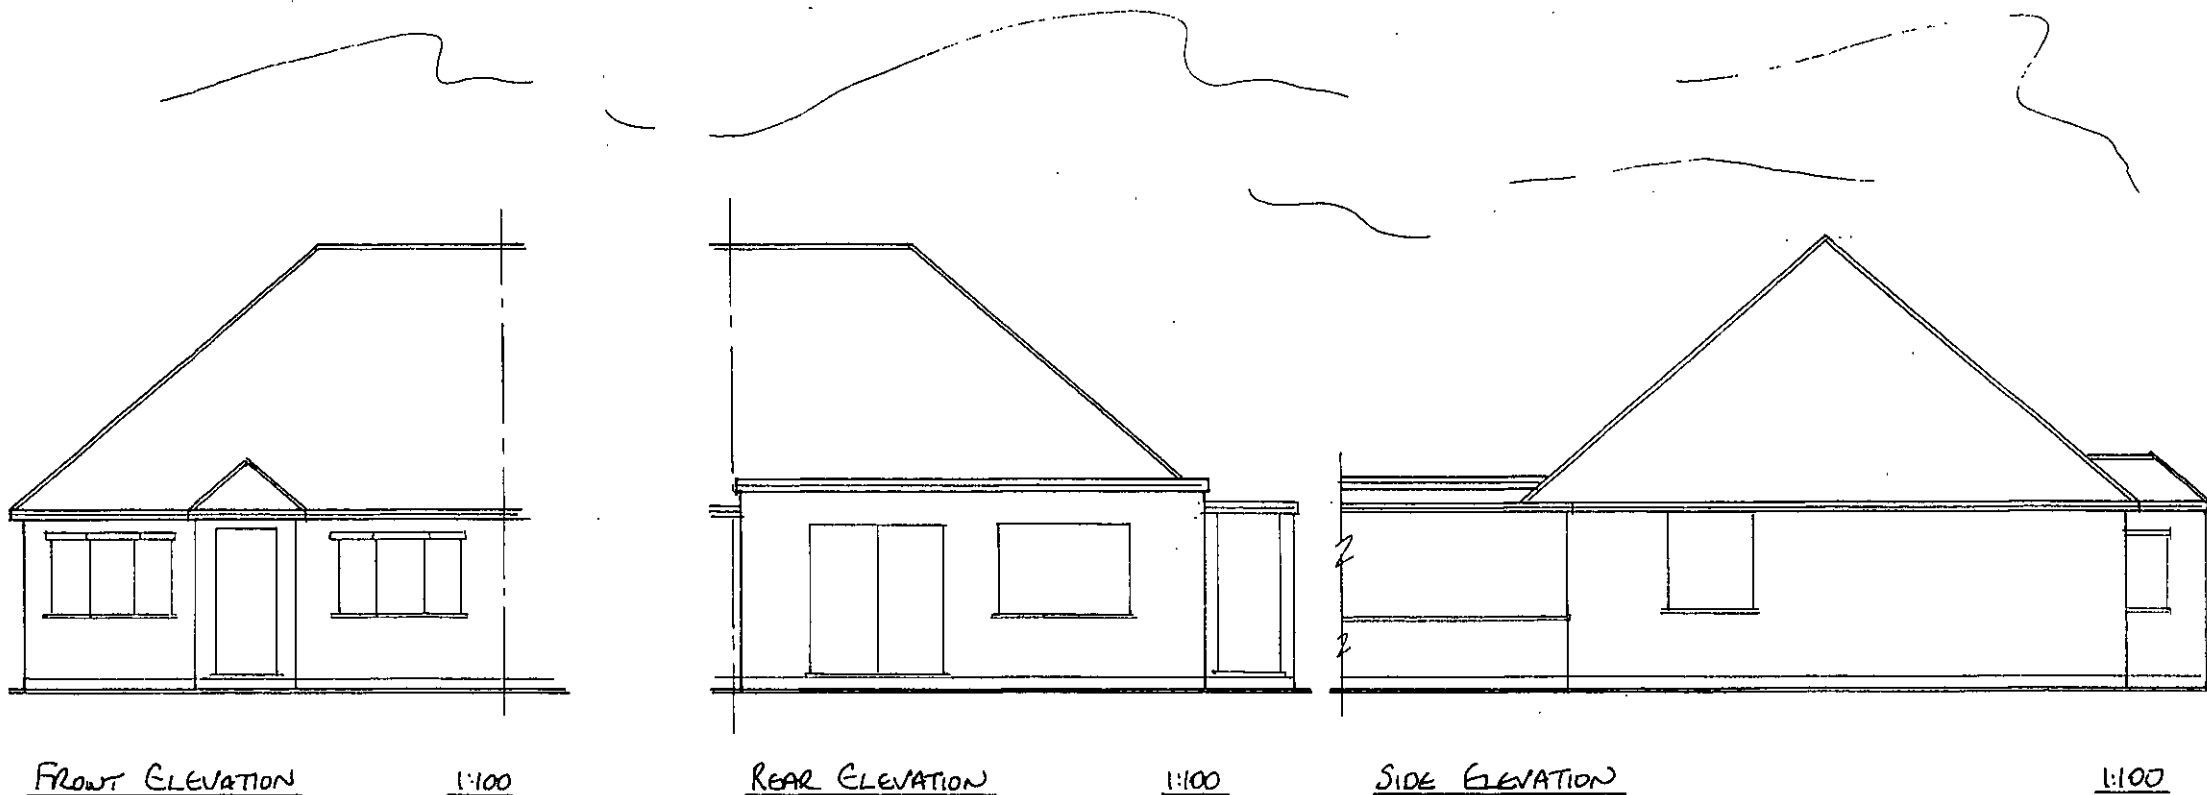

**STEVEN BARRETT** MBEEng MFPWS

Architectural & Surveying Services

07974 715009

sbarrettsurveying@yahoo.co.uk

**EXISTING**

**23 Lincoln Ave, Bognor Regis, W.Sussex**

Rooms in Roof      Drawing No: SB/13/163/2      Date: Sept 2013

Mr & Mrs Smart

**A4**