


SKETCH PLAN N° 1 OF 1

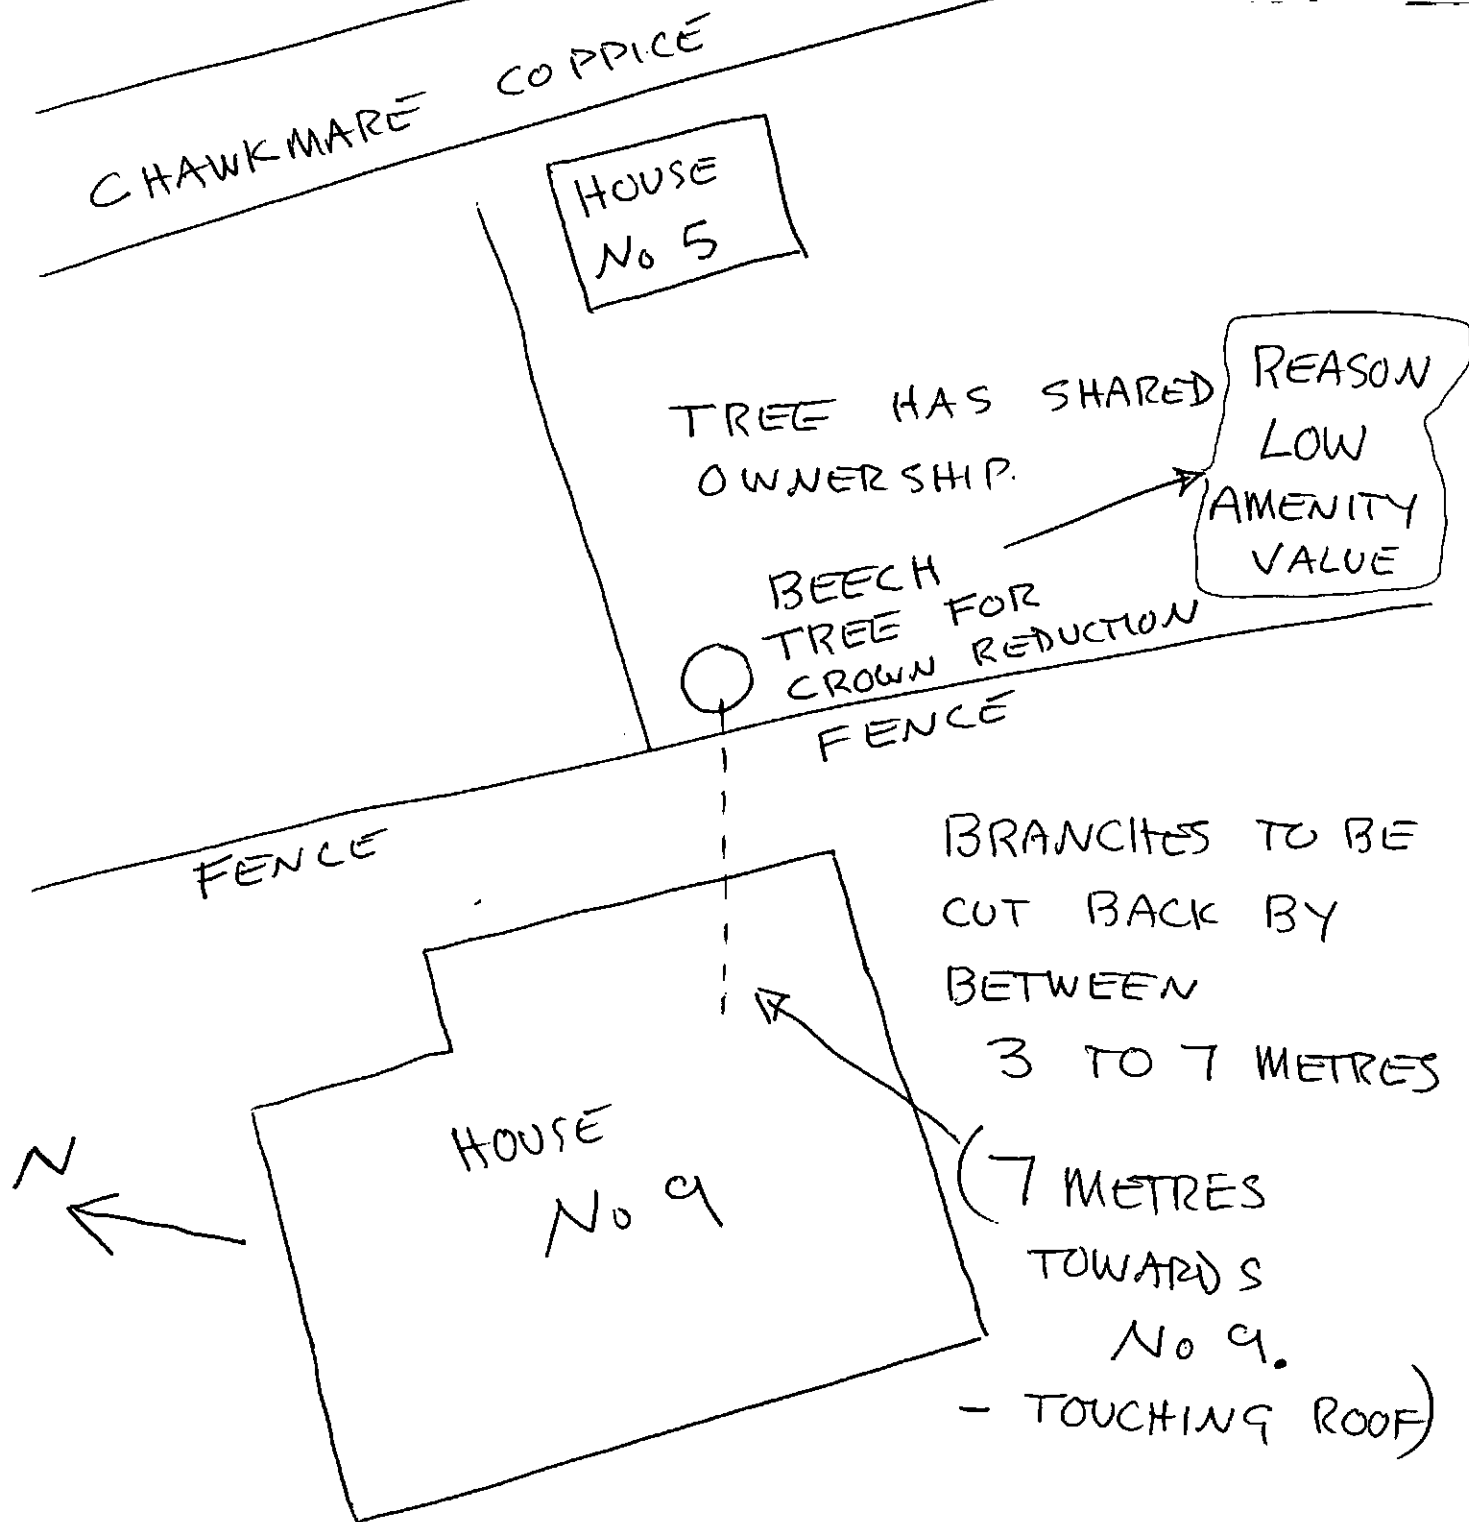

APPLICATION FROM MR NORMAN GRANTHAM
N° 9 CHAWKMARE COPPICE