


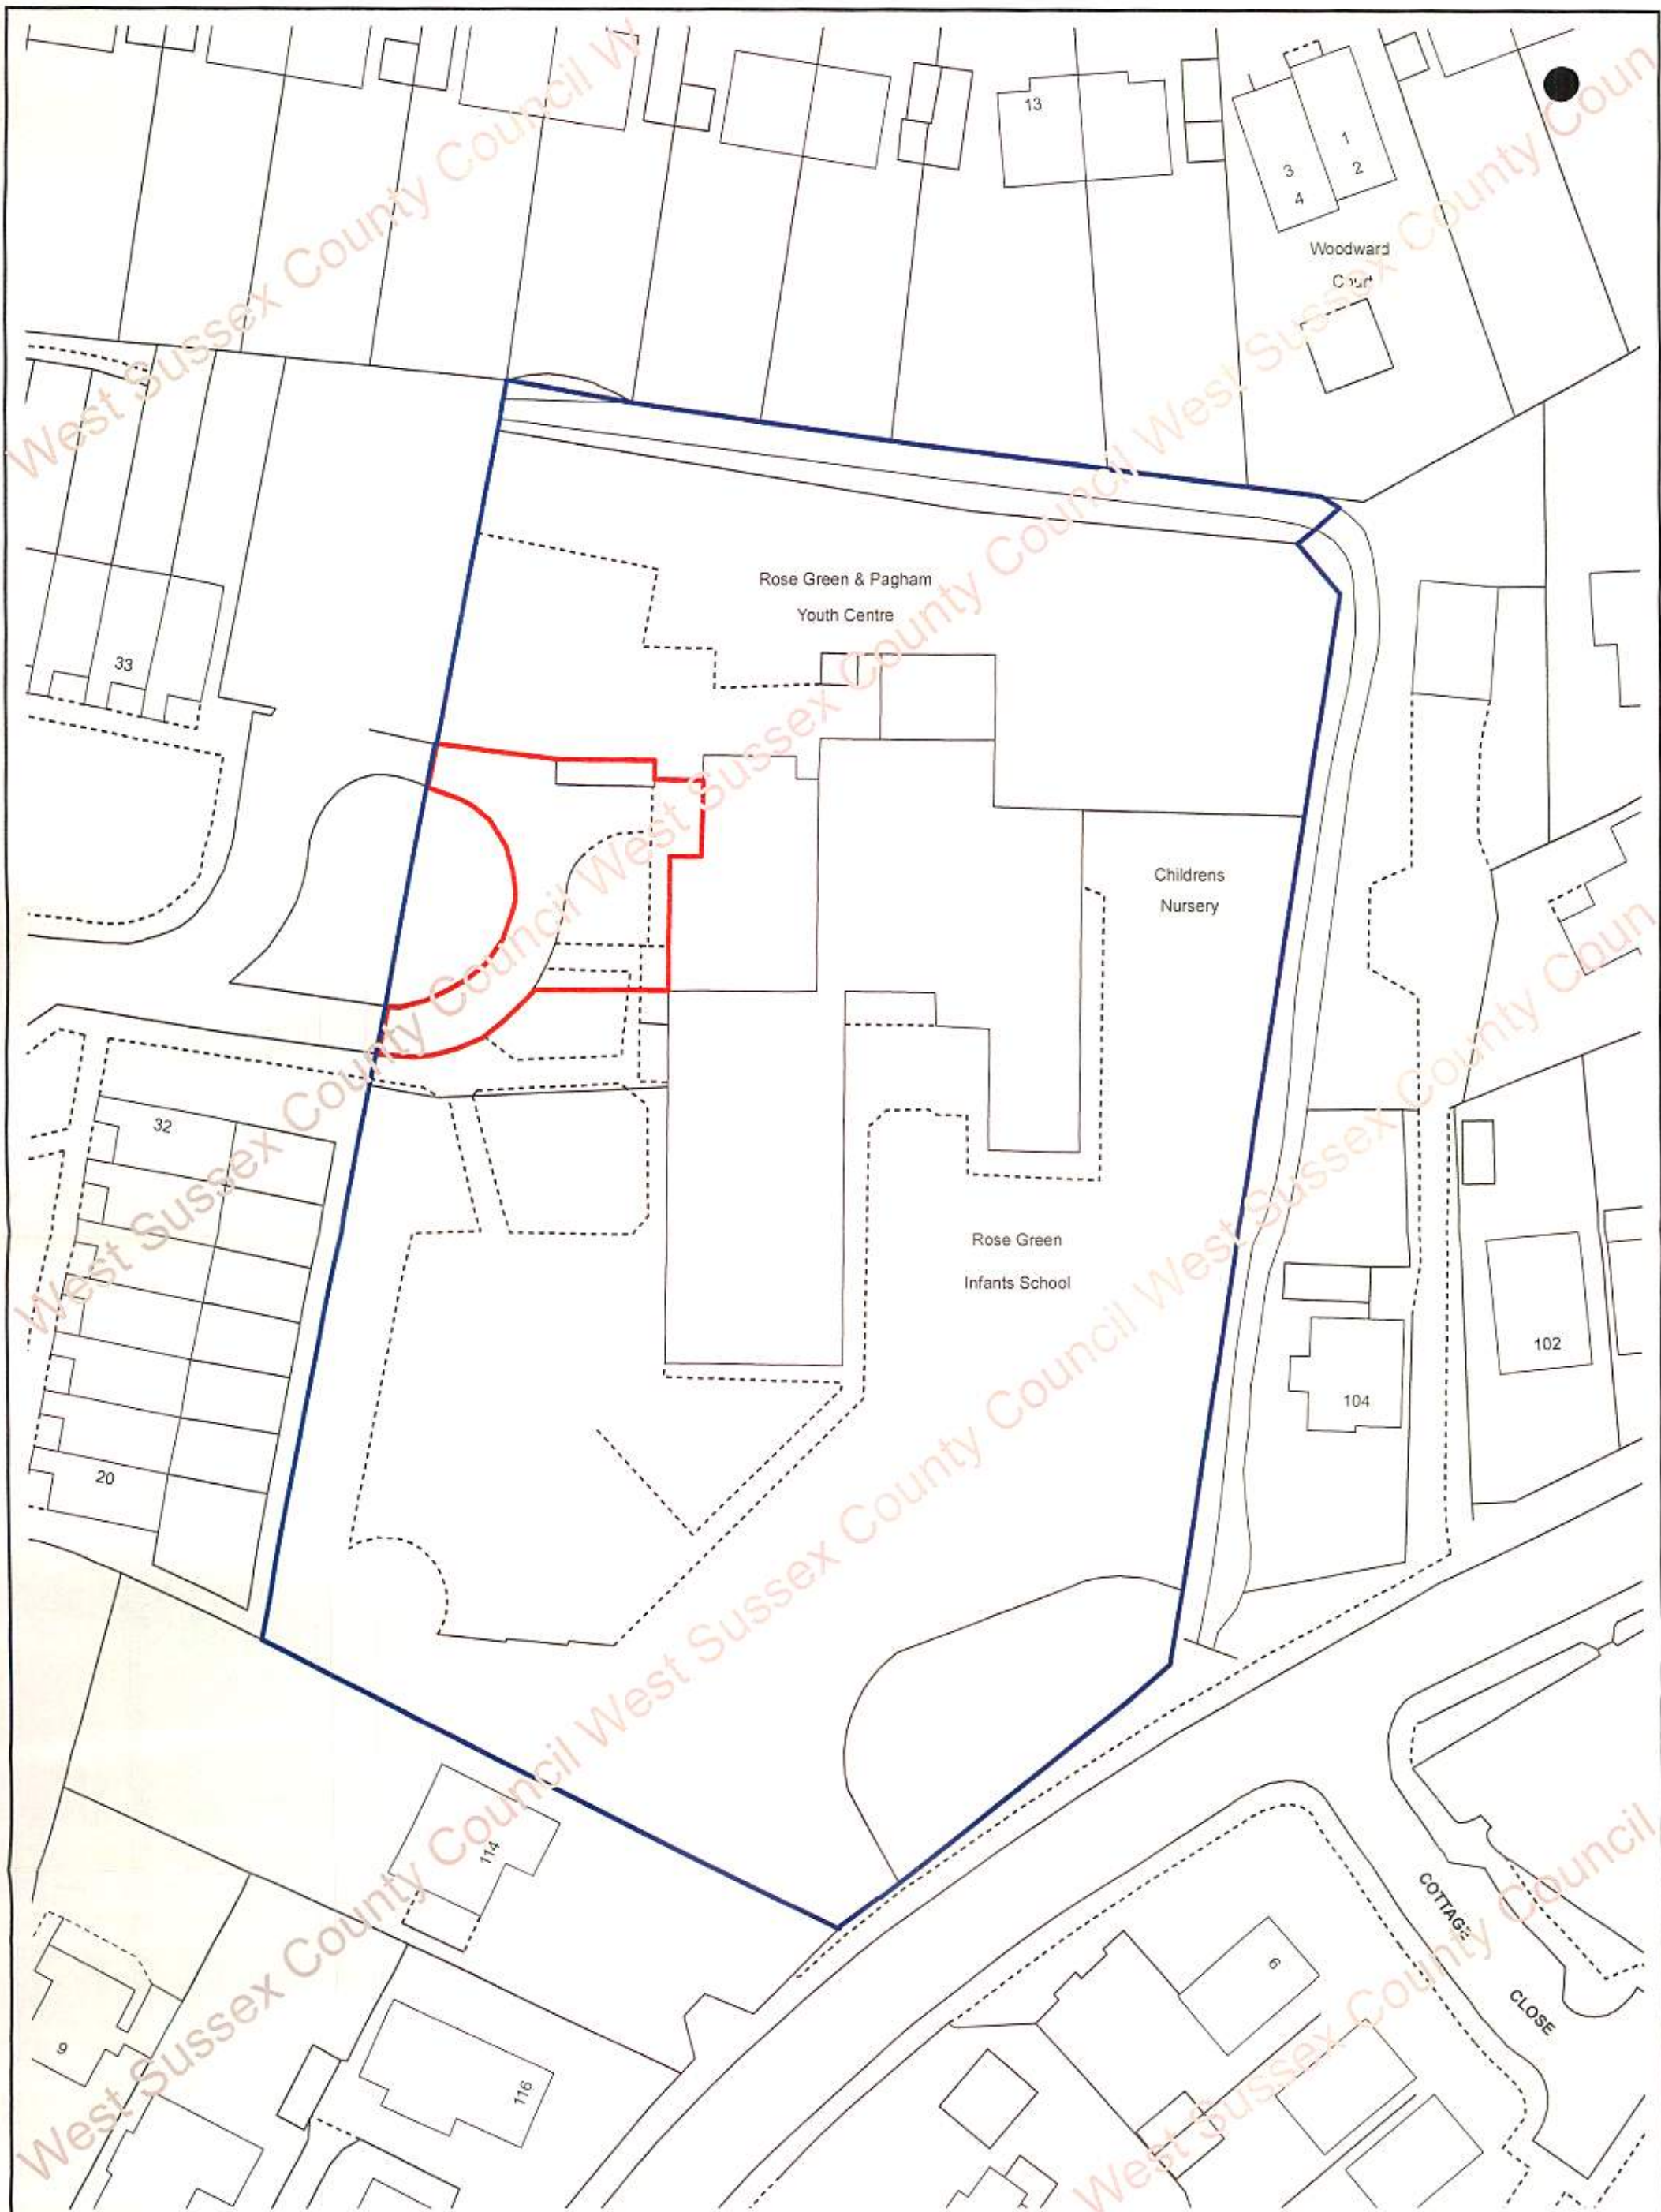

Rose Green Infant School - Block Plan

N



Scale :

1:500 @ A3

Plot Date :

02-09-2014

Produced by Land & Property Information

Capital & Infrastructure



**west
sussex
county
council**

Reproduced from or based upon the 2008 Ordnance Survey mapping with the permission of the Controller of HMSO (c) Crown Copyright reserved. Unauthorised production infringes Crown Copyright and may lead to prosecution. WSCC Licence 100023447.

