

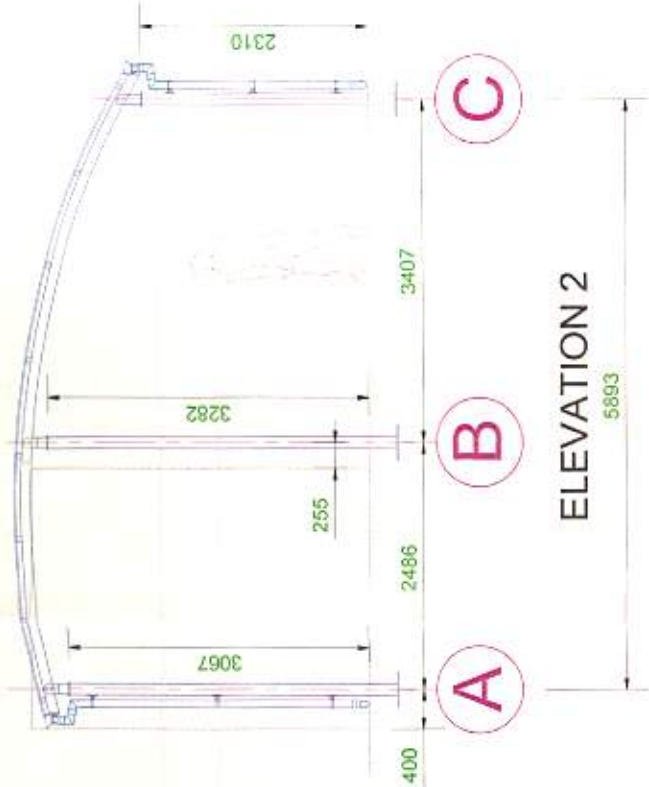


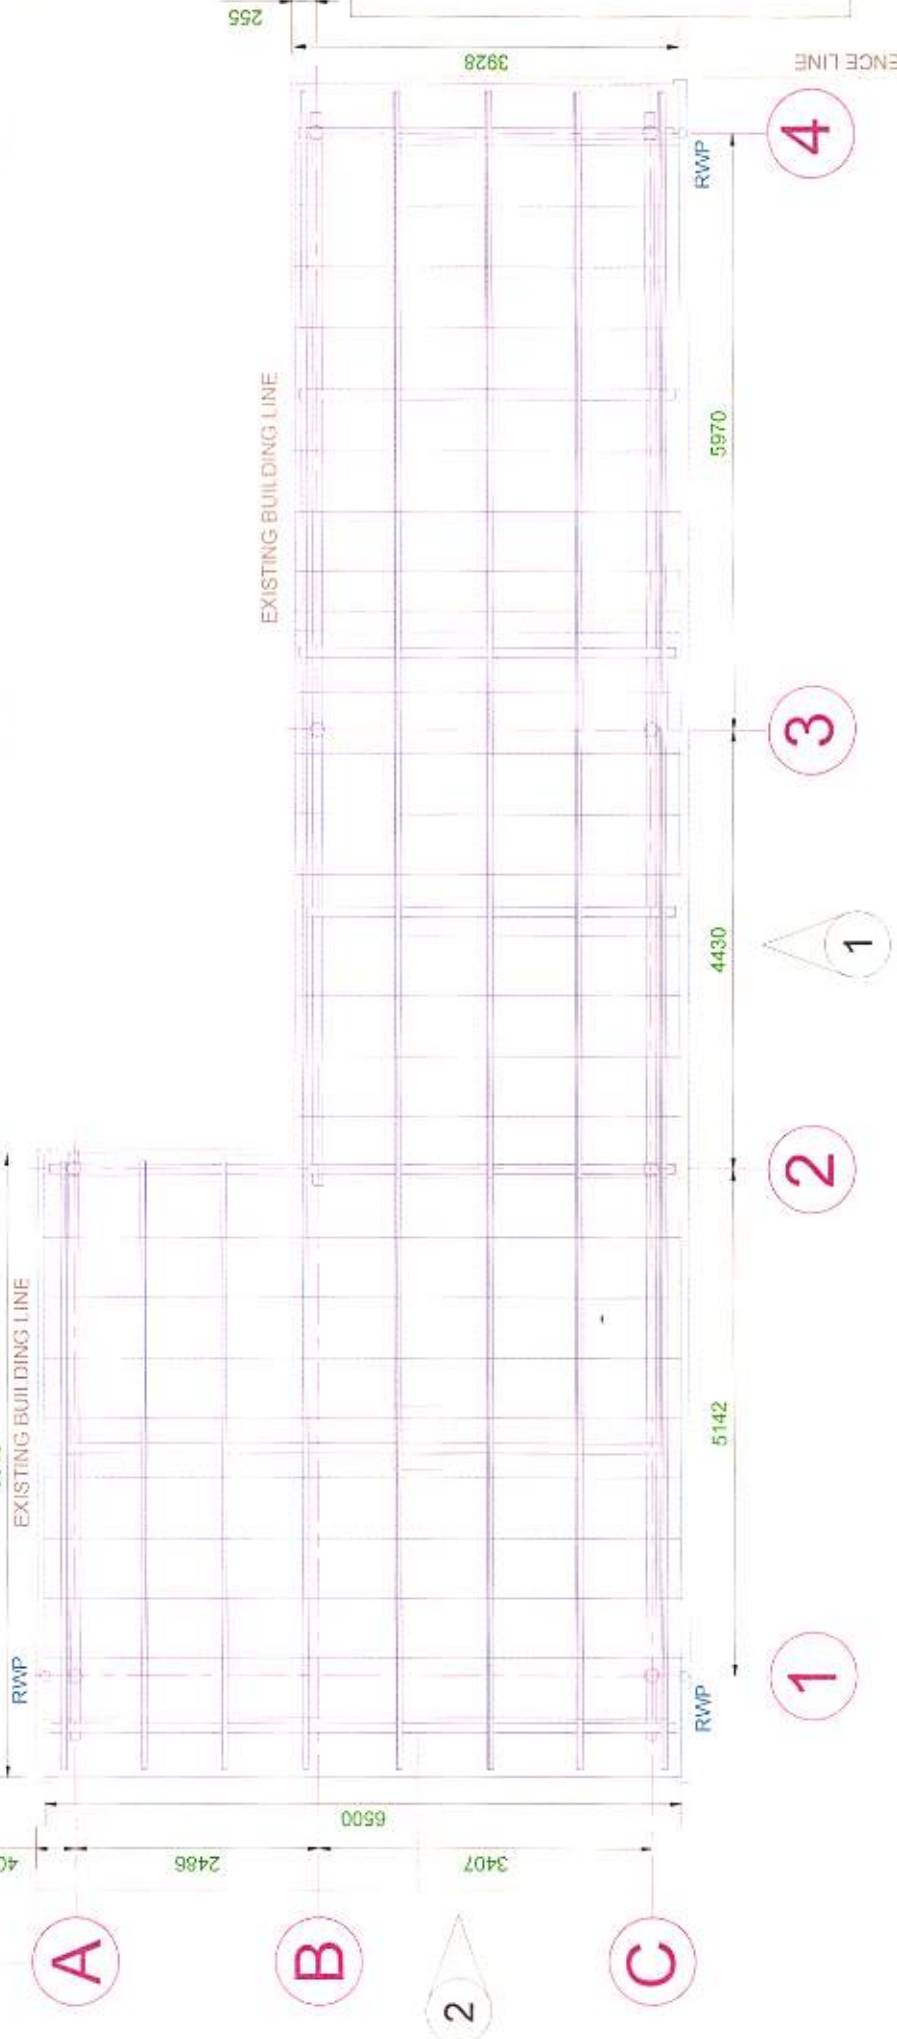

SPECIFICATION:
FRAME TYPE: STEEL CANOPY FRAME.
WIDTH: 6650mm AND 4000mm
LENGTH: 17000mm
ALL ABOVE TO BE ZINC PRIMED AND POWDER COATED - RAL TBC.
STEEL SIZES TBC BY STRUCTURAL ENGINEER.
RAIN WATER GOODS:
MILL FINISH ALUMINIUM
GUTTERS AND DOWN PIPES DISCHARGING TO GROUND LEVEL ONLY.
ROOF COVERING:
ROOF PITCH: BARREL VAULT LEADING TO MONOPITCH.
ROOF COVER: 16mm TRIPLE WALL OPAQUE POLYCARBONATE.
FOUNDATIONS:
BY OTHERS
REFER TO SEPARATE GROUND PLAN.

GENERAL NOTES:		CLIENT	ROSE GREEN INFANT SCHOOL	DRAWN	RG	FORDINGBRIDGE		Fordingbridge Plc, Aundel Road, Fordingbridge, Dorset, BA11 8SD		REV	
		PROJECT	STEEL CANOPY	DATE	28/07/14			Tel: 01243 554433 Fax: 01243 554433 Email: info@fordingbridge.co.uk		REV	
		TITLE	PLAN VIEW + SIDE & GABLE ELEVATION	CHECKED						REV	
		FINISH		DATE						REV	
		QUANTITY		SCALE	1:75 @ A3					REV	
		DETAILS		JOB No	6827					REV	
		DETAILS		DWG No	6827-PP-01					REV	

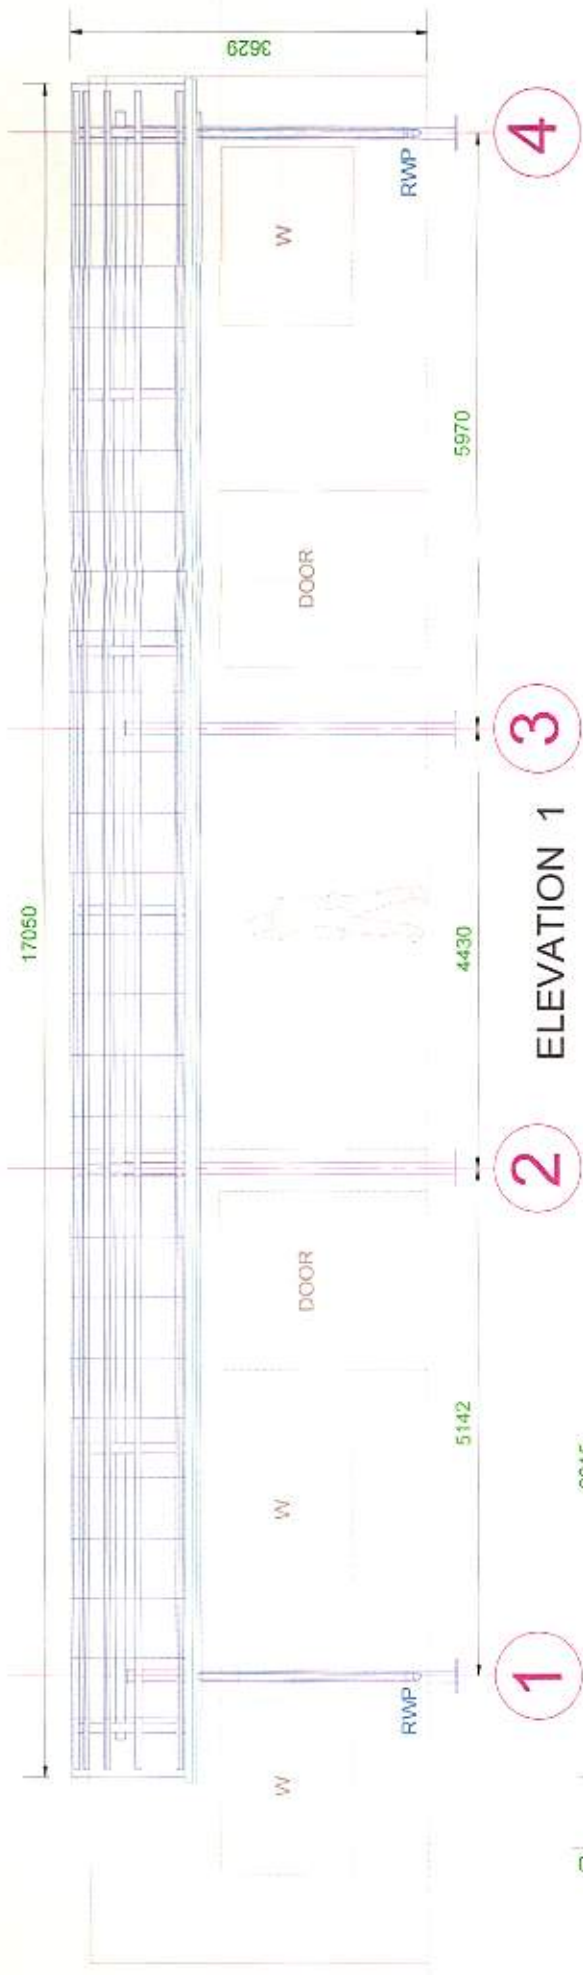