


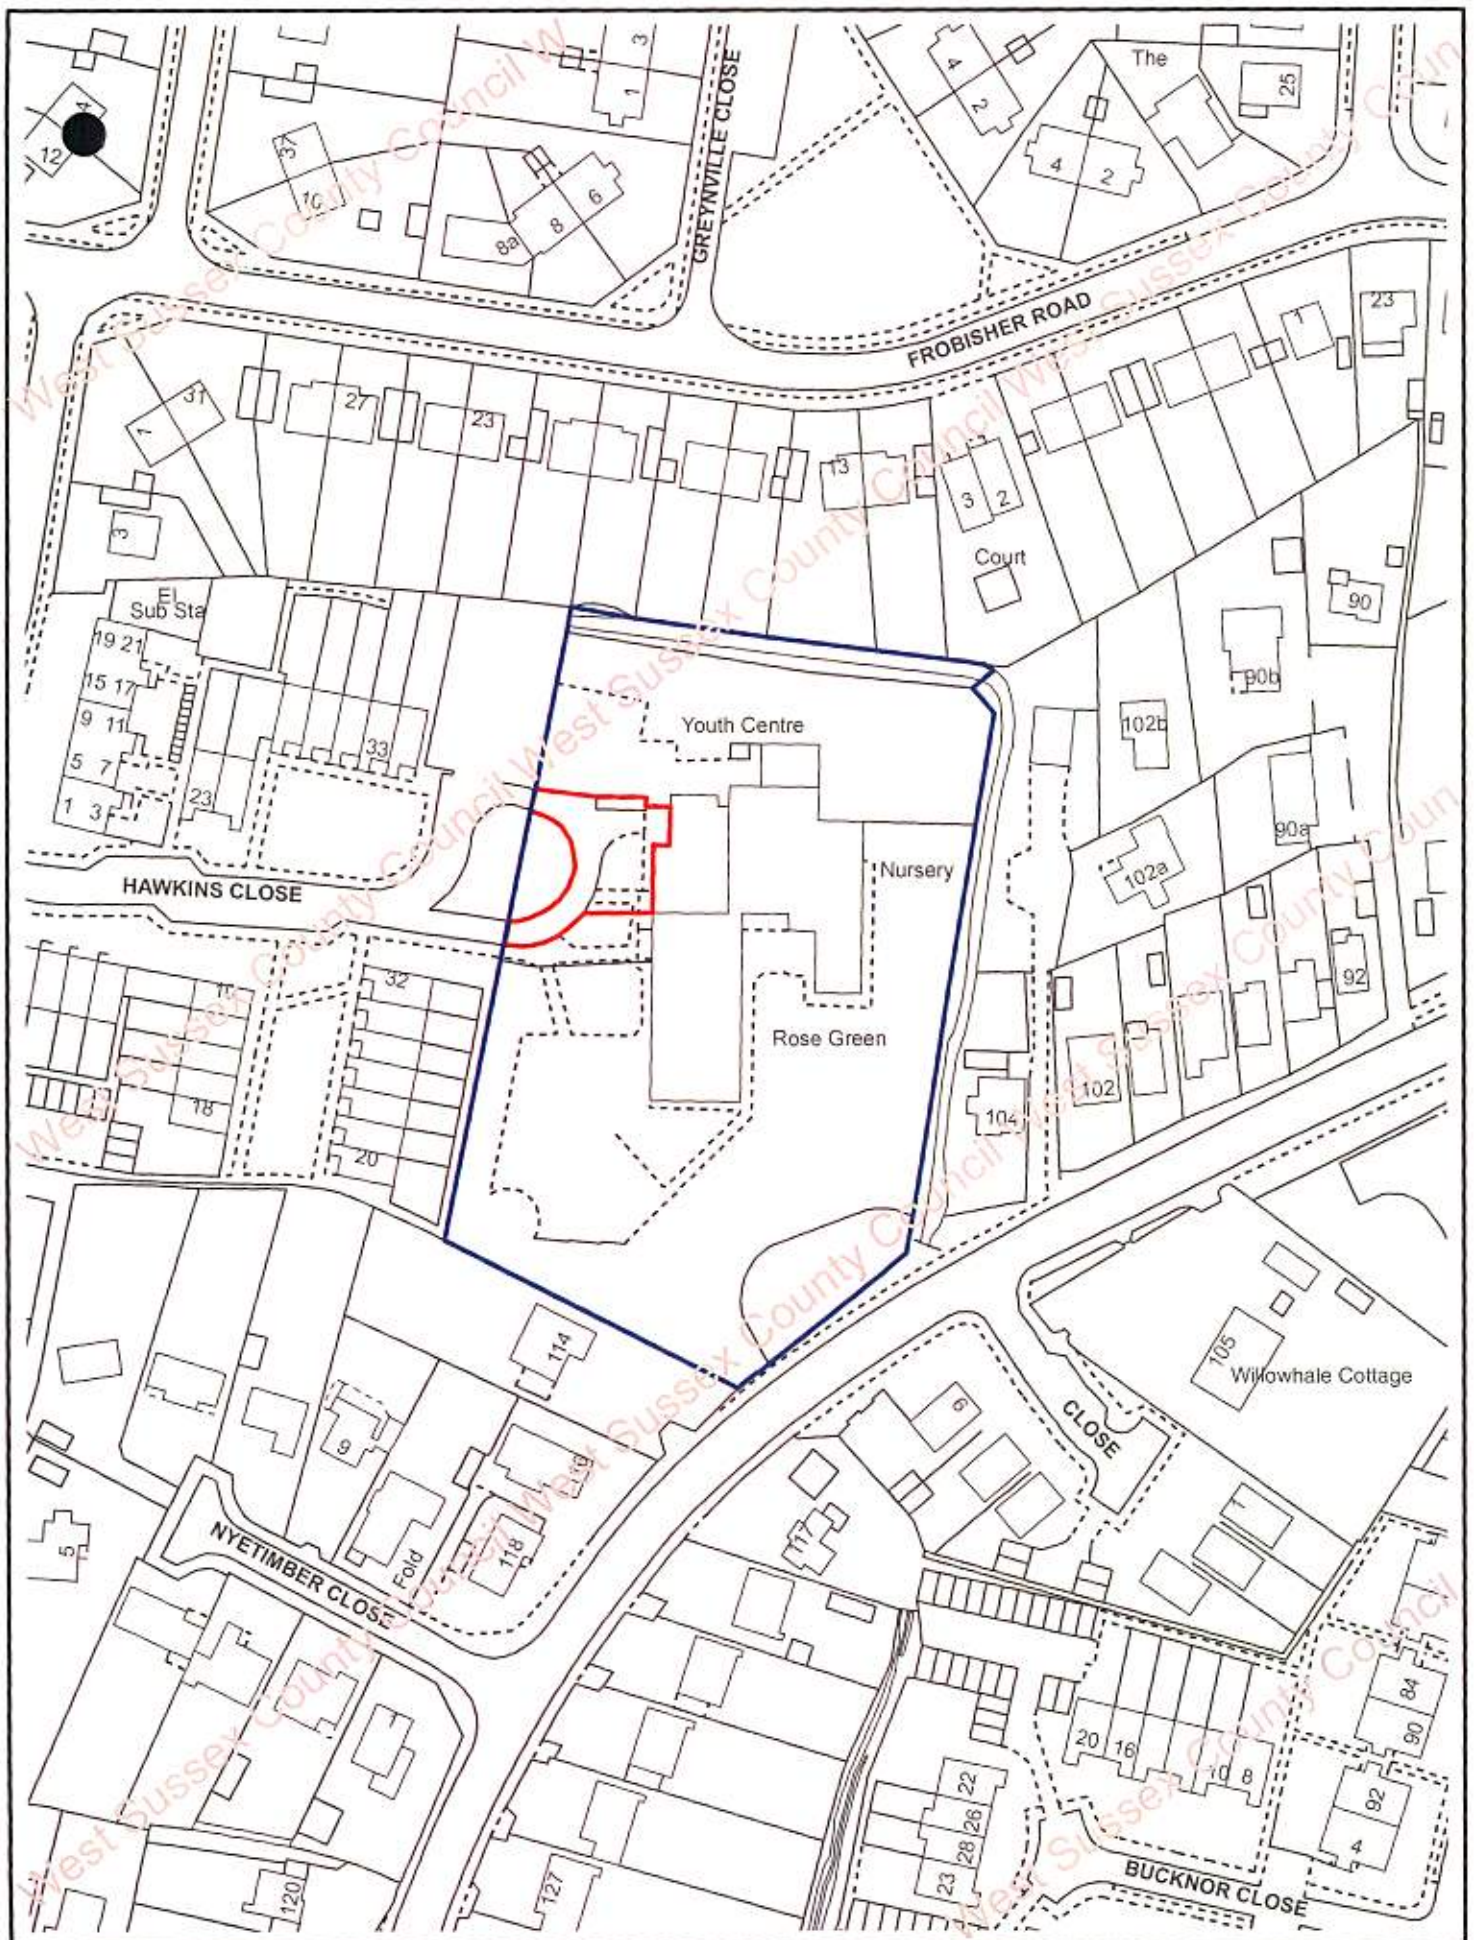

Rose Green Infant School - Location Plan

N

Scale : 1:1250 @ A4

Plot Date : 02-09-2014

Produced by Land & Property Information

Capital & Infrastructure



