


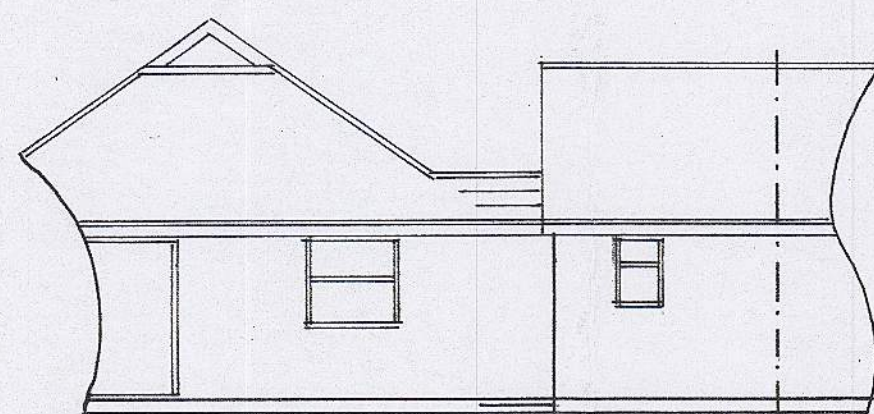


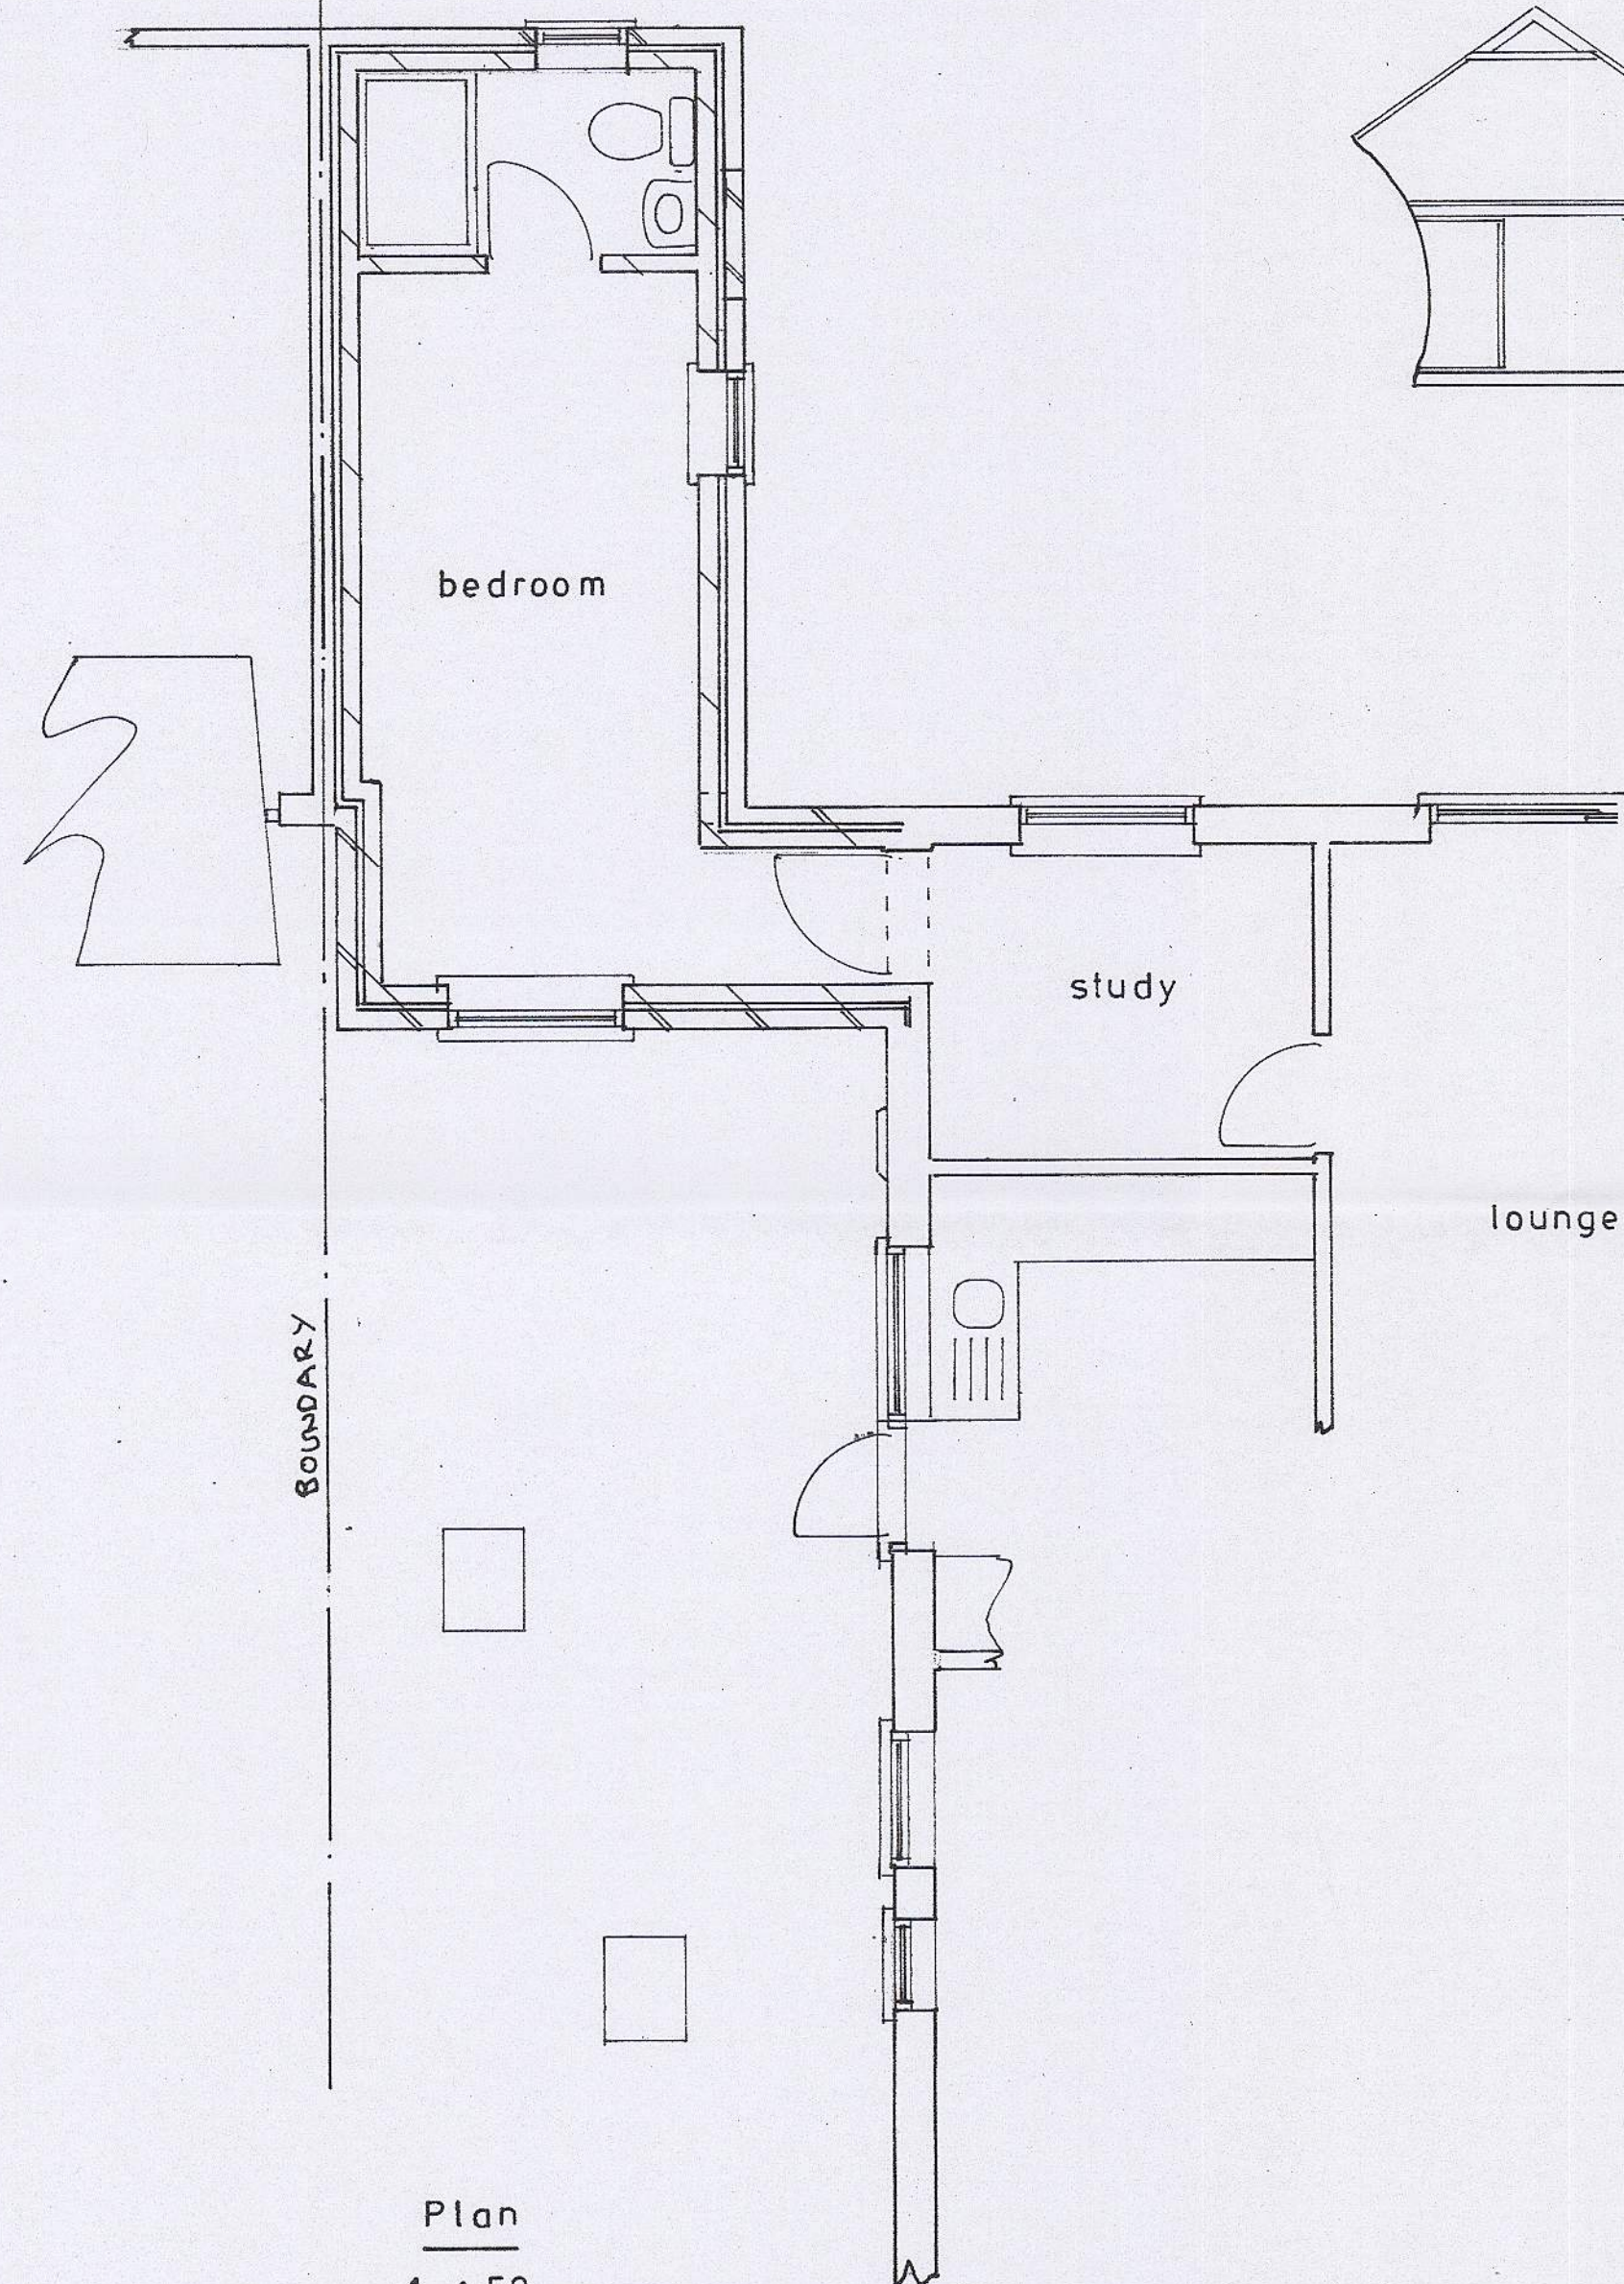

south

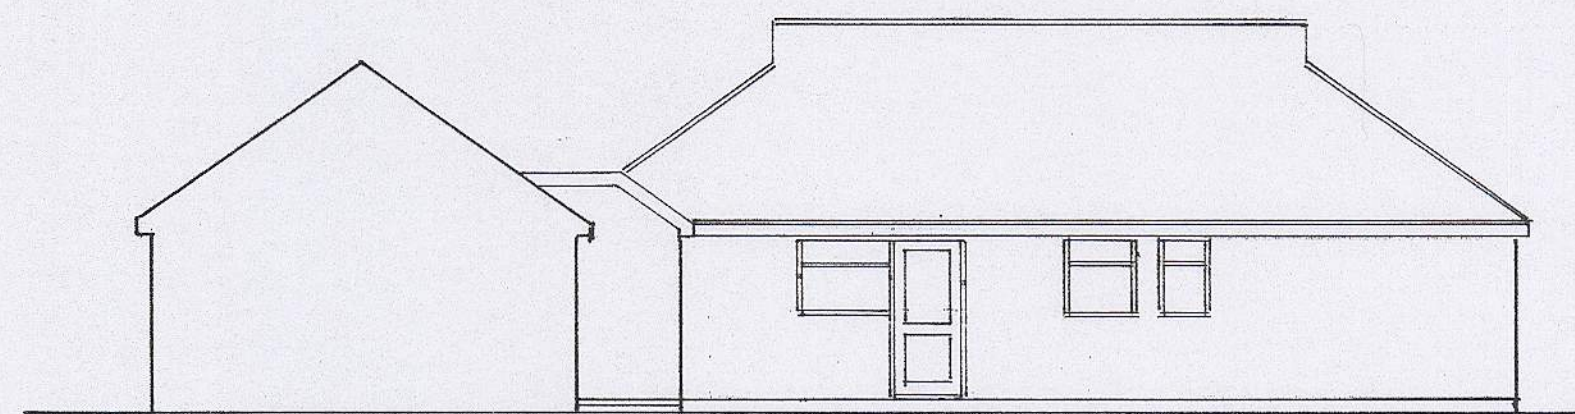


east

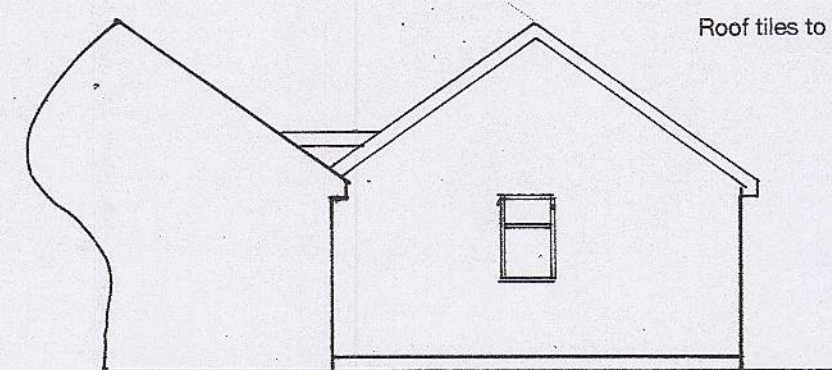

west


Roof tiles to match existing.

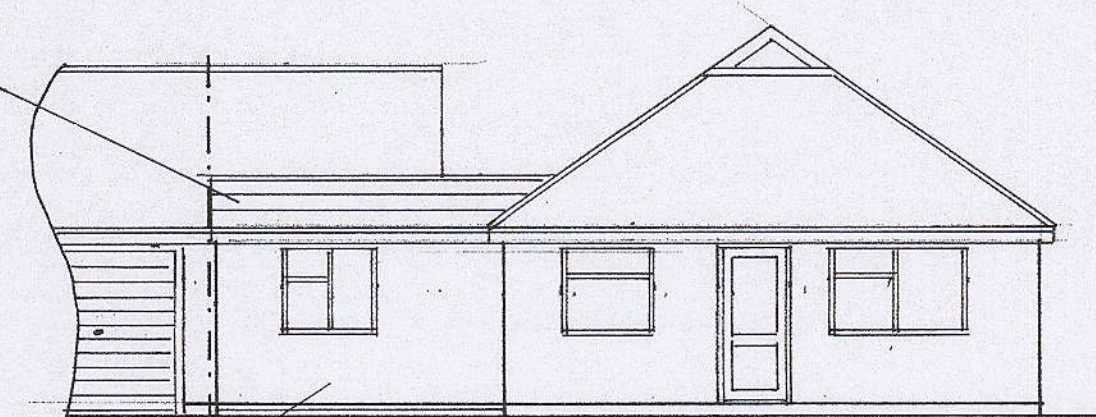

Facing brickwork to match existing.

north

1 : 100

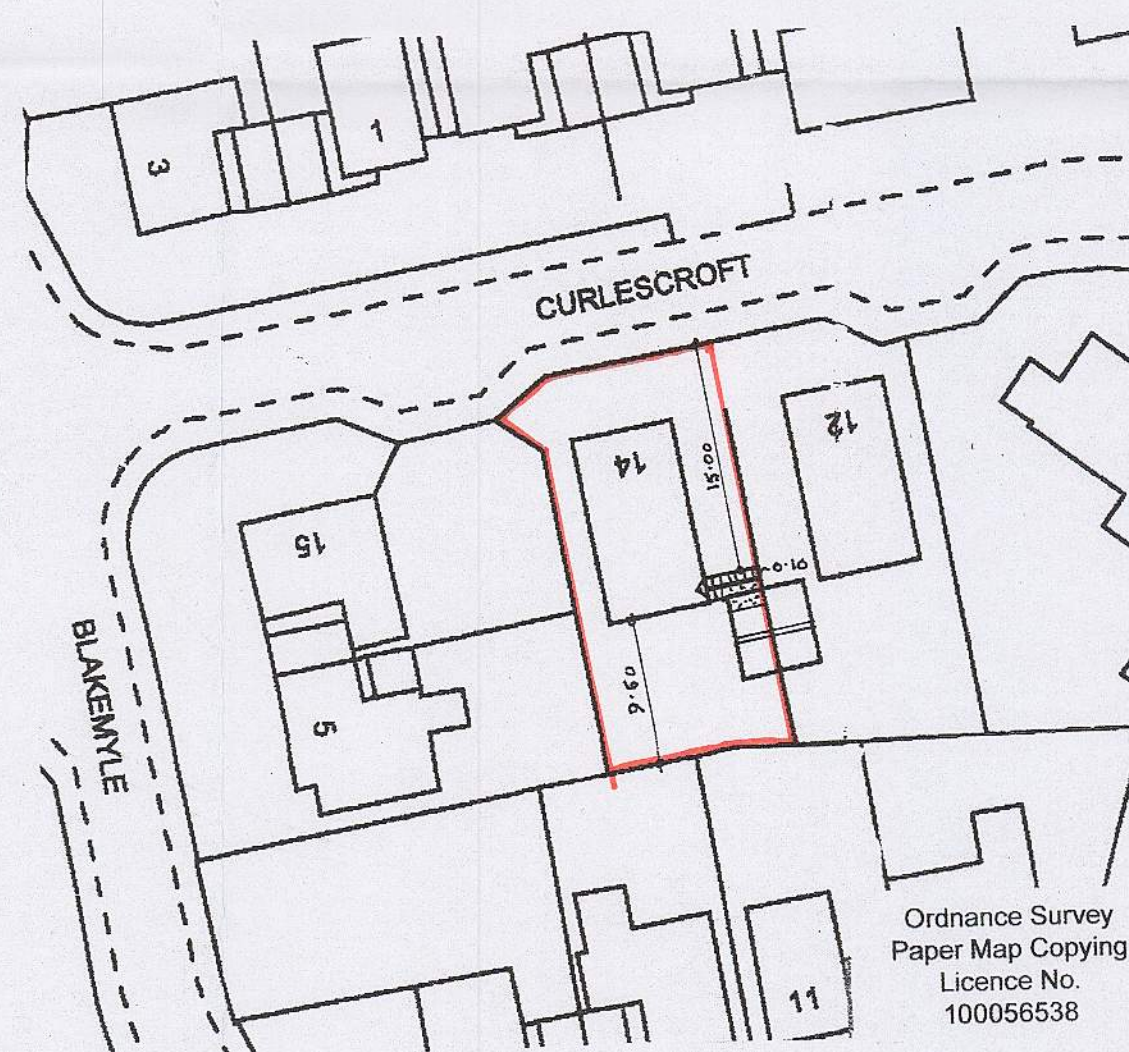

block plan

1 : 500



location plan

1 : 1250

sheet 1 of 2

Proposed

PROPOSED SINGLE STOREY EXTENSION AND CONVERSION OF GARAGE AT 14, CURLESCROFT
ALDWICK FOR MR. & MRS. R. GOULD.

Bryan Butcher
 Rainbow Cottage
 Nyetimber Lane
 Bognor Regis PO21 3JX
 01243 266871
 07973 233442
 bryan.butcher@btinternet.com
 www.bryanbutcher.com