



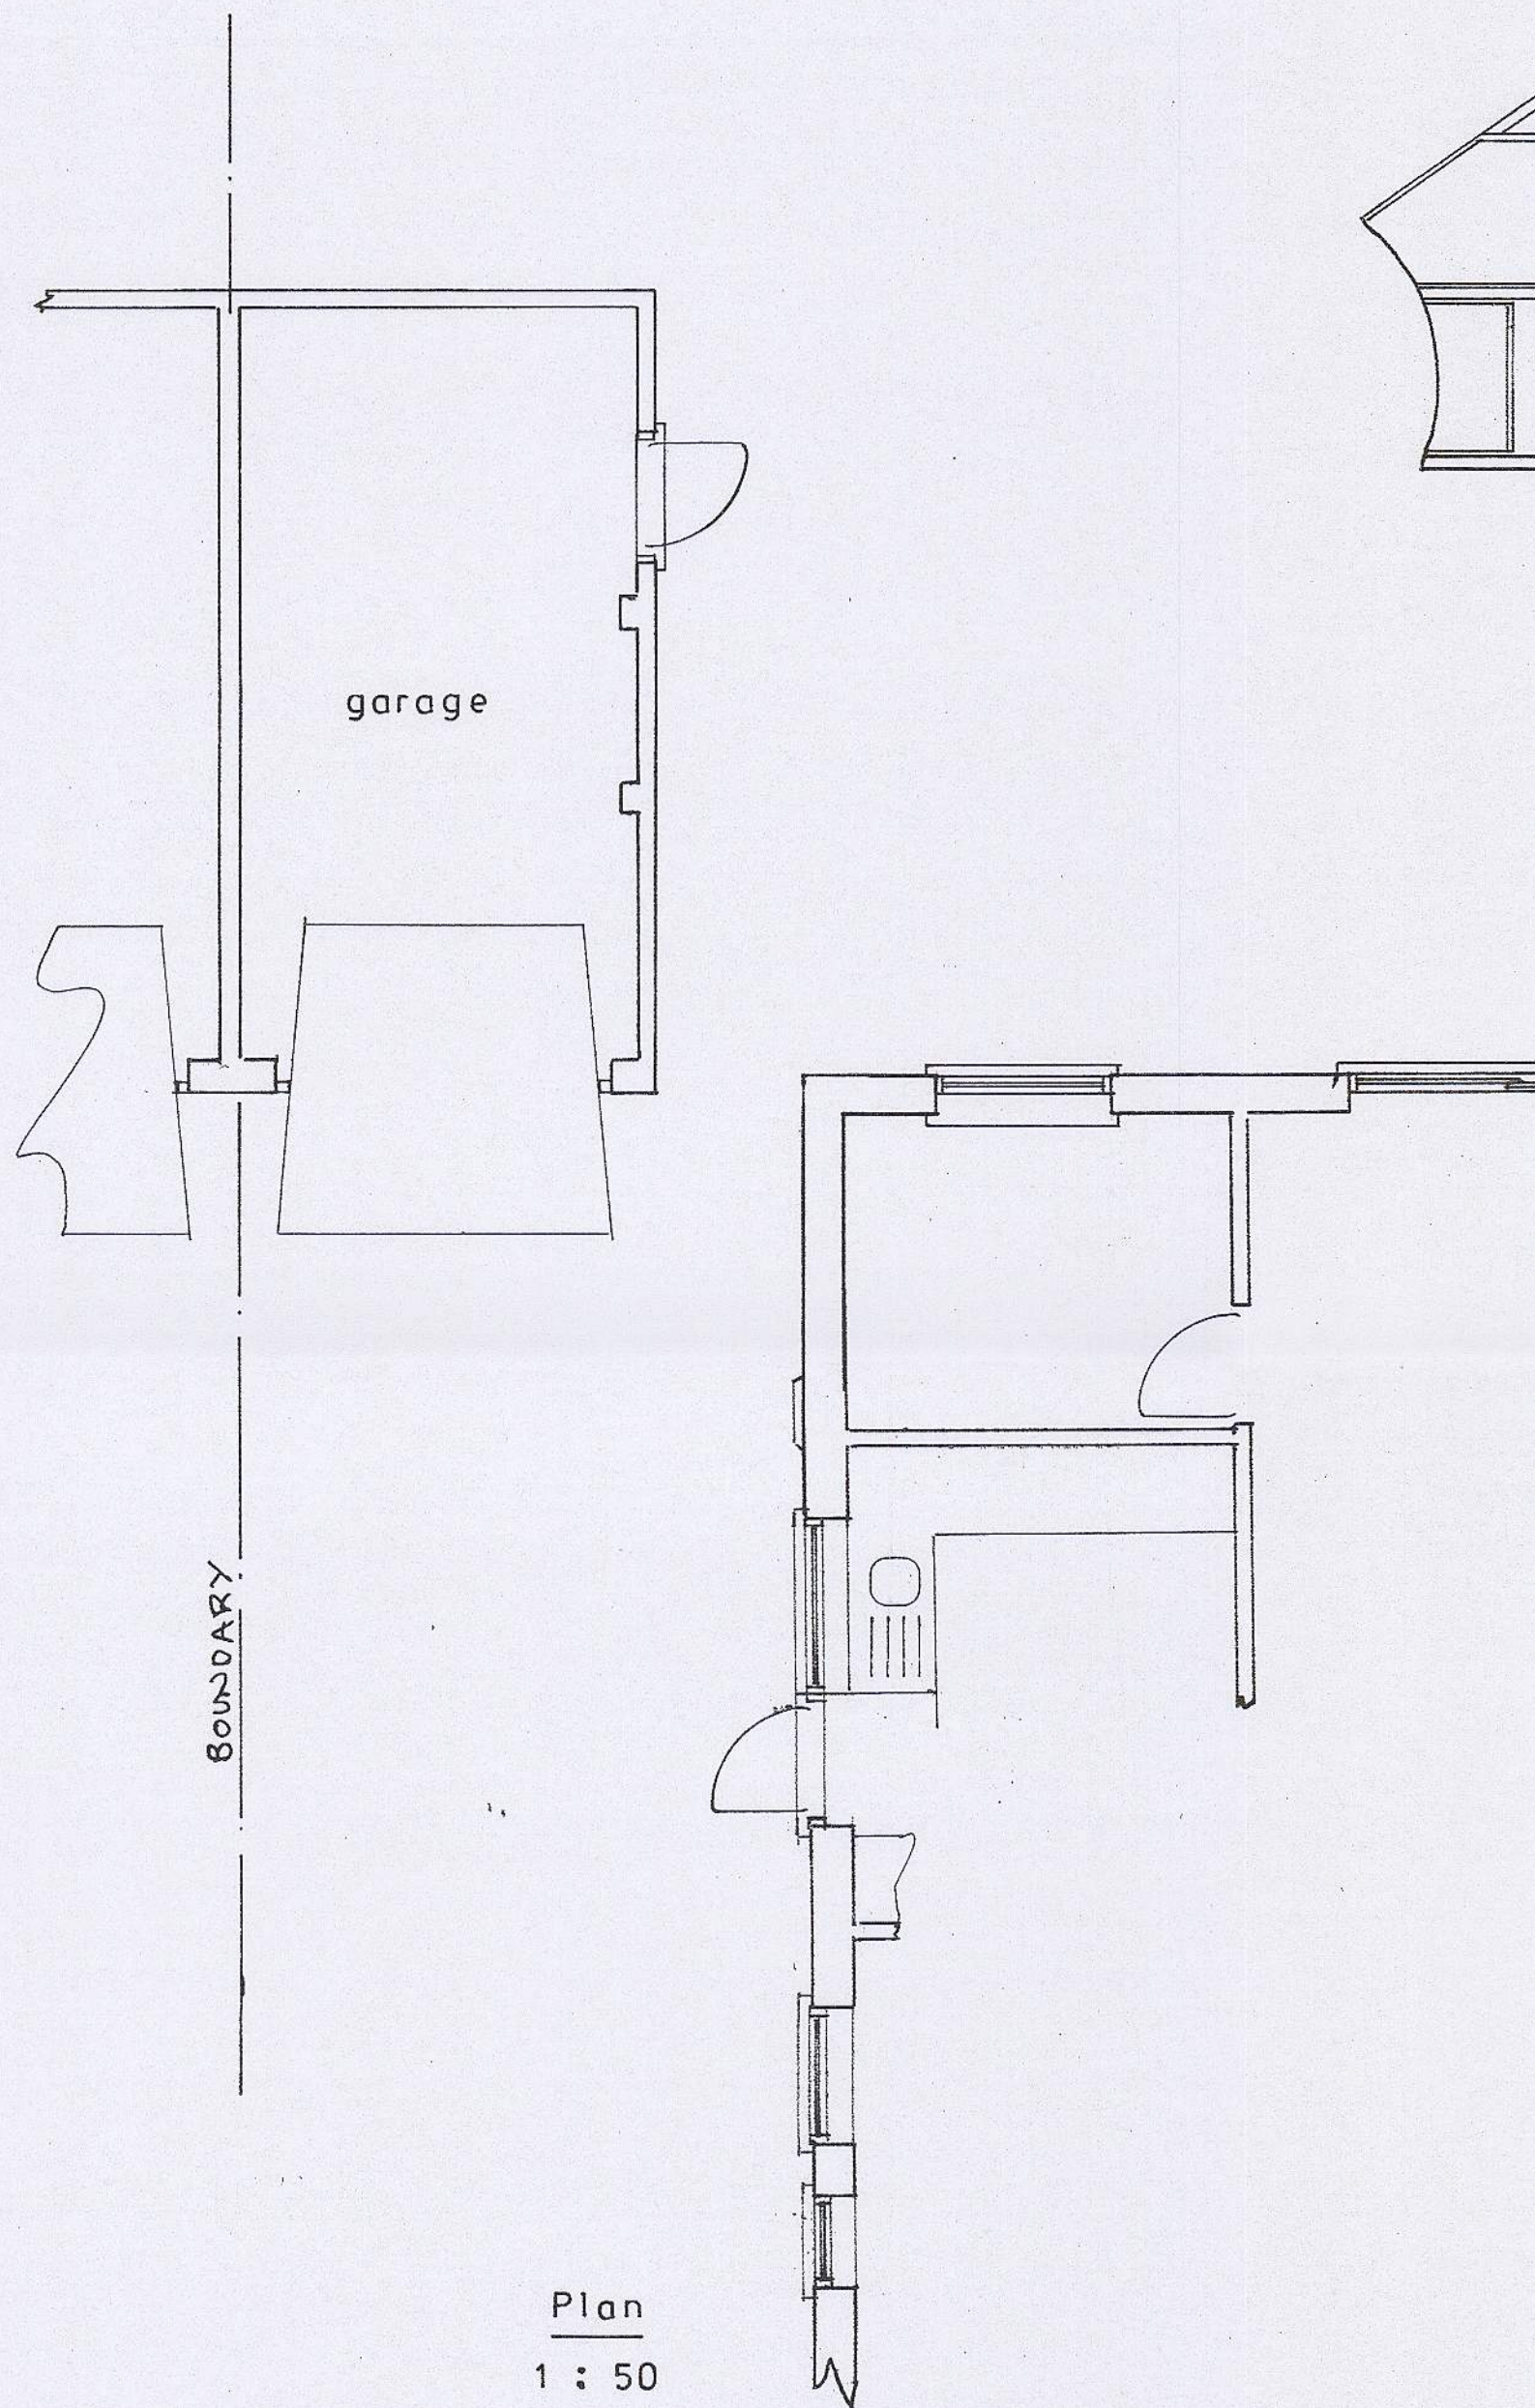


Plan
1 : 50


Existing

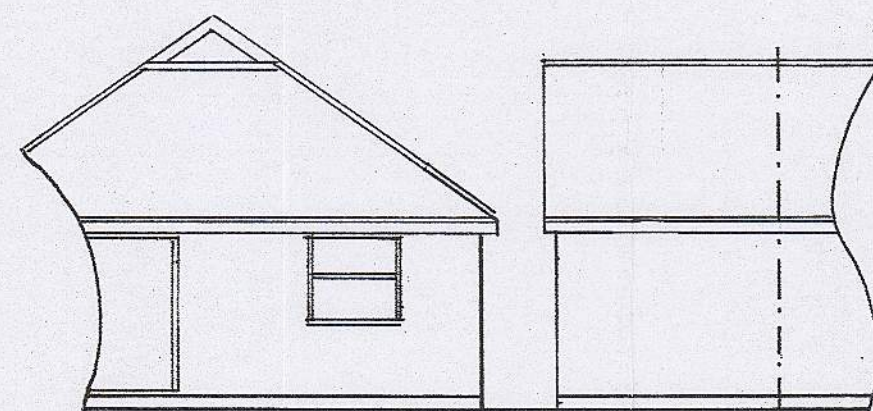


south

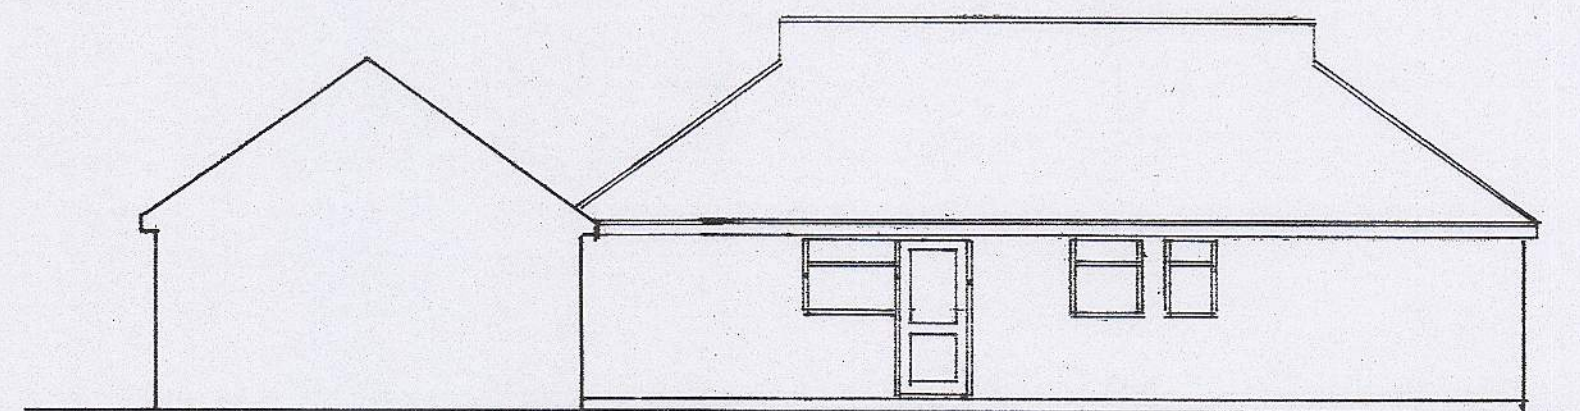



east

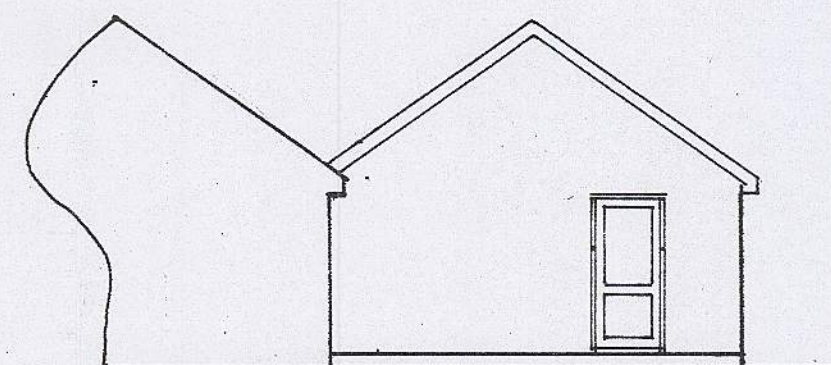


west

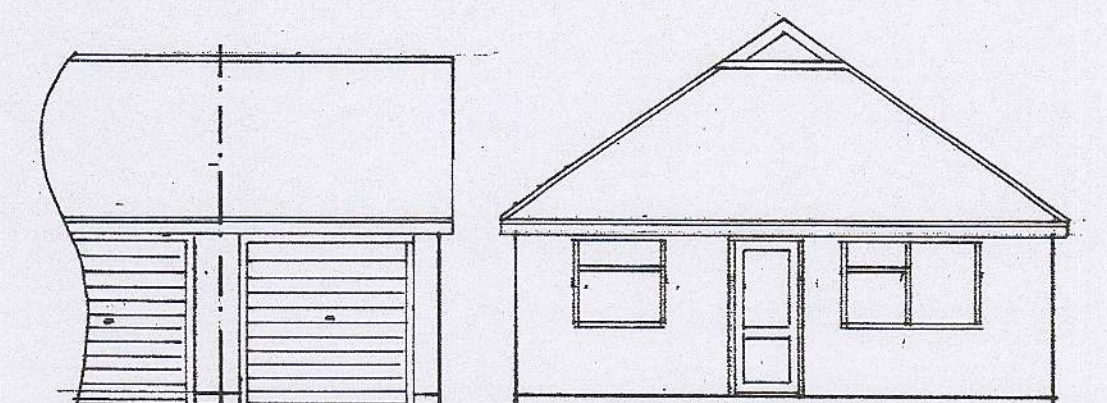

north
1 : 100

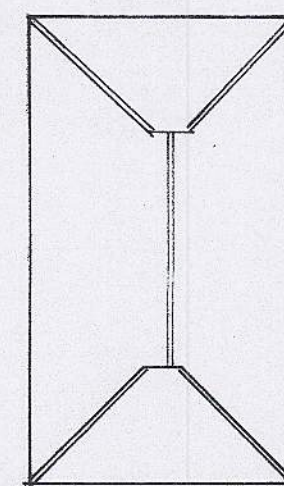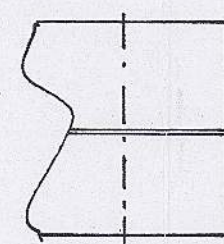

roof plan
1 : 200

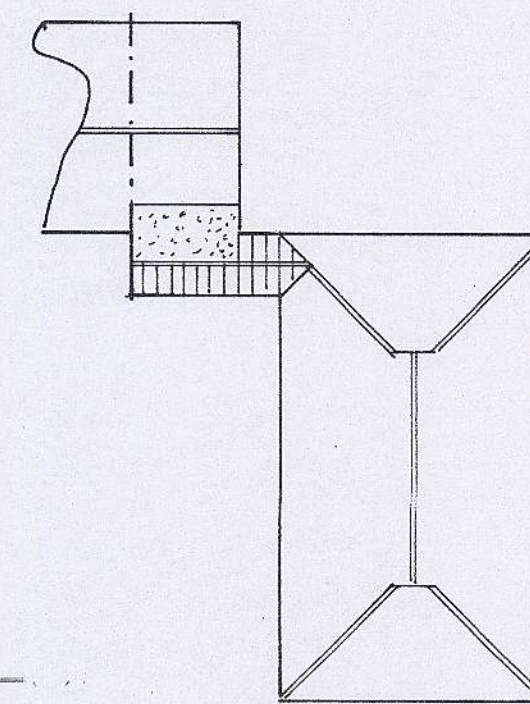

proposed roof plan

sheet 2 of 2

PROPOSED SINGLE STOREY EXTENSION AND CONVERSION OF GARAGE AT 14, CURLESCROFT
ALDWICK FOR MR. & MRS. R. GOULD.

Bryan Butcher
Rainbow Cottage
Nyetimber Lane
Bognor Regis PO21 3JX
01243 266871
07973 233442
bryan.butcher@btinternet.com
www.bryanbutcher.com