



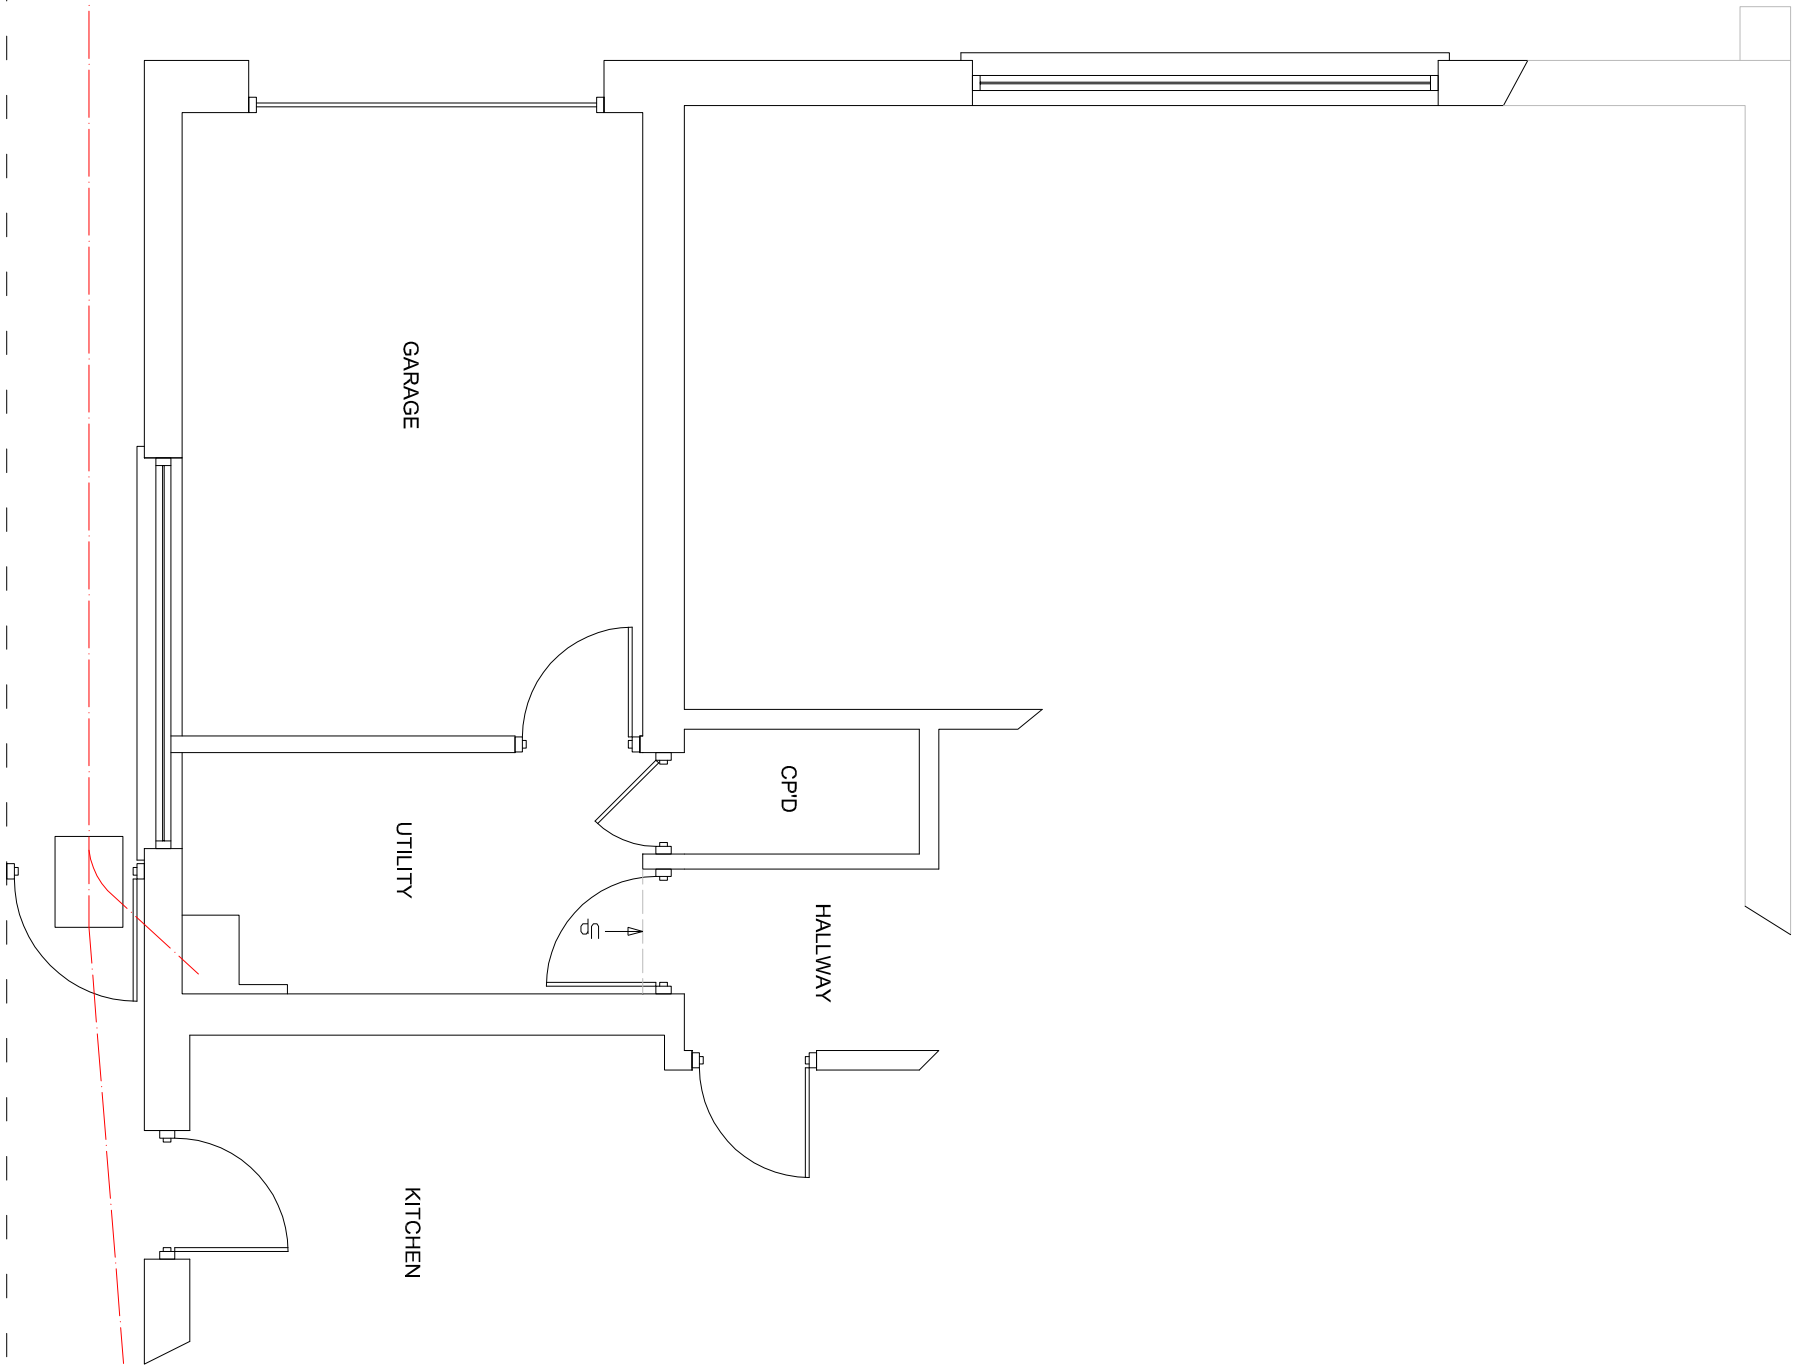

EXISTING GROUND FLOOR PLAN

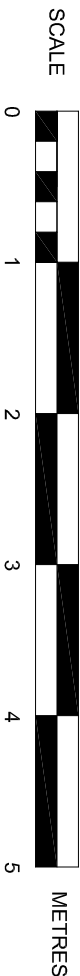

|                                                        |  |                                                                          |
|--------------------------------------------------------|--|--------------------------------------------------------------------------|
| SUSSEX BUILDING CONSULTANCY LIMITED                    |  | SBCL                                                                     |
| 9 REGIS AVENUE, ALDWICK,<br>BOGNOR REGIS, WEST SUSSEX. |  |                                                                          |
| SCALE - 1/50 REV - DATE - 10/09/2010                   |  |                                                                          |
|                                                        |  | 3 NORTHCOTE ROAD<br>BOGNOR REGIS<br>PO21 5LZ<br>TEL/FAX - (01243) 861379 |