



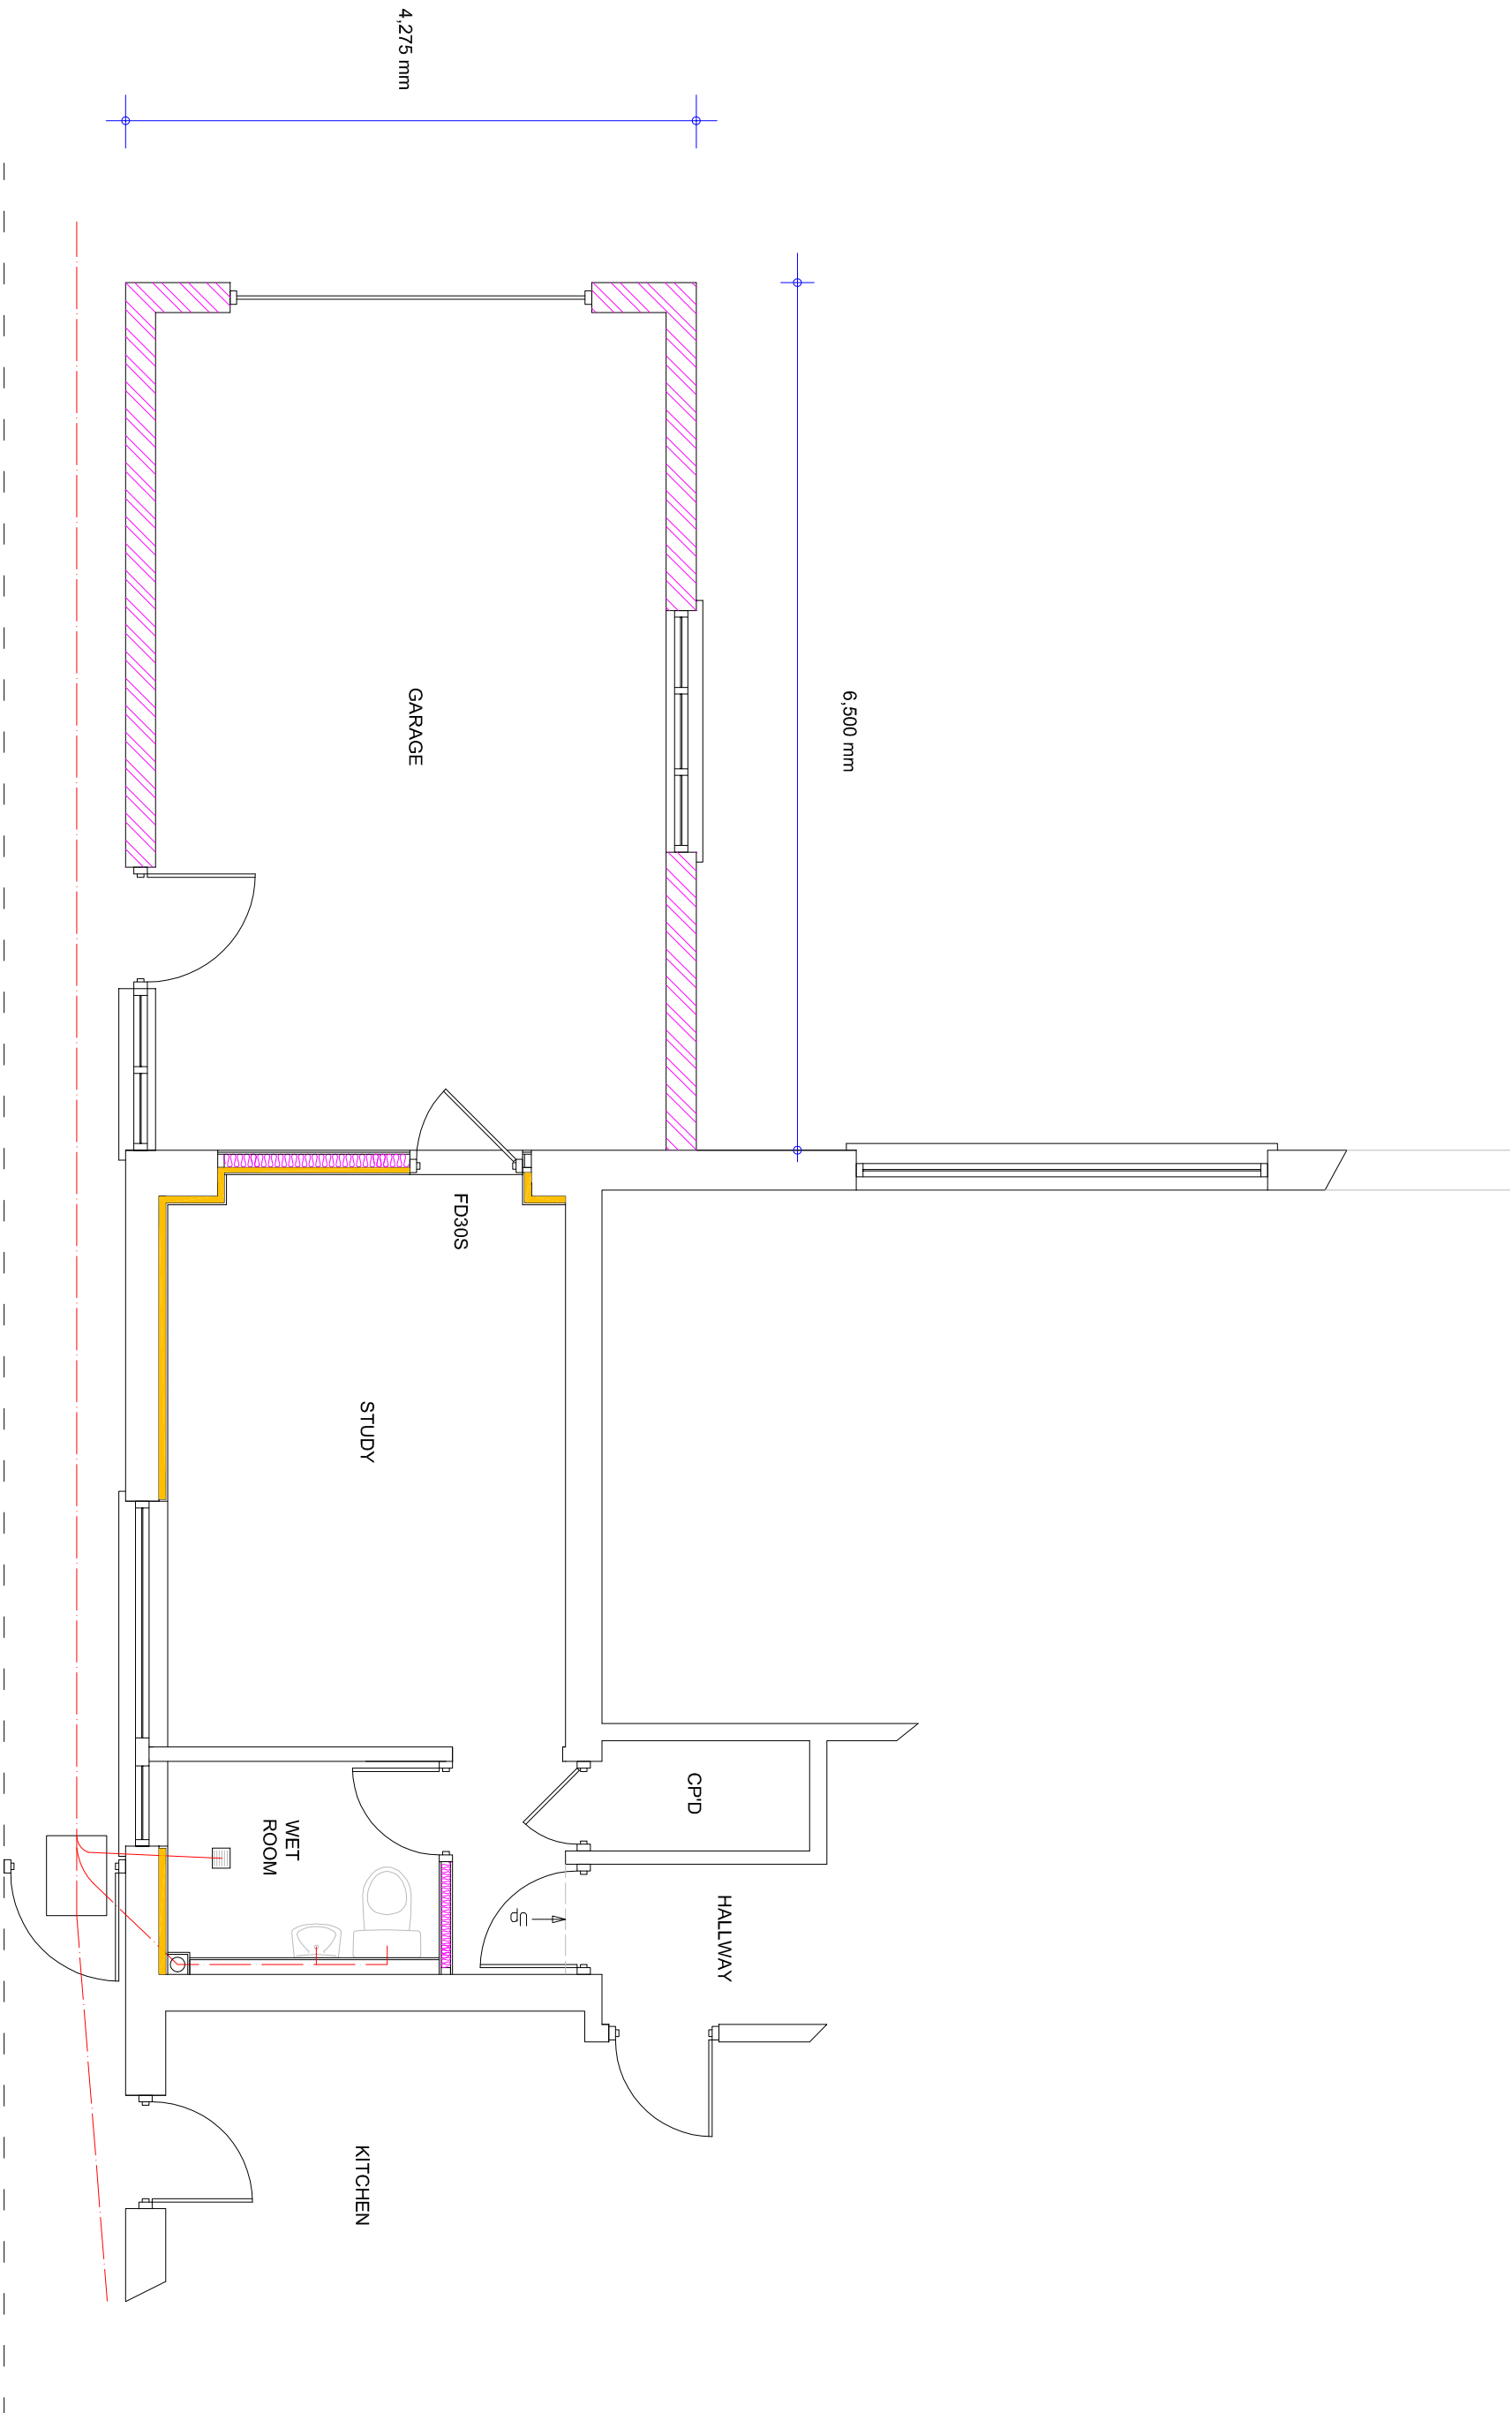

PROPOSED GROUND FLOOR PLAN

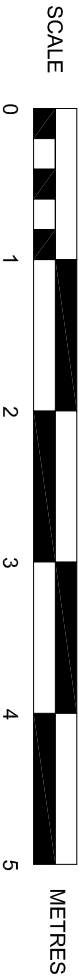

SUSSEX BUILDING CONSULTANCY LIMITED

9 REGIS AVENUE, ALDWICK,  
BOGNOR REGIS, WEST SUSSEX.

SCALE - 1/50 REV - A DATE - 27/10/2010

SBCL

3 NORTHGOTE ROAD  
BOGNOR REGIS  
PO21 5LZ  
TEL/FAX - (01243) 861209