




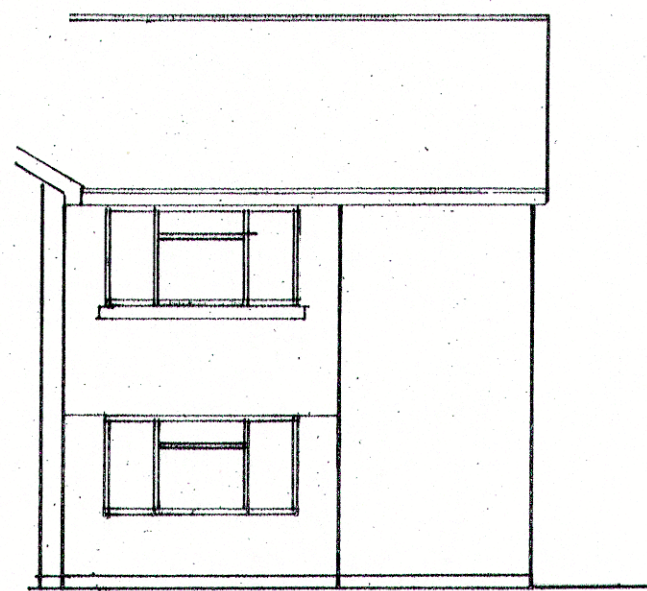


north

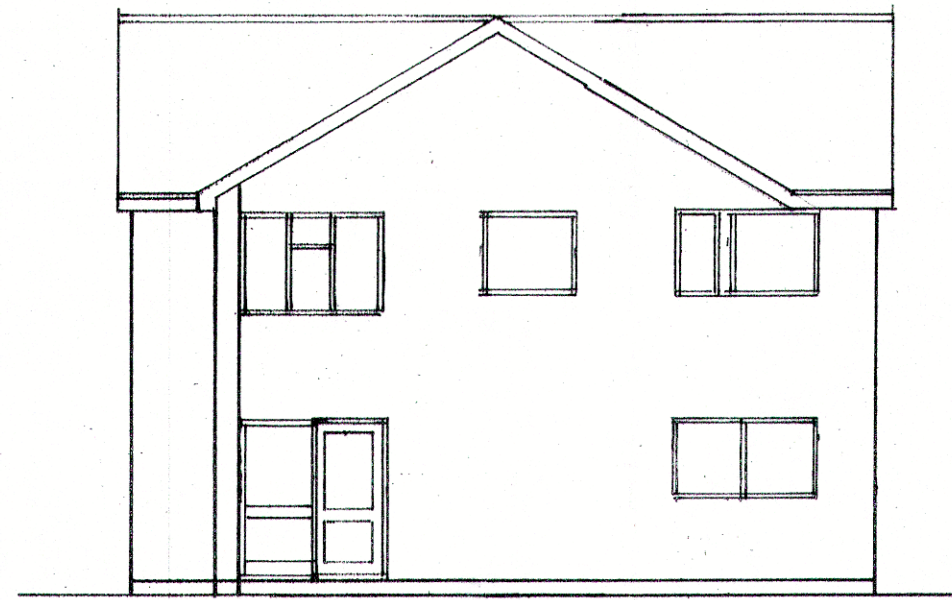


west
1 : 100

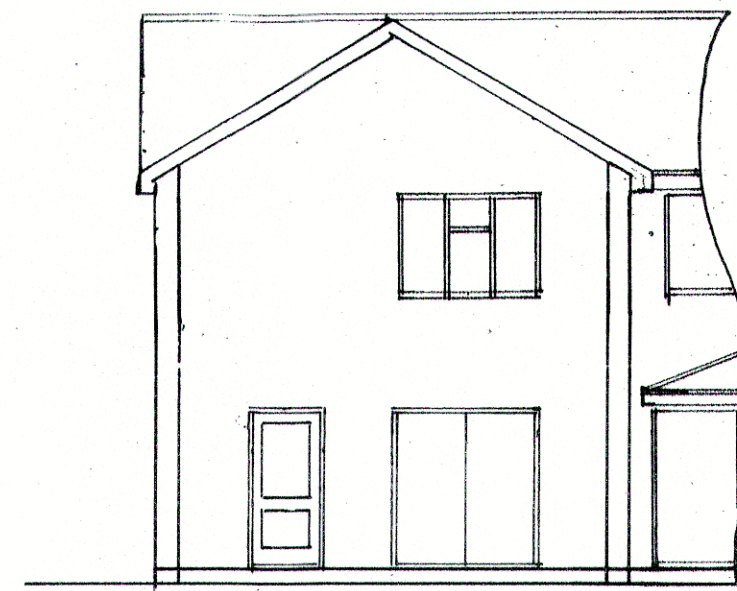

south

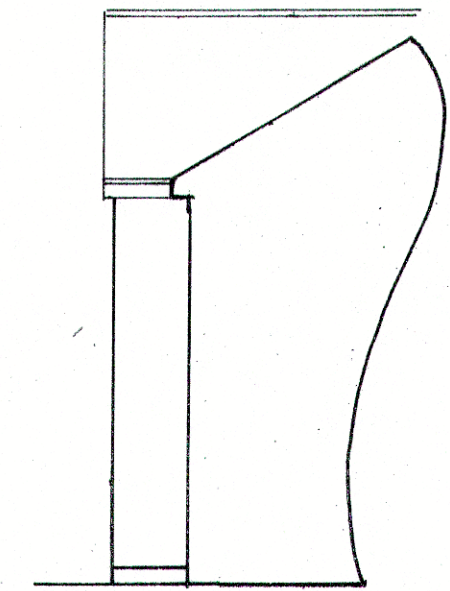


east

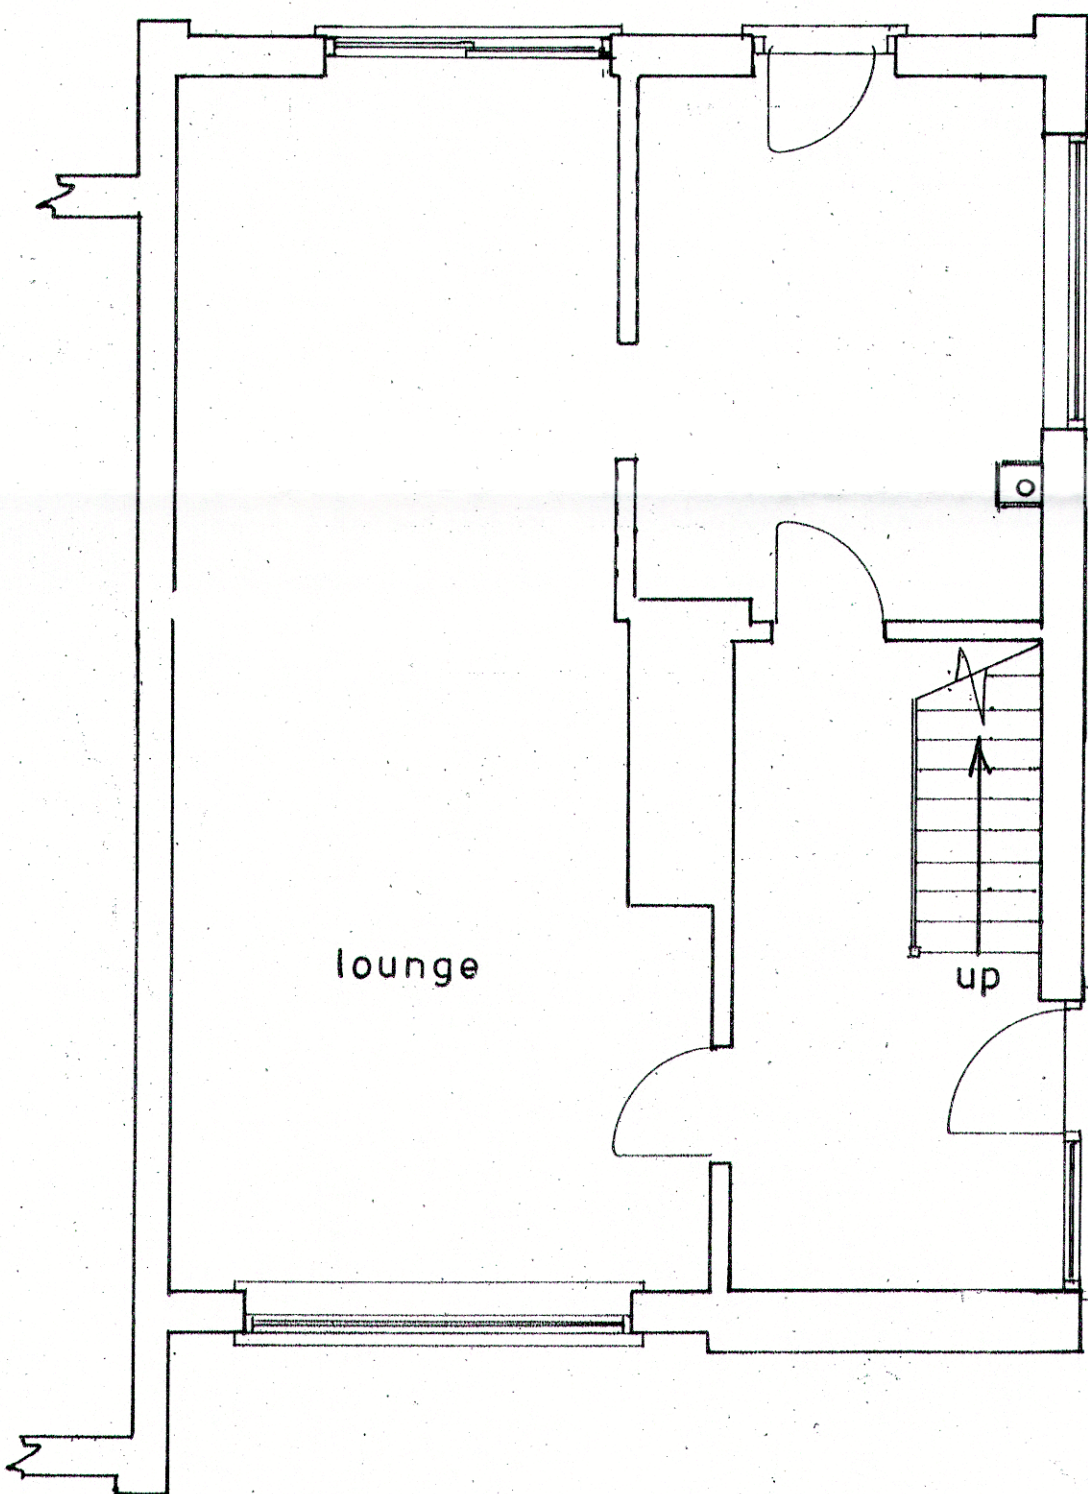


Ground floor plan

1 : 50

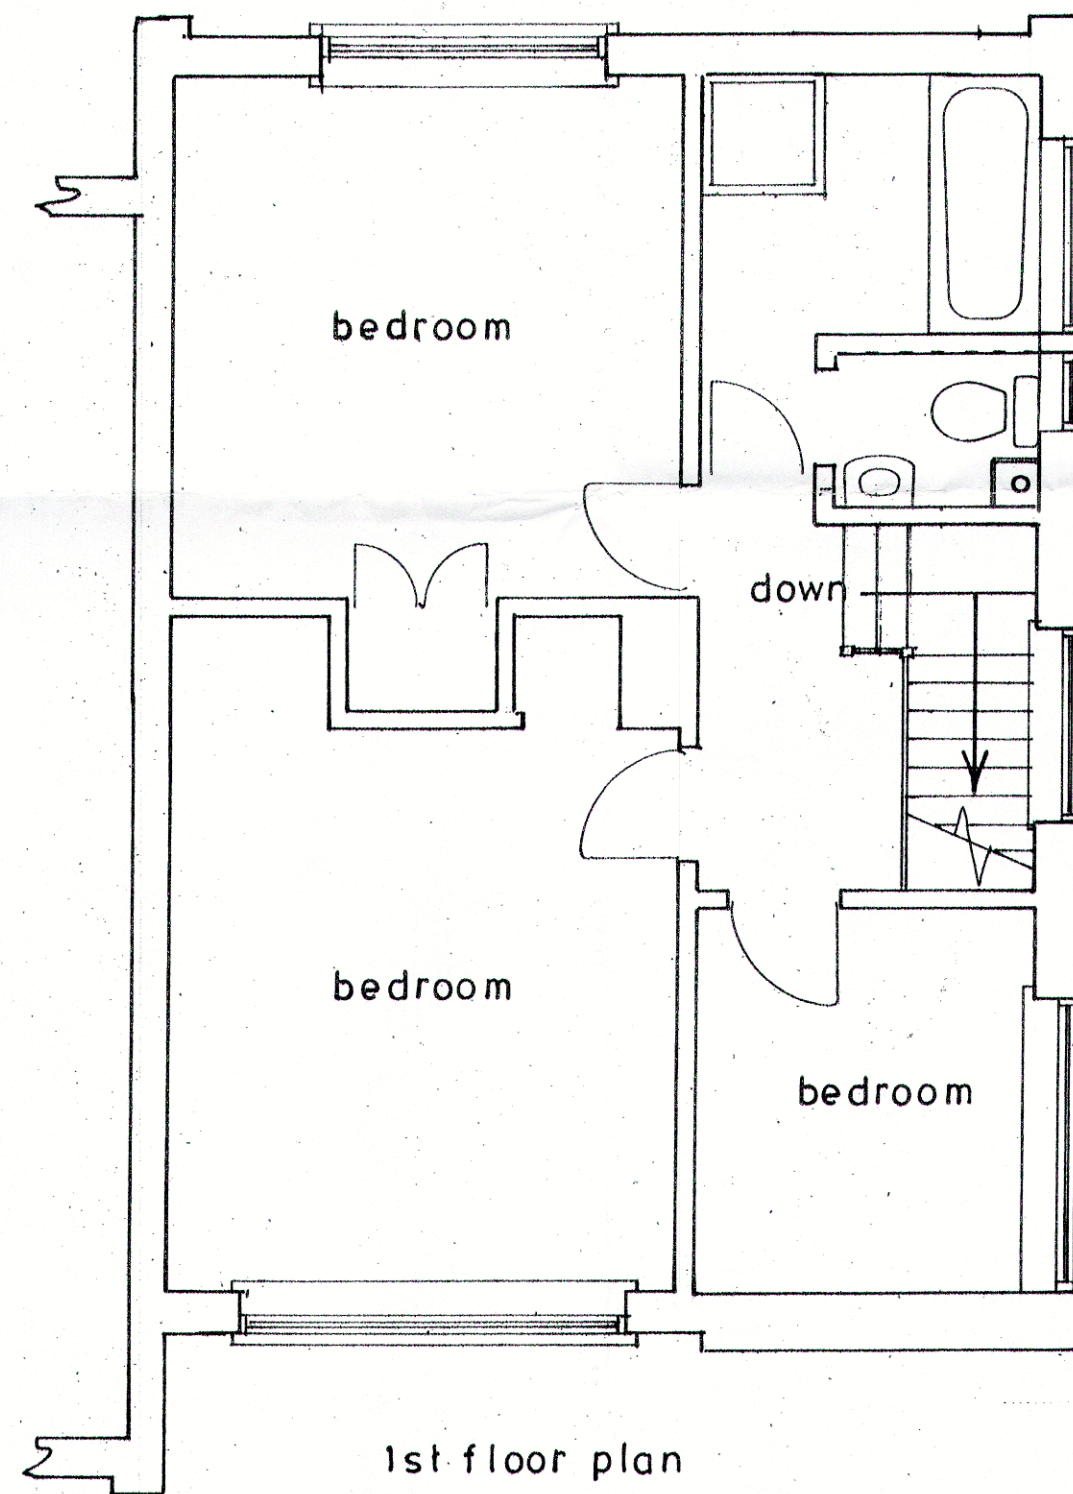


1st floor plan

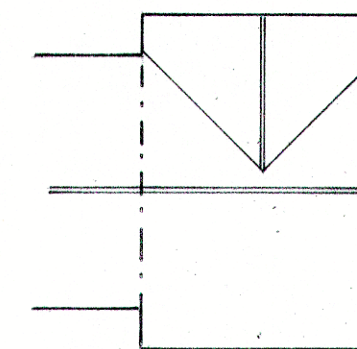

roof plan

1 : 200

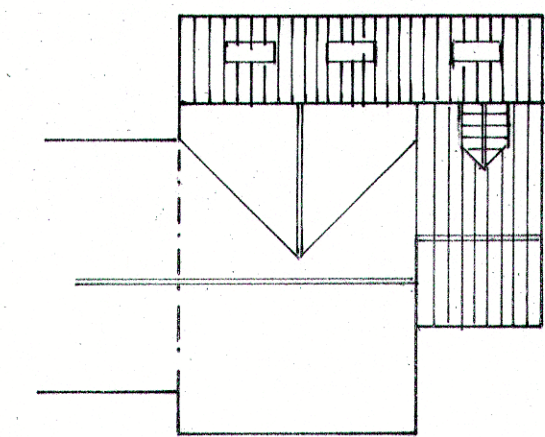

proposed roof plan

Existing

PROPOSED TWO STOREY AND SINGLE STOREY EXTENSIONS AT 1, WILMAN GARDENS
ROSE GREEN FOR MR. & MRS. J. FIRBANK.

sheet 4 of 4

Bryan Butcher
Rainbow Cottage
Nyetimber Lane
Bognor Regis PO21 3JX
01243 266871
07973 233442
bryan.butcher@btinternet.com
www.bryanbutcher.com