

existing

Plan
1 : 100




24.00

New brick pavior parking for two vehicles.

Provide 2.40 x 2.40 metres vehicular access splays
all to West Sussex Highways Specification and works
carried out by West Sussex Highways Approved
Contractor under licence.

proposed


Plan
1 : 100

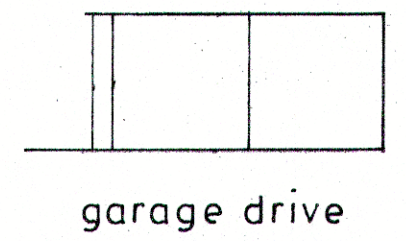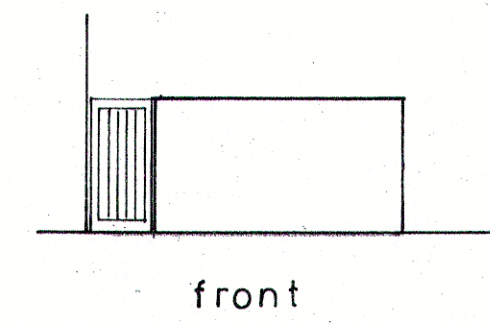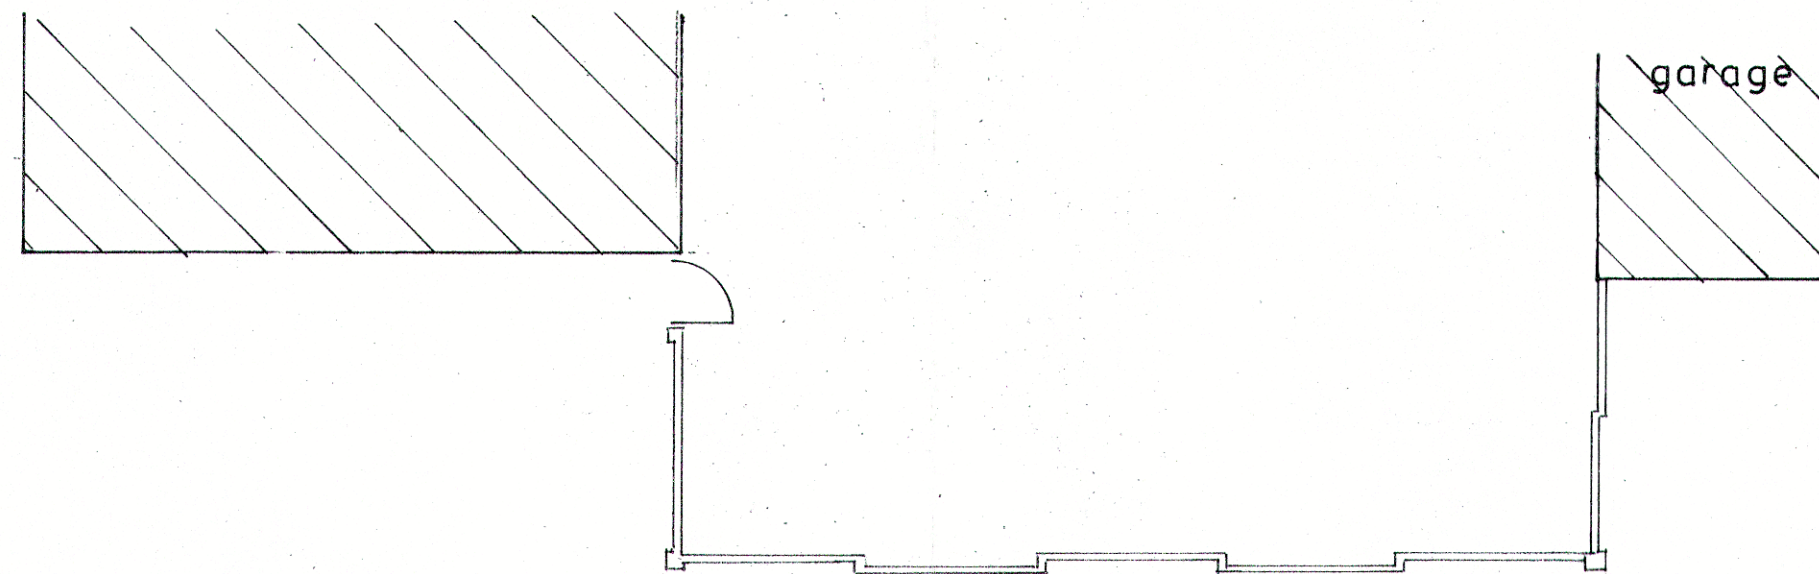


wilman gardens

existing

1 : 100



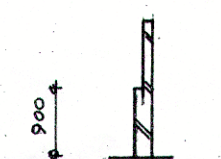


section

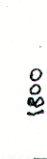

wilman gardens

1 : 100

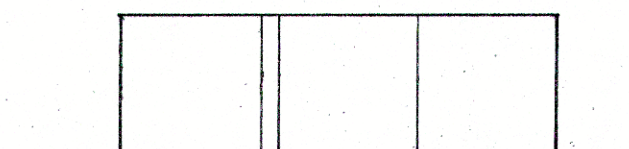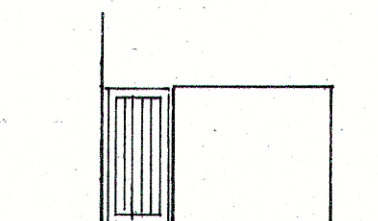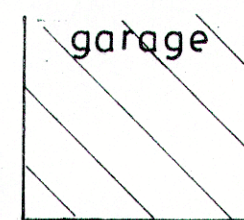

front
proposed

garage drive

Facing brickwork to match
existing boundary wall.

sheet 3 of 4

PROPOSED BOUNDARY WALL AND NEW VEHICULAR ACCESS AT 1, WILMAN GARDENS,
ROSE GREEN FOR MR. & MRS. J. FIRBANK.

Bryan Butcher
Rainbow Cottage
Nyetimber Lane
Bognor Regis PO21 3JX
01243 266871
07973 233442
bryan.butcher@btinternet.com
www.bryanbutcher.com