




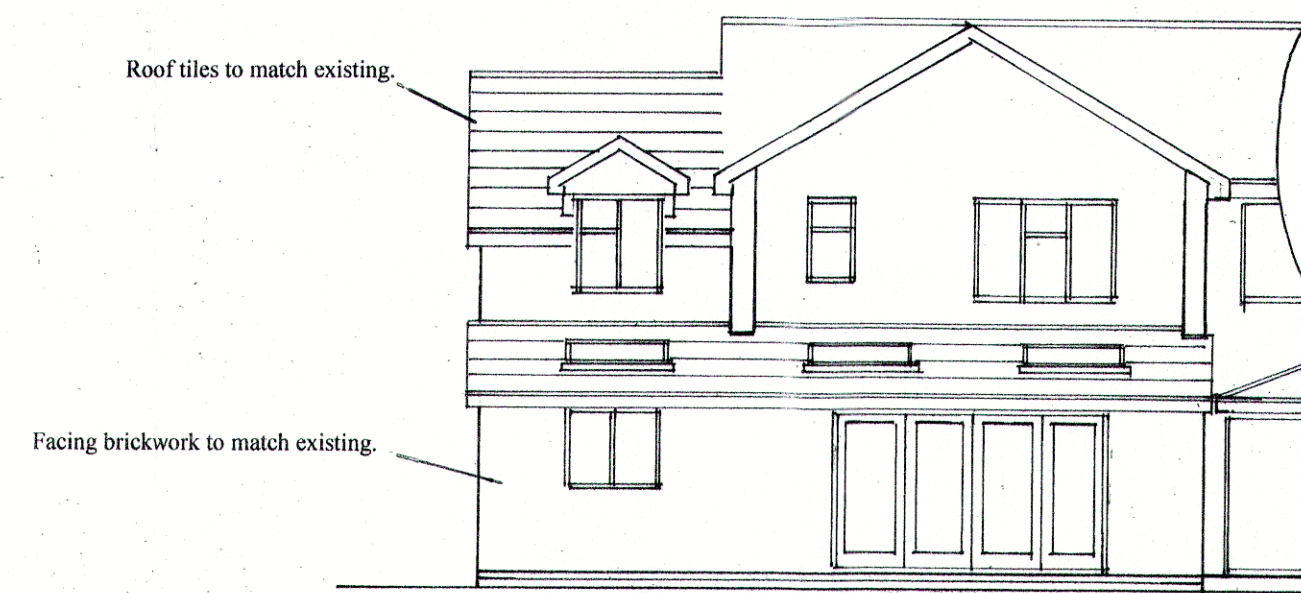


south

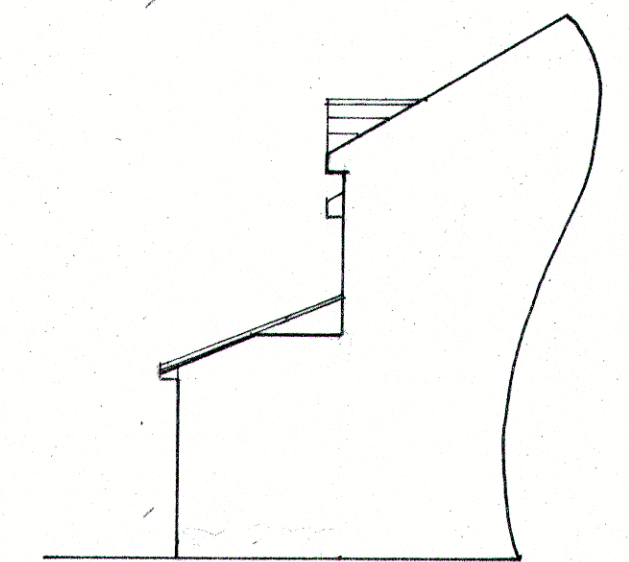


east

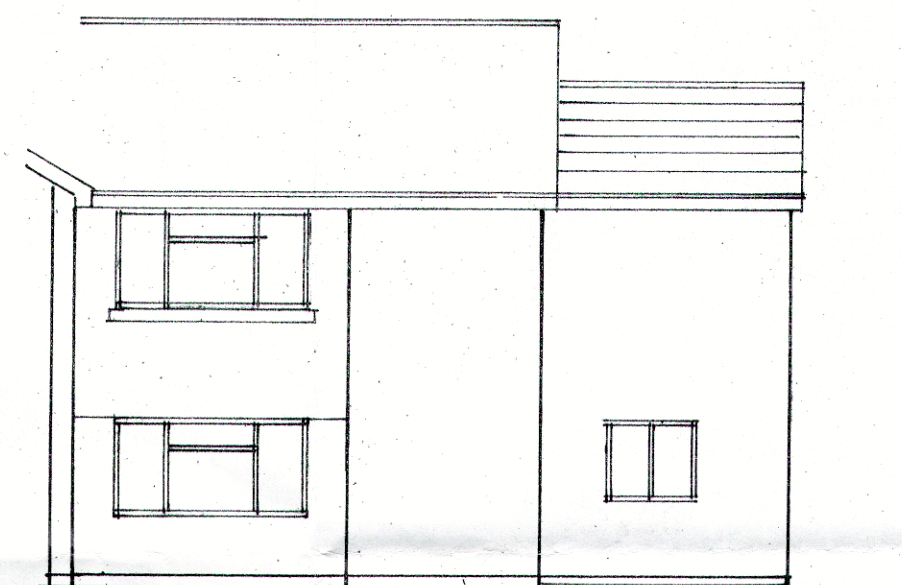

north

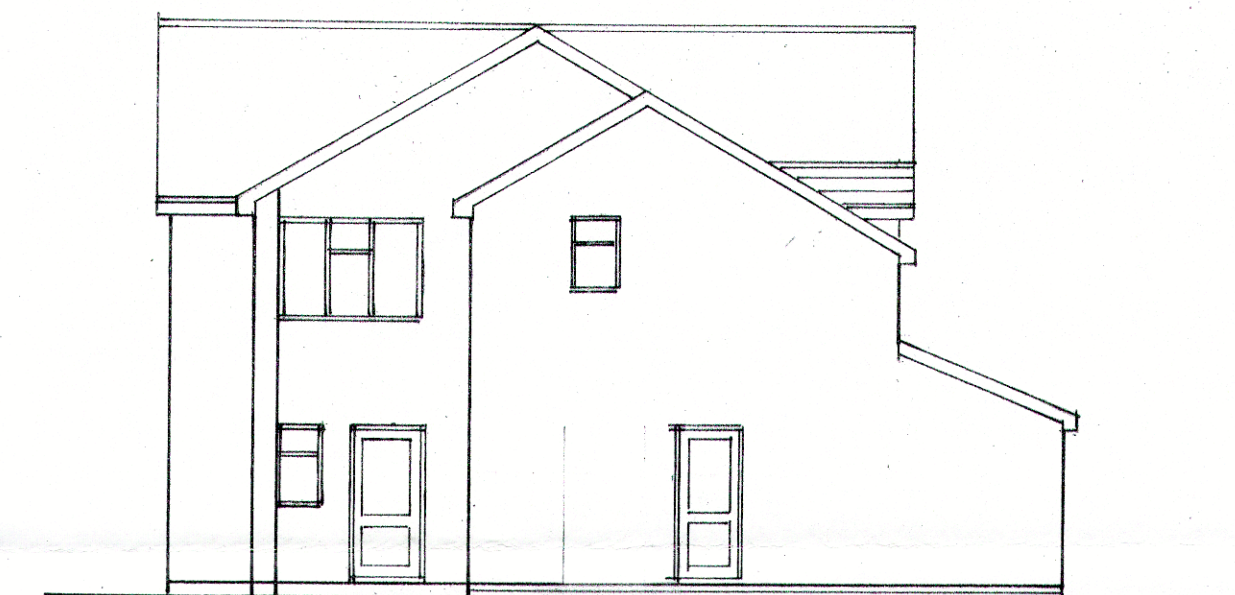

west
1 : 100

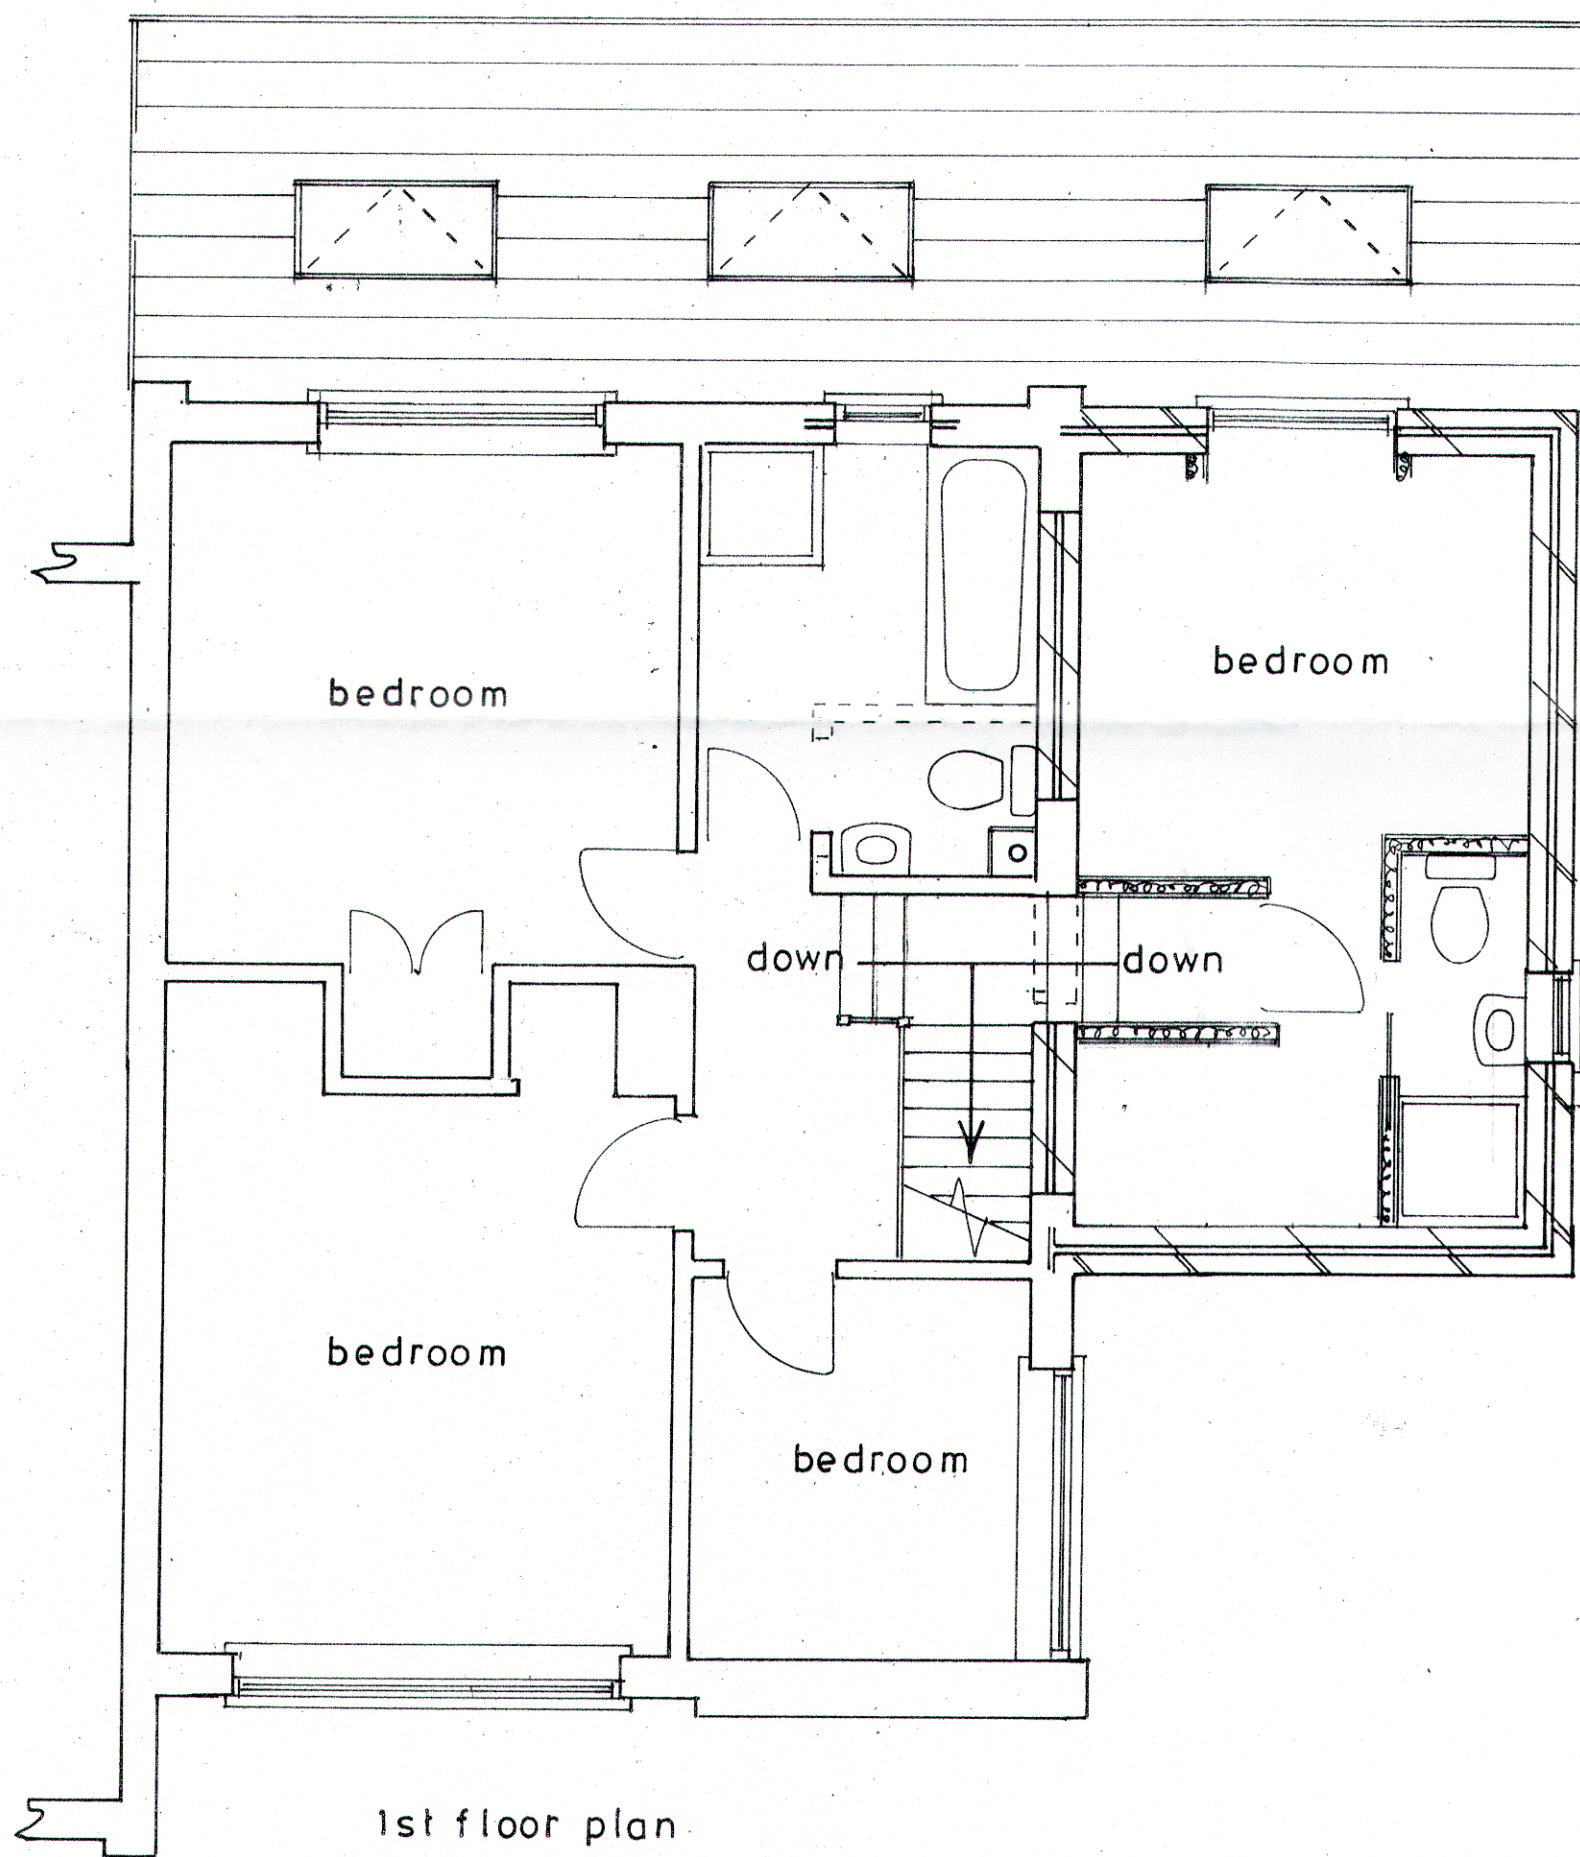

1st floor plan
1 : 50

Proposed

PROPOSED TWO STOREY AND SINGLE STOREY EXTENSIONS AT 1, WILMAN GARDENS,
ROSE GREEN FOR MR. & MRS. J. FIRBANK.

sheet 2 of 4

Bryan Butcher
Rainbow Cottage
Nyetimber Lane
Bognor Regis PO21 3JX
01243 266871
07973 233442
bryan.butcher@btinternet.com
www.bryanbutcher.com