



existing

Plan
1 : 100

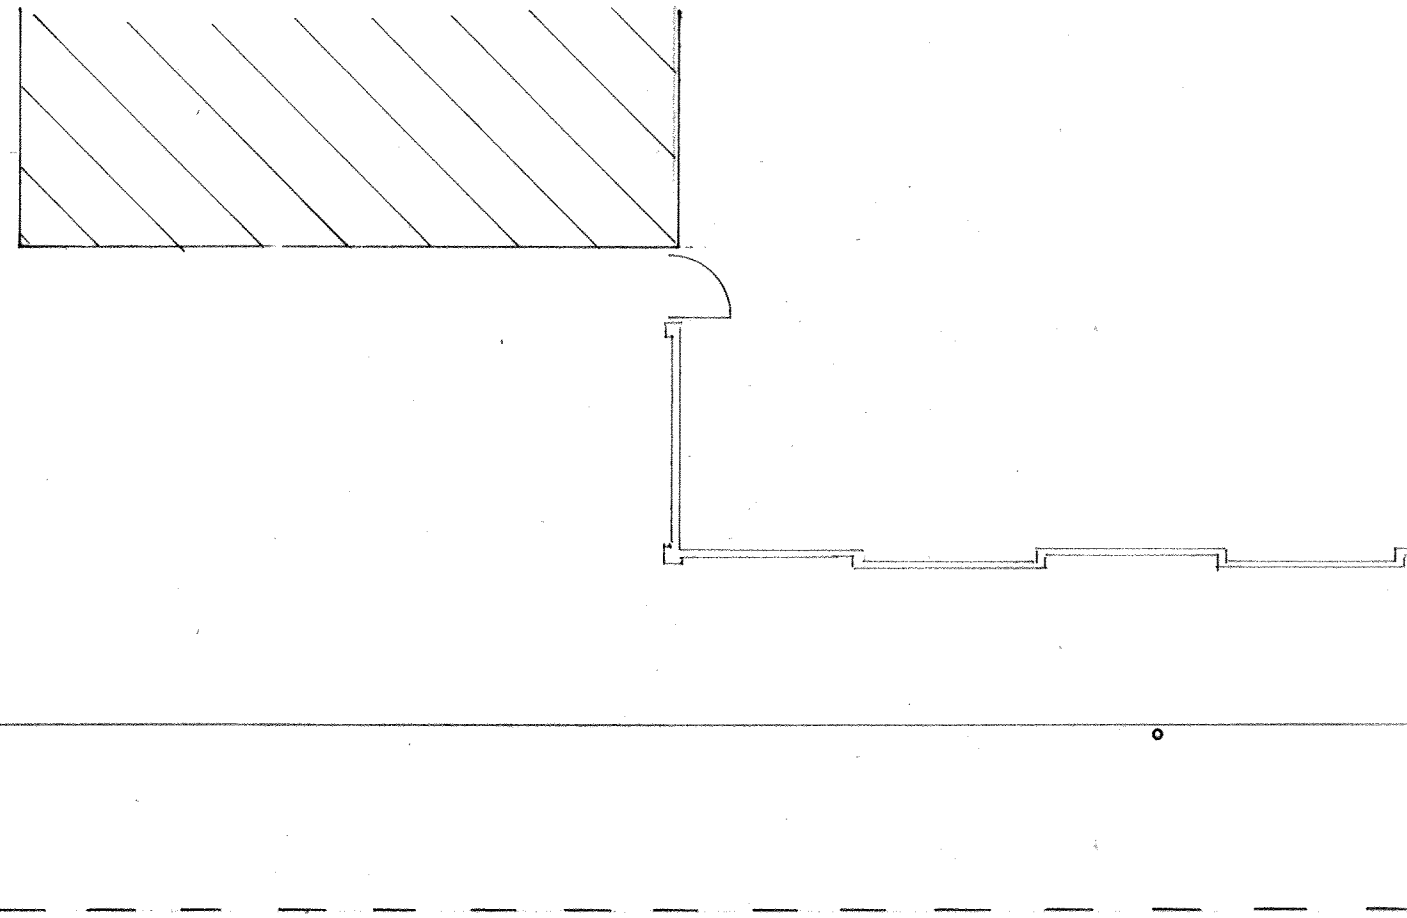

24.00

New brick pavior parking for two vehicles.

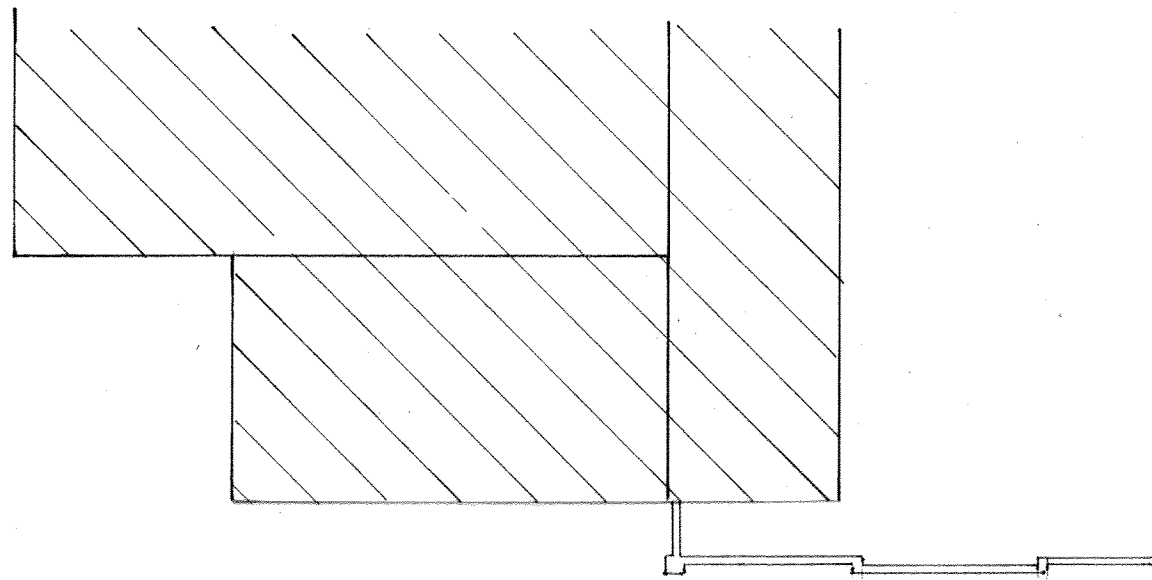

Provide 2.40 x 2.40 metres vehicular access splays
all to West Sussex Highways Specification and works
carried out by West Sussex Highways Approved
Contractor under licence.

proposed

Plan
1 : 100

PROPOSED NEW VEHICULAR ACCESS AT 1, WILMAN GARDENS, ROSE GREEN
FOR MR. & MRS. J. FIRBANK.

sheet 3 a of 4

Bryan Butcher
Rainbow Cottage
Nyetimber Lane
Bognor Regis PO21 3JX
01243 266871
07973 233442
bryan.butcher@btinternet.com
www.bryanbutcher.com