

43 Christchurch Crescent

1st. October 2017

Westmeads

Bognor Regis,

PO21 5SL



Dear Sir/Madam

Thank you for your letter of the 25th September reference AW/257/17/T regarding the copper beach tree at the rear of my property.

1. I have completed question 9 on the application form
2. I enclose plans showing position of the copper beach tree and location plan
3. I enclose photographs of tree and diseased area

Hopefully this information will validate my application.

The purpose of this application is to ascertain whether the tree is diseased and therefore can be felled. I am concerned for the safety of the tree for my property and that of my neighbours. I have consulted CM Treecare who has carried out other work for me but will not work on the tree without permission. Please can you confirm whether this tree is subject to a Tree Preservation Order and would suggest a site visit from the tree officer to view the diseased area.

Your sincerely,

A black rectangular box redacting the signature area.

Mrs Marion Double



43 CHRISTOPHER CRESCENT
ALDWICK, BOGNOR REGIS. PO21 3SL
AW/257/17/T

PROPOSED GARAGE


EXISTING VEHICULAR
ACCESS

N

SITE 1:500

SOUTH

EAST

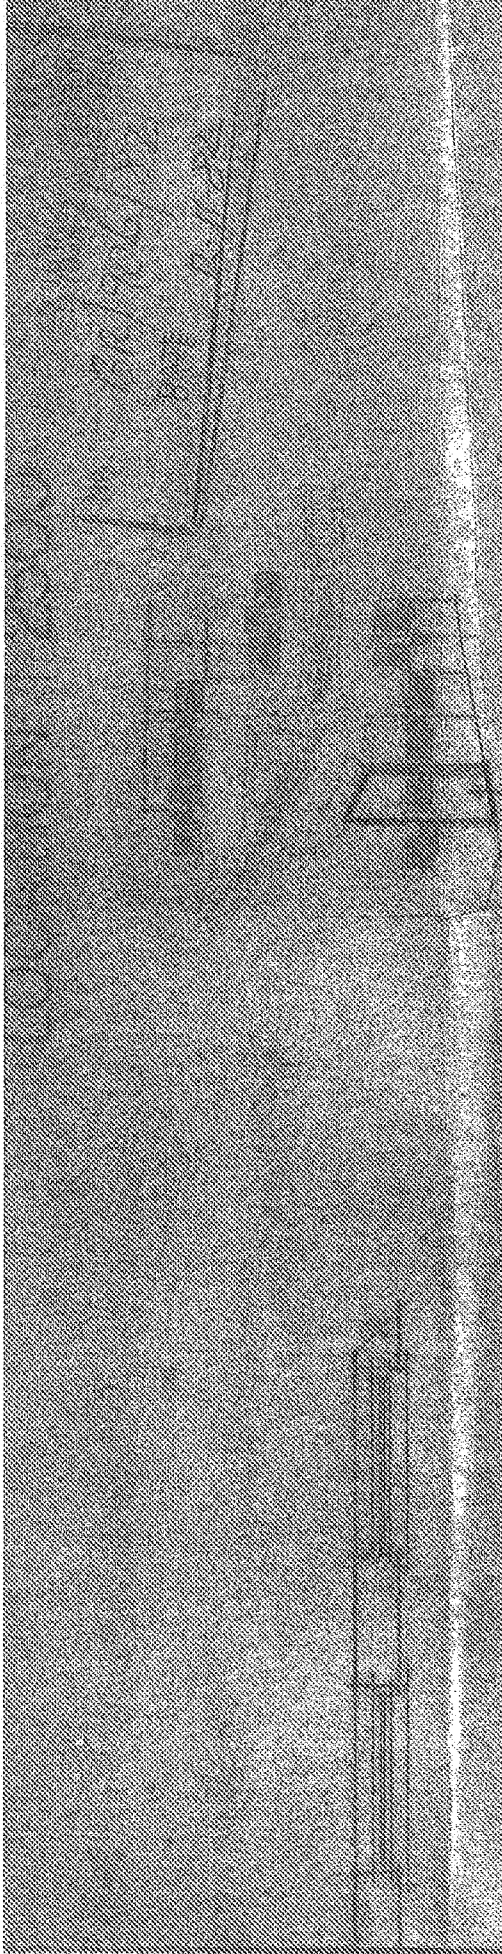



SCALE 1/4" = 1'-0"

CHRISTCHURCH CRESCENT, WEST MEADS.

DRAWING SERVICE
BY THE ARCHITECT
FOR THE CLIENT


43 CHRISTCHURCH CRESCENT,
ALDWICK, BOGHMIA REEFS, PO21 5SL
AW/257/17/7

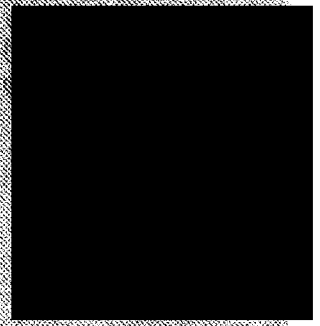

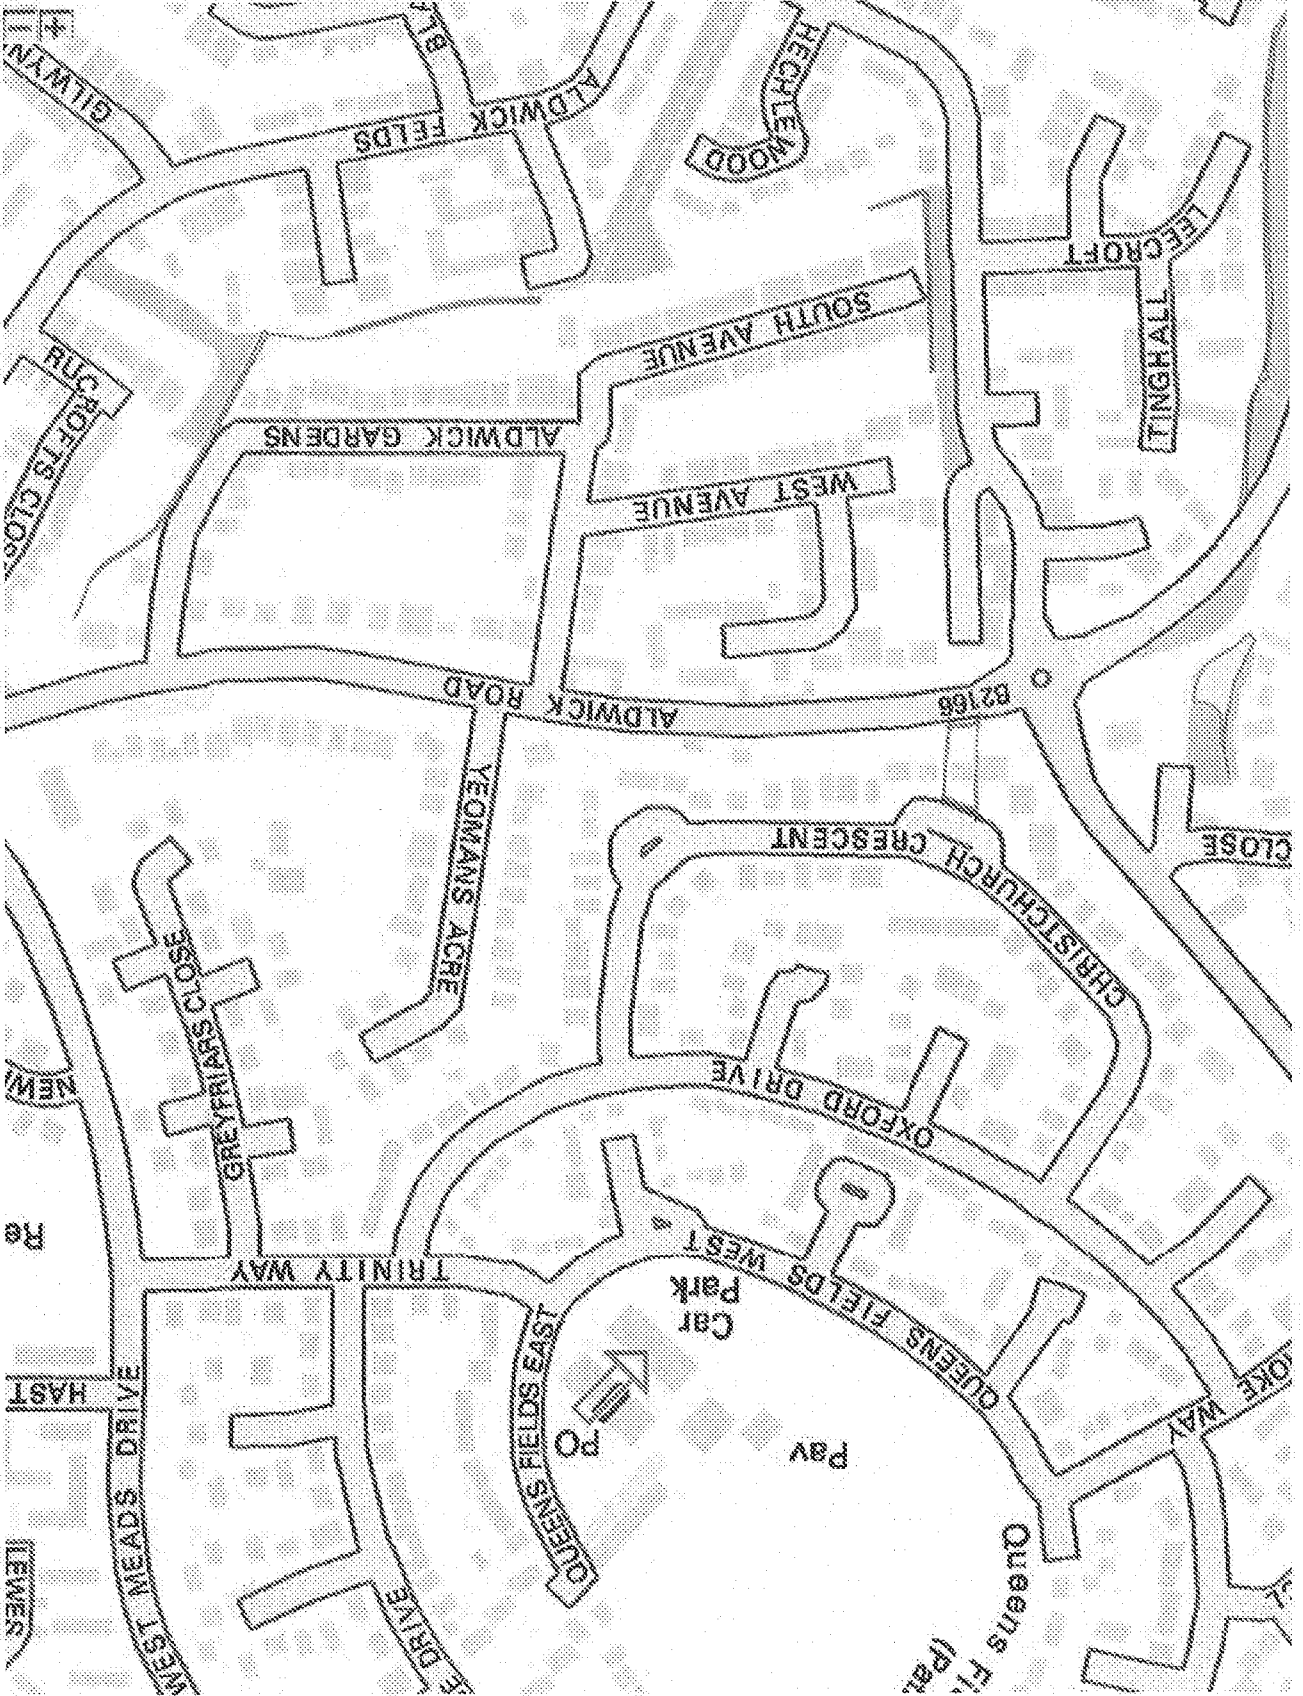

All Technology © Copyright: Streetmap.co.uk/Streetmap EU Ltd 2016
This site includes mapping data licenced from Open Street Map, Ordnance Survey & Bartholomew.

43 CHRISTCHURCH CRESCENT, ALDWICK, BOGNOR REGIS.
AW257 17/T
PO21 5SL
<http://www.streetmap.co.uk/pf.srf?x=491630&y=99296&z=106&sv=491630,99296...> 29/09/2017

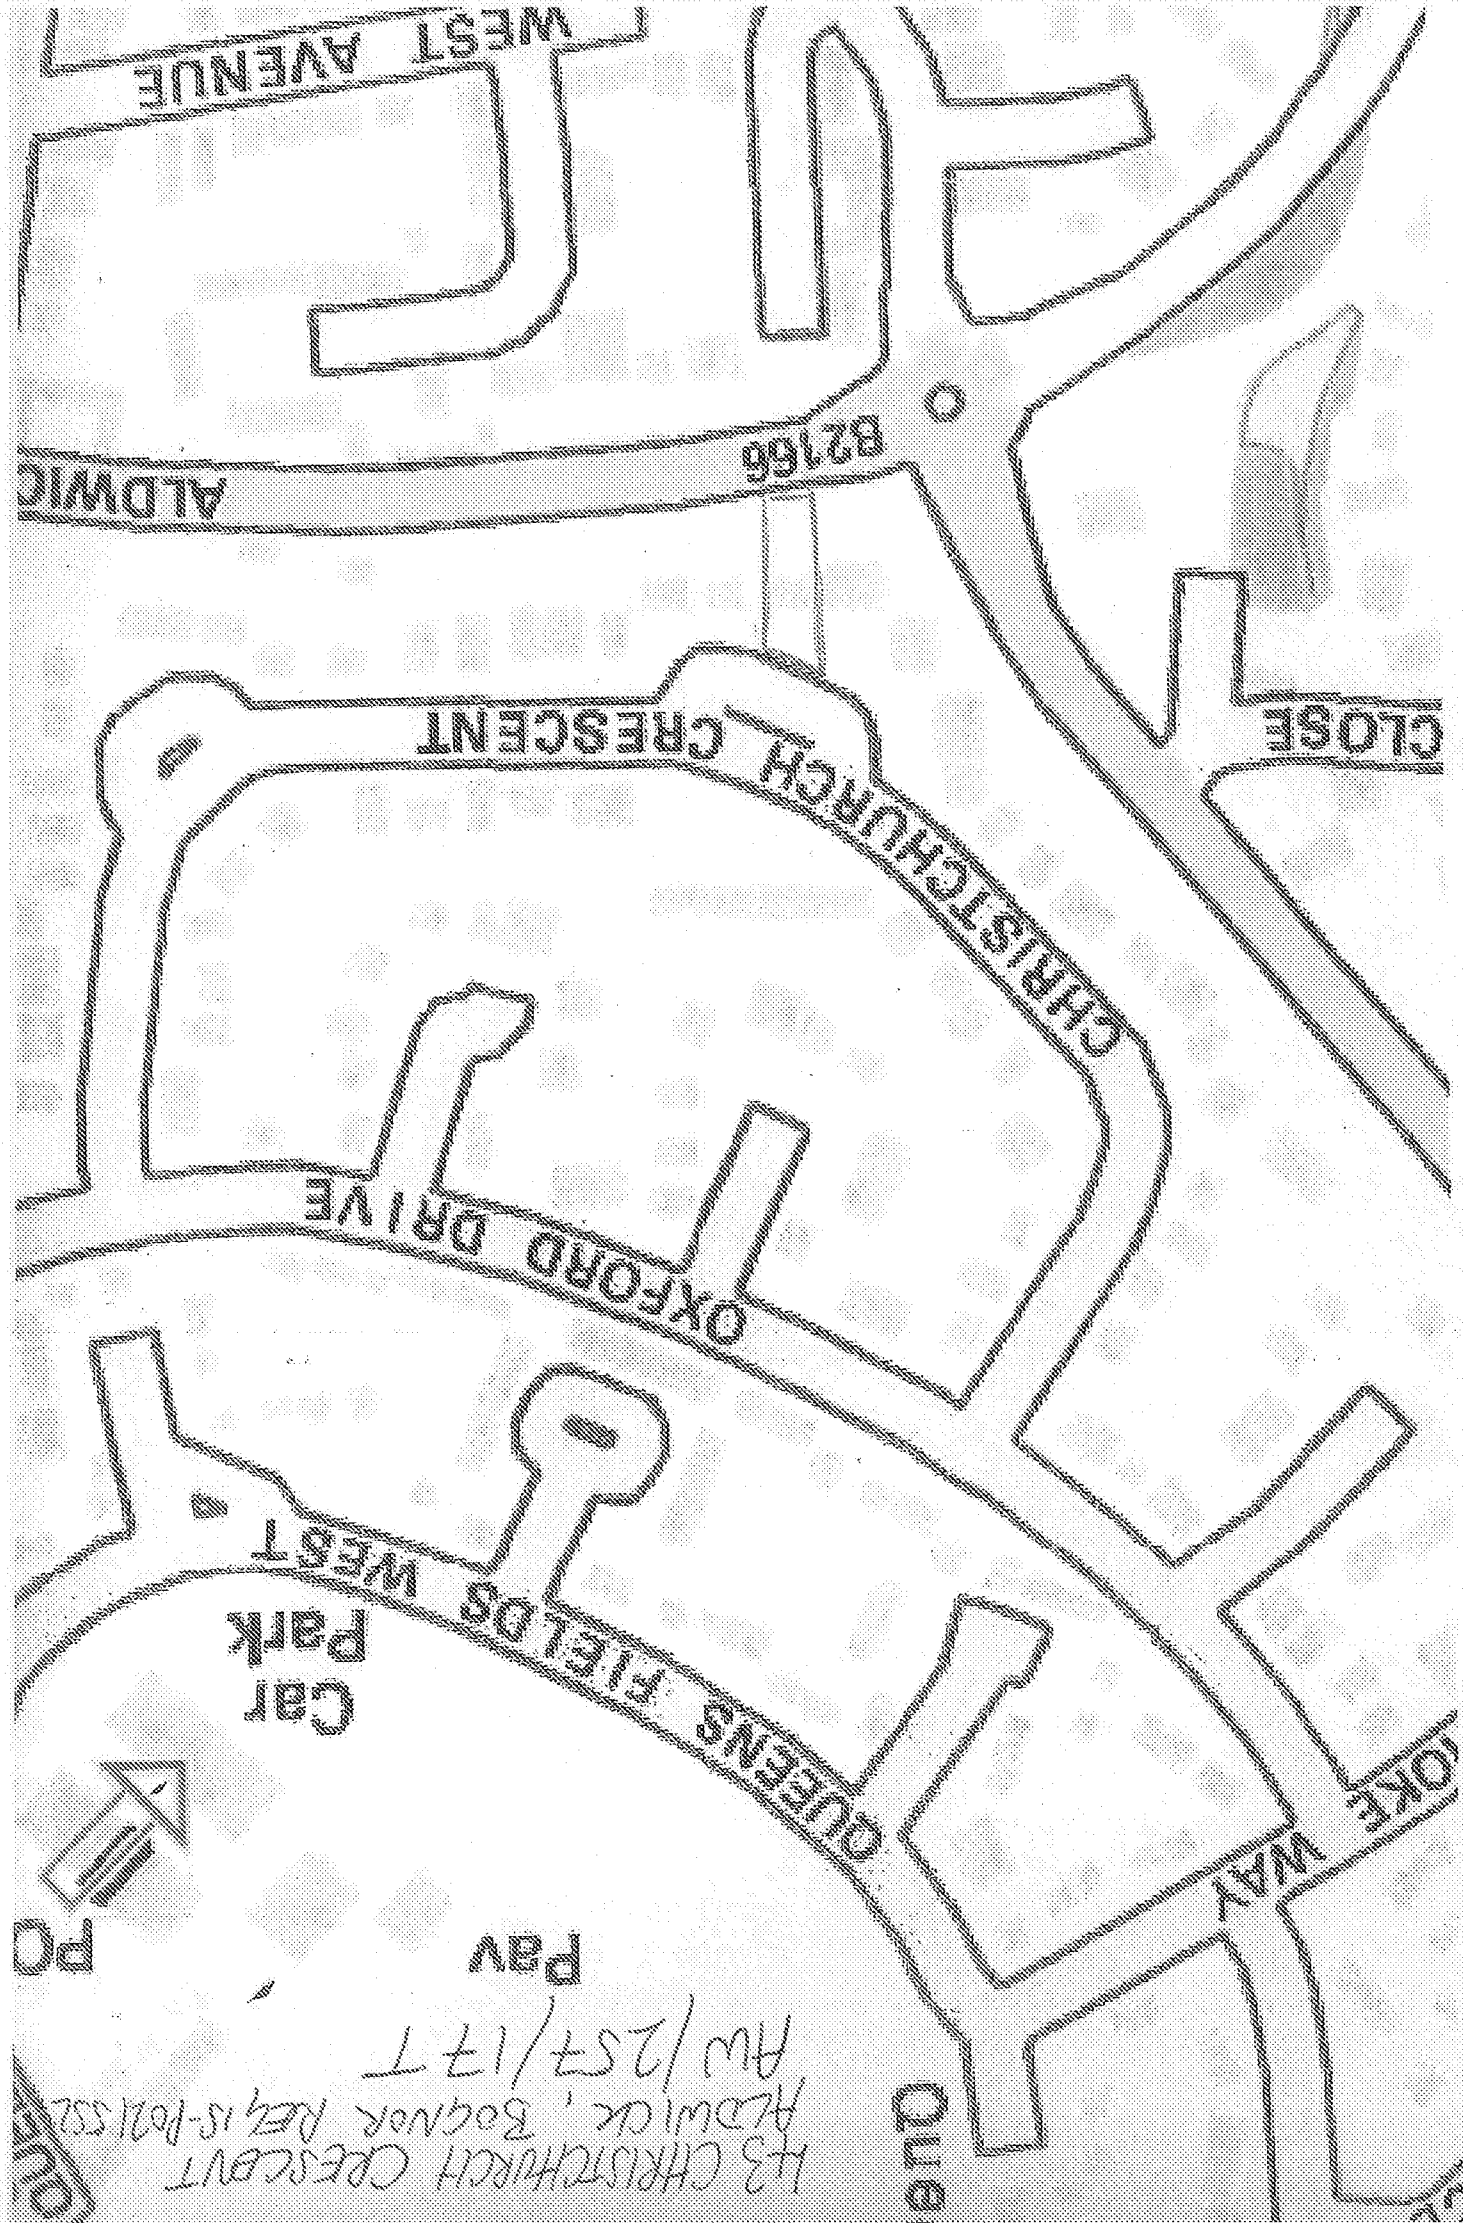

43 CHRISTCHURCH CRESCENT
ALDWICK, BOGNOR REGIS PO21 5SL
AW/257/17T
PAV
PO