


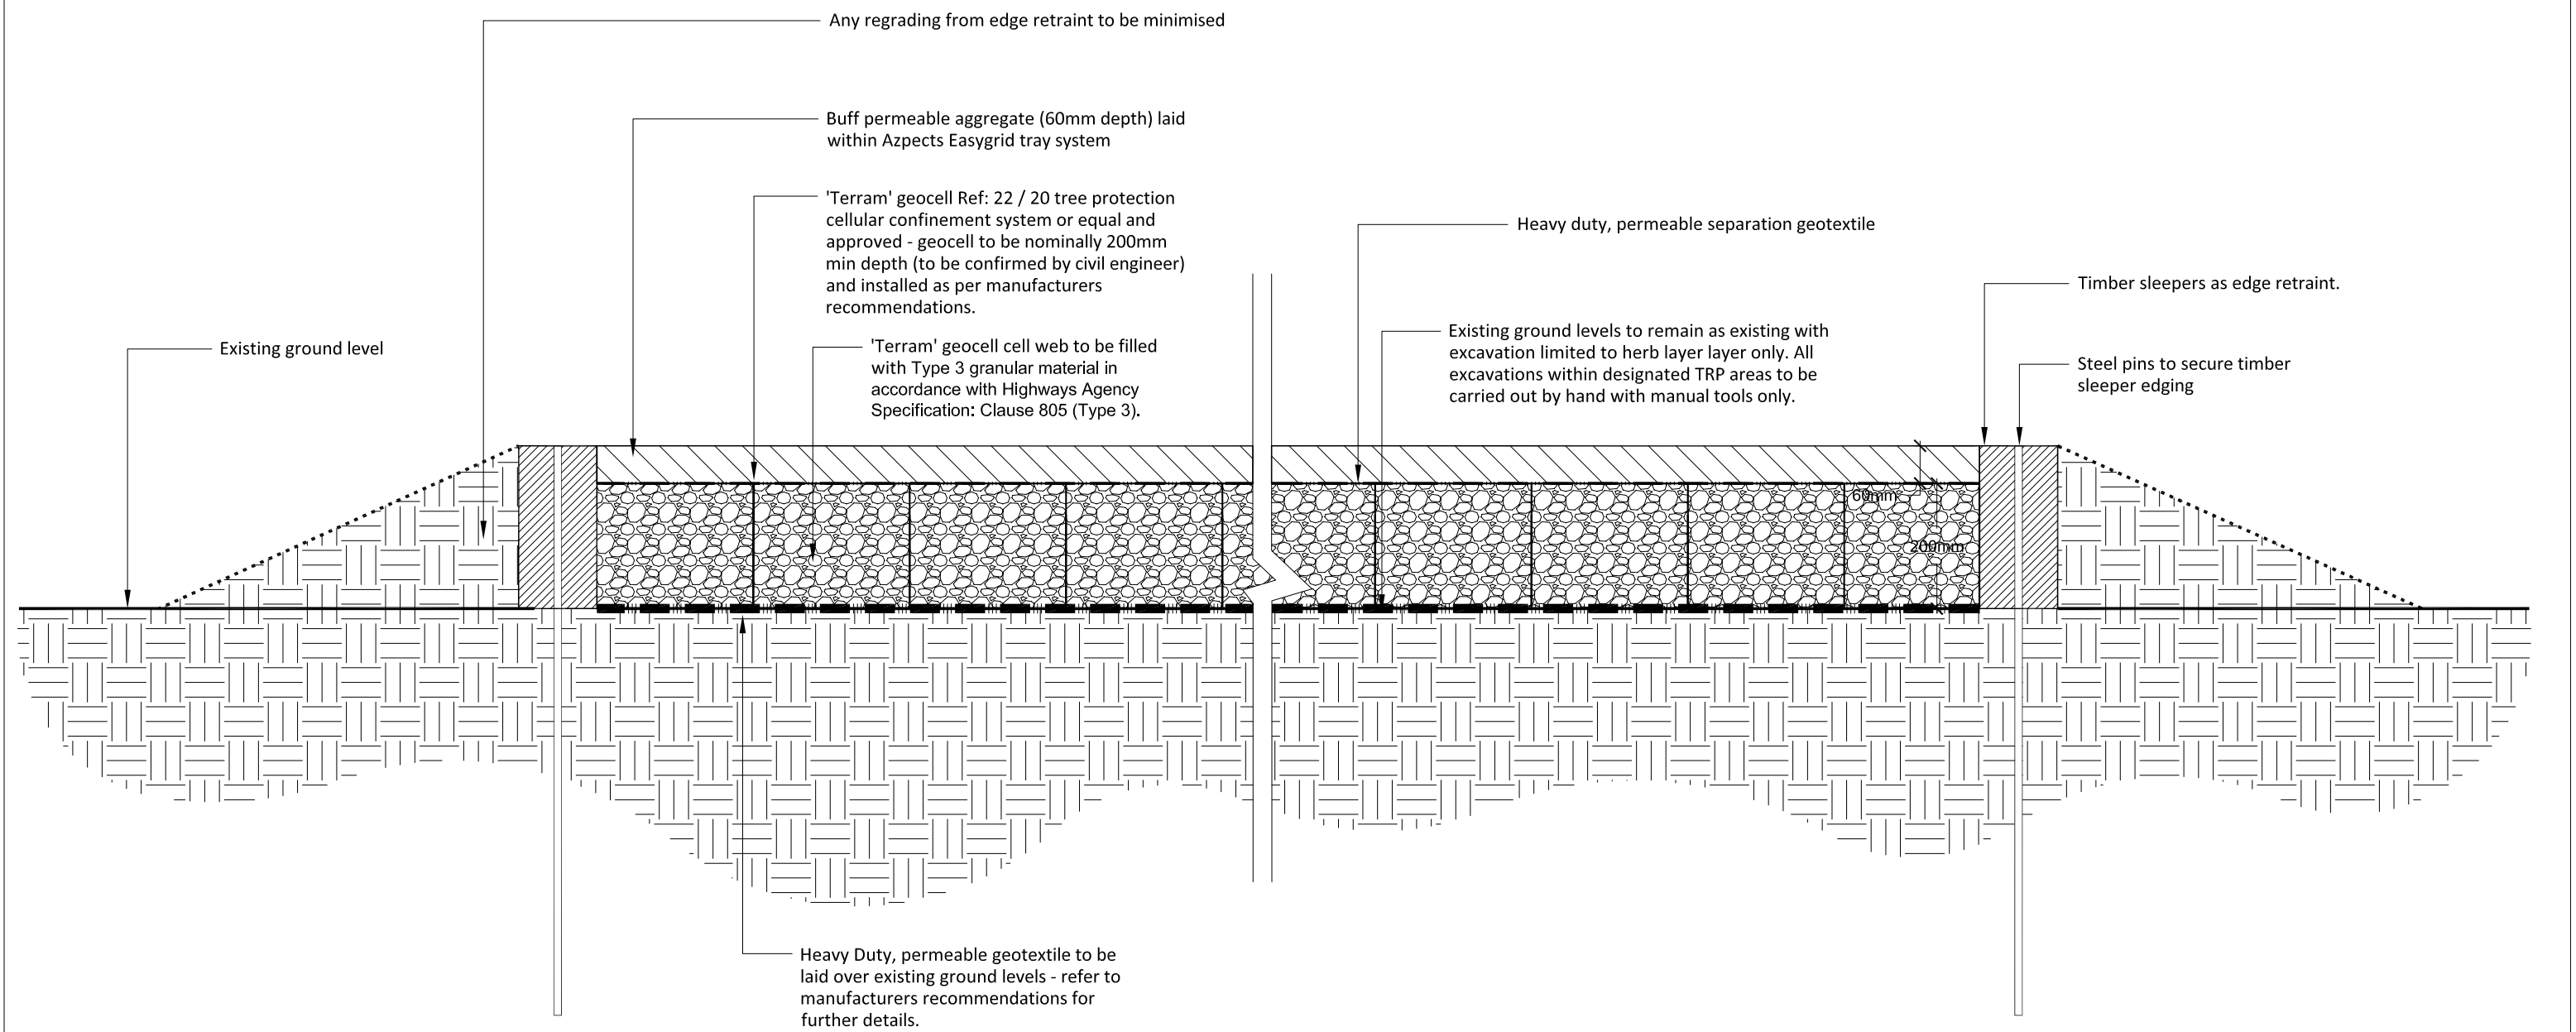

10 Barrack Lane, Bognor Regis - 'No Dig' Construction Typical Section

REV	DESCRIPTION	DATE	INITIALS
01	Layout updated following comments	22-01-19	AR



Ramsay & Co
Landscape Architecture
The Studio, 68 Cuckfield Road, Hurstpierpoint, West Sussex, BN6 9SB
T: 01273 834 198 M: 07973 770047 E: landscape@ramsayandco.com www.ramsayandco.com

Project Title 10 Barrack Lane, Bognor Regis, West Sussex	Scale 1:10@A3	Initials AR	Date 22-01-19
Drawing Title No Dig Construction: Typical Section	Drawing Number RCo241 / 03	Revision 01	

ARUN DISTRICT COUNCIL
AW/259/18/PL