



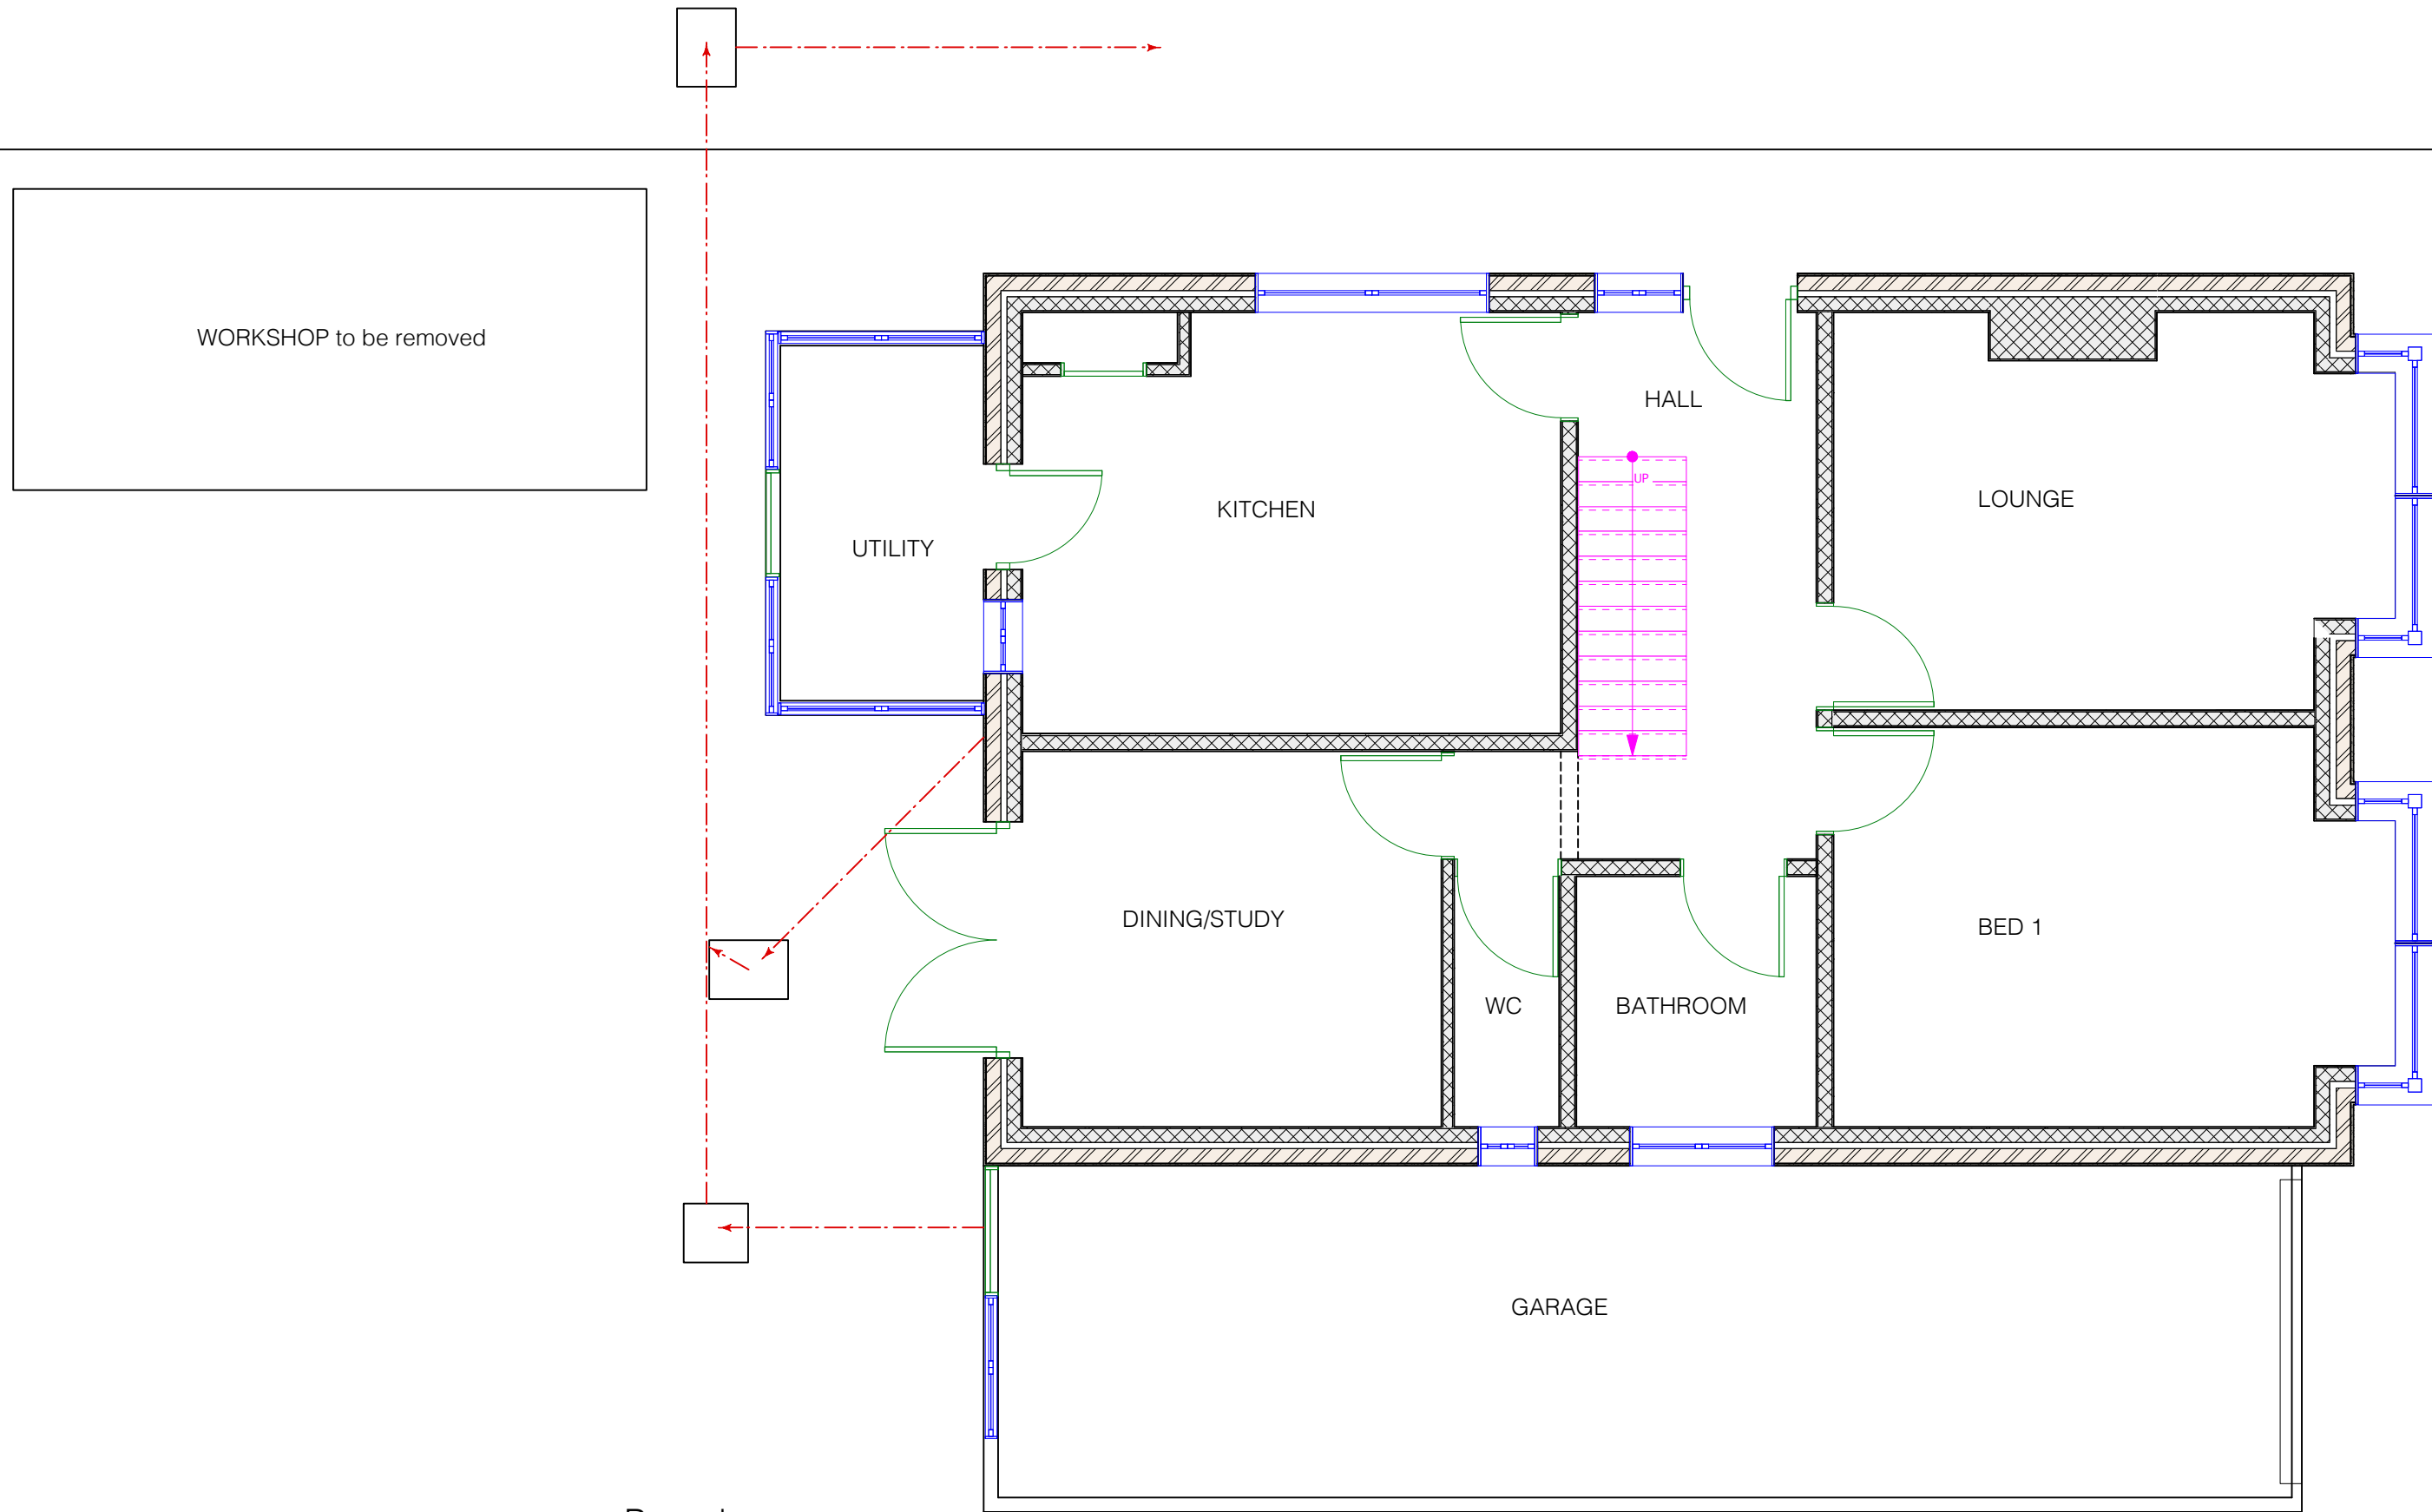


EXISTING GROUND FLOOR

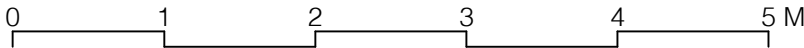

Hazelwood, Harbolets Road,
West Chiltington RH20 2LG
Tel: 01798 813298
paul@pbproperties.co.uk

Design By Paul Maggs	Drawn by: PHM	Date: Jan 2014
Client: Mr & Mrs Foy	Drawing No. D 0114/01	Scales @ A3 1:50
Site Address: 42 Rose Green Road Bognor Regis PO21 3EP	This drawing is produced using Vectorworks CAD. Only written dimensions are to be respected.	
Project Title: Rear single storey extension to gaarge	Copyright protected to P B Properties	

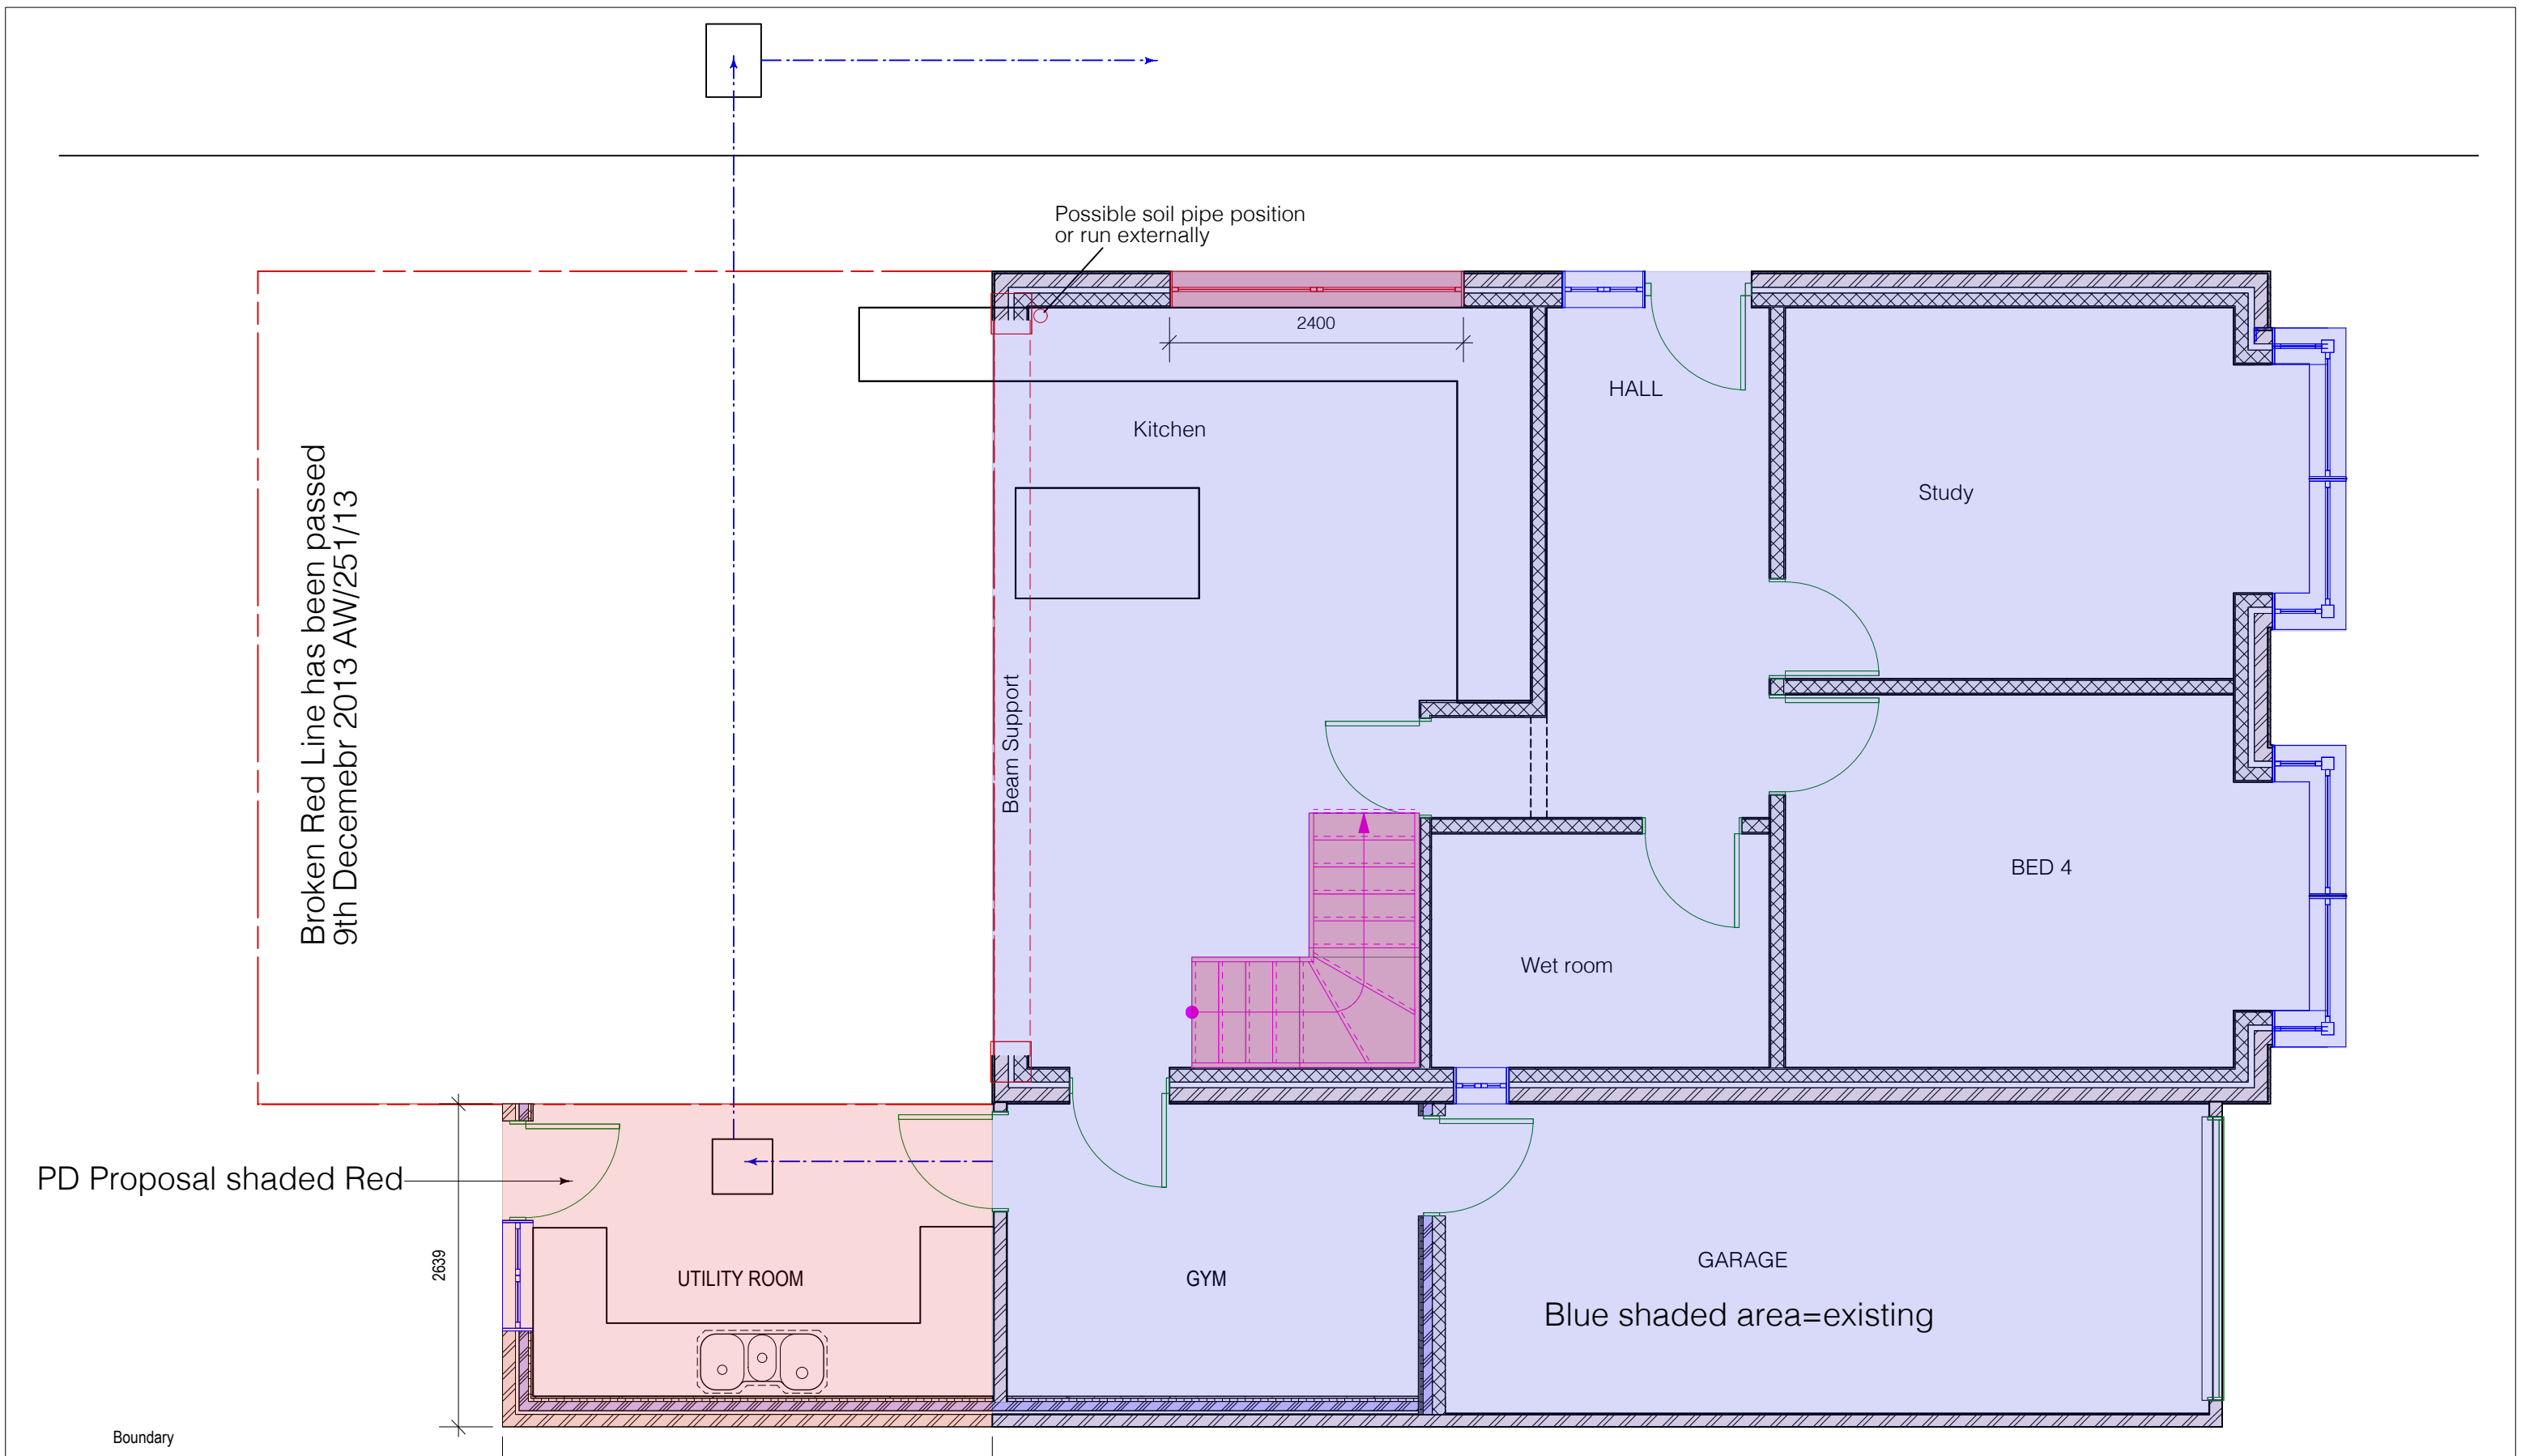


PROPOSED GROUND FLOOR



the design to build on

Hazelwood, Harbolets Road,
West Chiltington RH20 2LG
Tel: 01798 813298
paul@pbproperties.co.uk

Design By Paul Maggs	Drawn by: PHM	Date: Jan 2014
Client: Mr & Mrs Foy	Drawing No. D 0114/02	Scales @ A3 1:50
Site Address: 42 Rose Green Road Bognor Regis PO21 3EP		
Project Title: Rear single storey extension to gaarge	This drawing is produced using Vectorworks CAD. Only written dimensions are to be respected.	
Copyright protected to P B Properties		

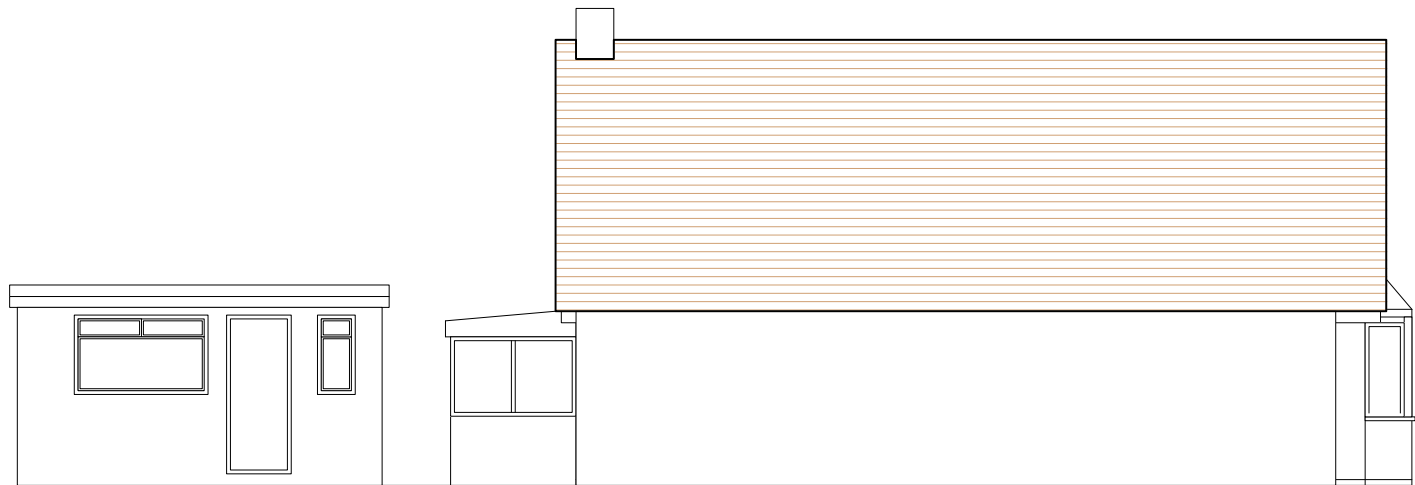

WEST



SOUTH






EAST



NORTH

EXISTING ELEVATIONS 0 1 2 3 4 5 M

 <i>the design to build on</i> PB PROPERTIES <i>Hazelwood, Harbolets Road, West Chiltington RH20 2LG Tel: 01798 813298 paul@pbproperties.co.uk</i>	Design By Paul Maggs	Drawn by: PHM	Date: Jan 2014
	Client: Mr & Mrs Foy	Drawing No. D 0114/03	Scales @ A3 1:100
	Site Address: 42 Rose Green Road Bognor Regis PO21 3EP	This drawing is produced using Vectorworks CAD. Only written dimensions are to be respected.	
	Project Title: Rear single storey extension to gaarge	Copyright protected to P B Properties	

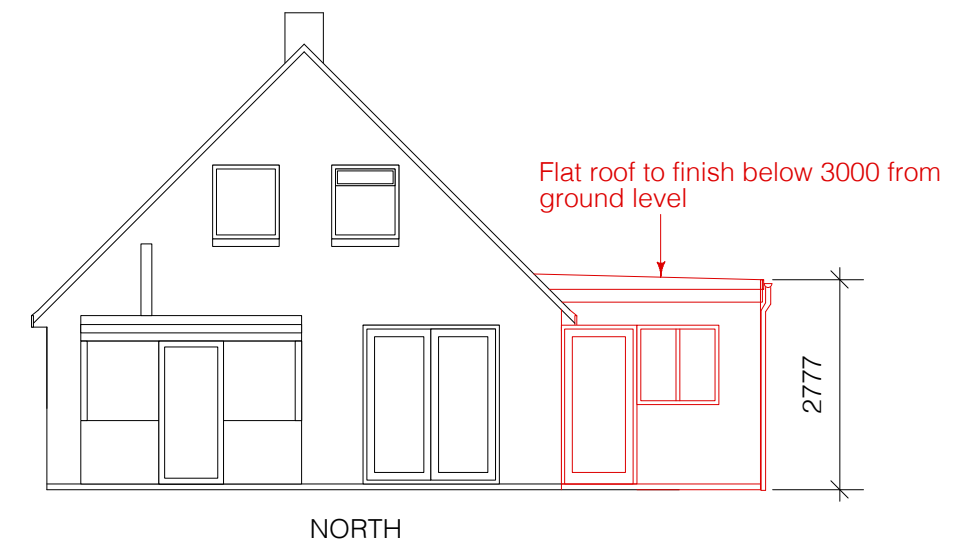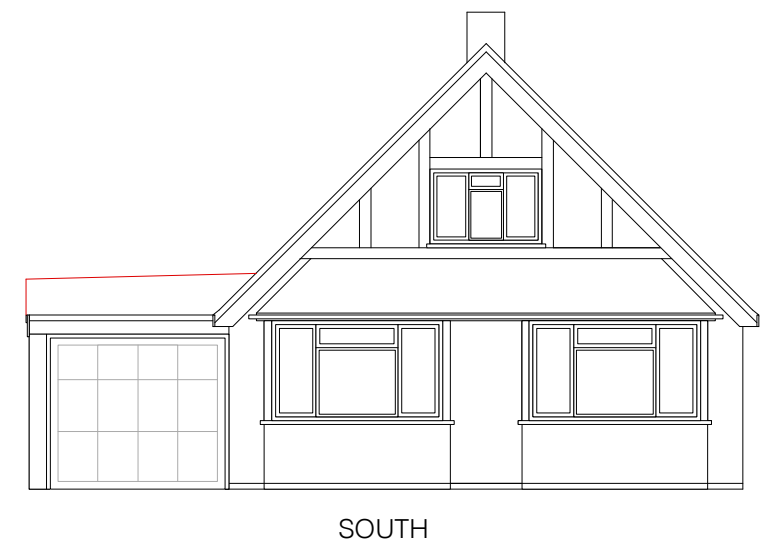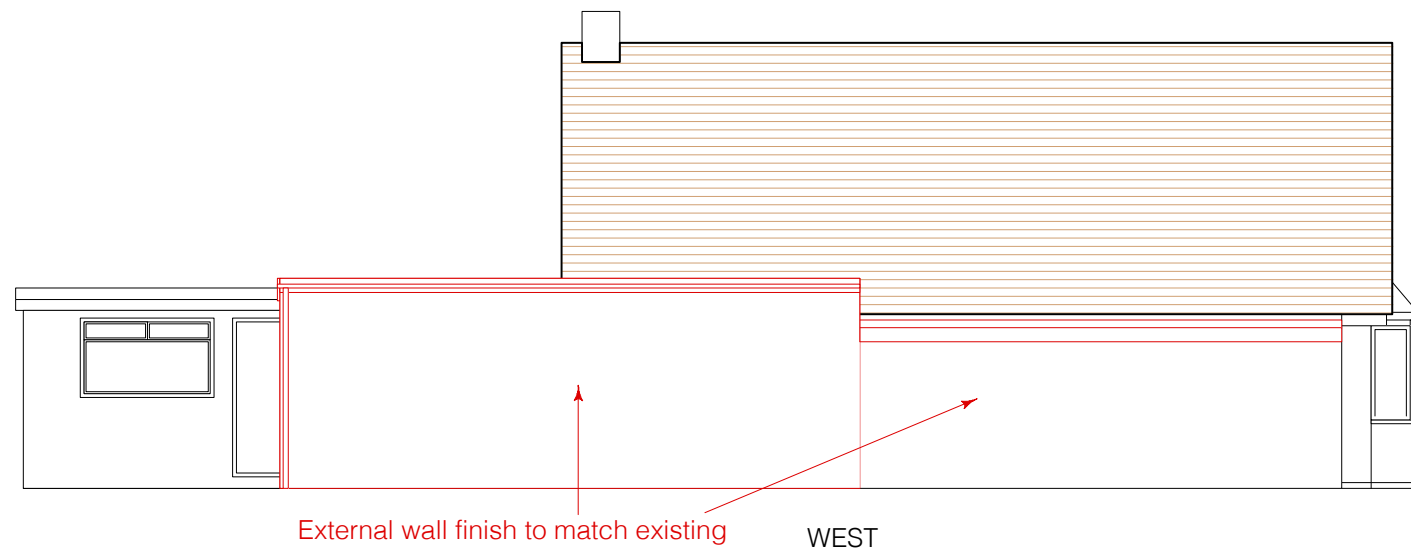

PROPOSED ELEVATIONS 0 1 2 3 4 5 M

PB PROPERTIES
the design to build on
 Hazelwood, Harbolets Road,
 West Chiltington RH20 2LG
 Tel: 01798 813298
 paul@pbproperties.co.uk

Design By Paul Maggs	Drawn by: PHM	Date: Jan 2014
Client: Mr & Mrs Foy	Drawing No. D 0114/04	Scales @ A3 1:100
Site Address: 42 Rose Green Road Bognor Regis PO21 3EP	This drawing is produced using Vectorworks CAD. Only written dimensions are to be respected.	
Project Title: Rear single storey extension to garage	Copyright protected to P B Properties	



20 0 20 40 60 80 100

N

Metres

LICENCE NO OI 565765
SCALE 1:1250



0 5 10 15 20 25 M

Block Plan 1:500

PB PROPERTIES
the design to build on
Hazelwood, Harbolets Road,
West Chiltington RH20 2LG
Tel: 01798 813298
paul@pbproperties.co.uk

Design By Paul Maggs

Client: Mr & Mrs Foy

Site Address:
42 Rose Green Road
Bognor Regis
PO21 3EP

Project Title:
Rear single
storey extension to garage

Drawn by: PHM

Date: Jan 2014

Drawing No. D 0114/05

Scales @ A3
1:1250, 1:500

PD Application

This drawing is produced using Vectorworks CAD. Only
written dimensions are to be respected.

Copyright protected to P B Properties