


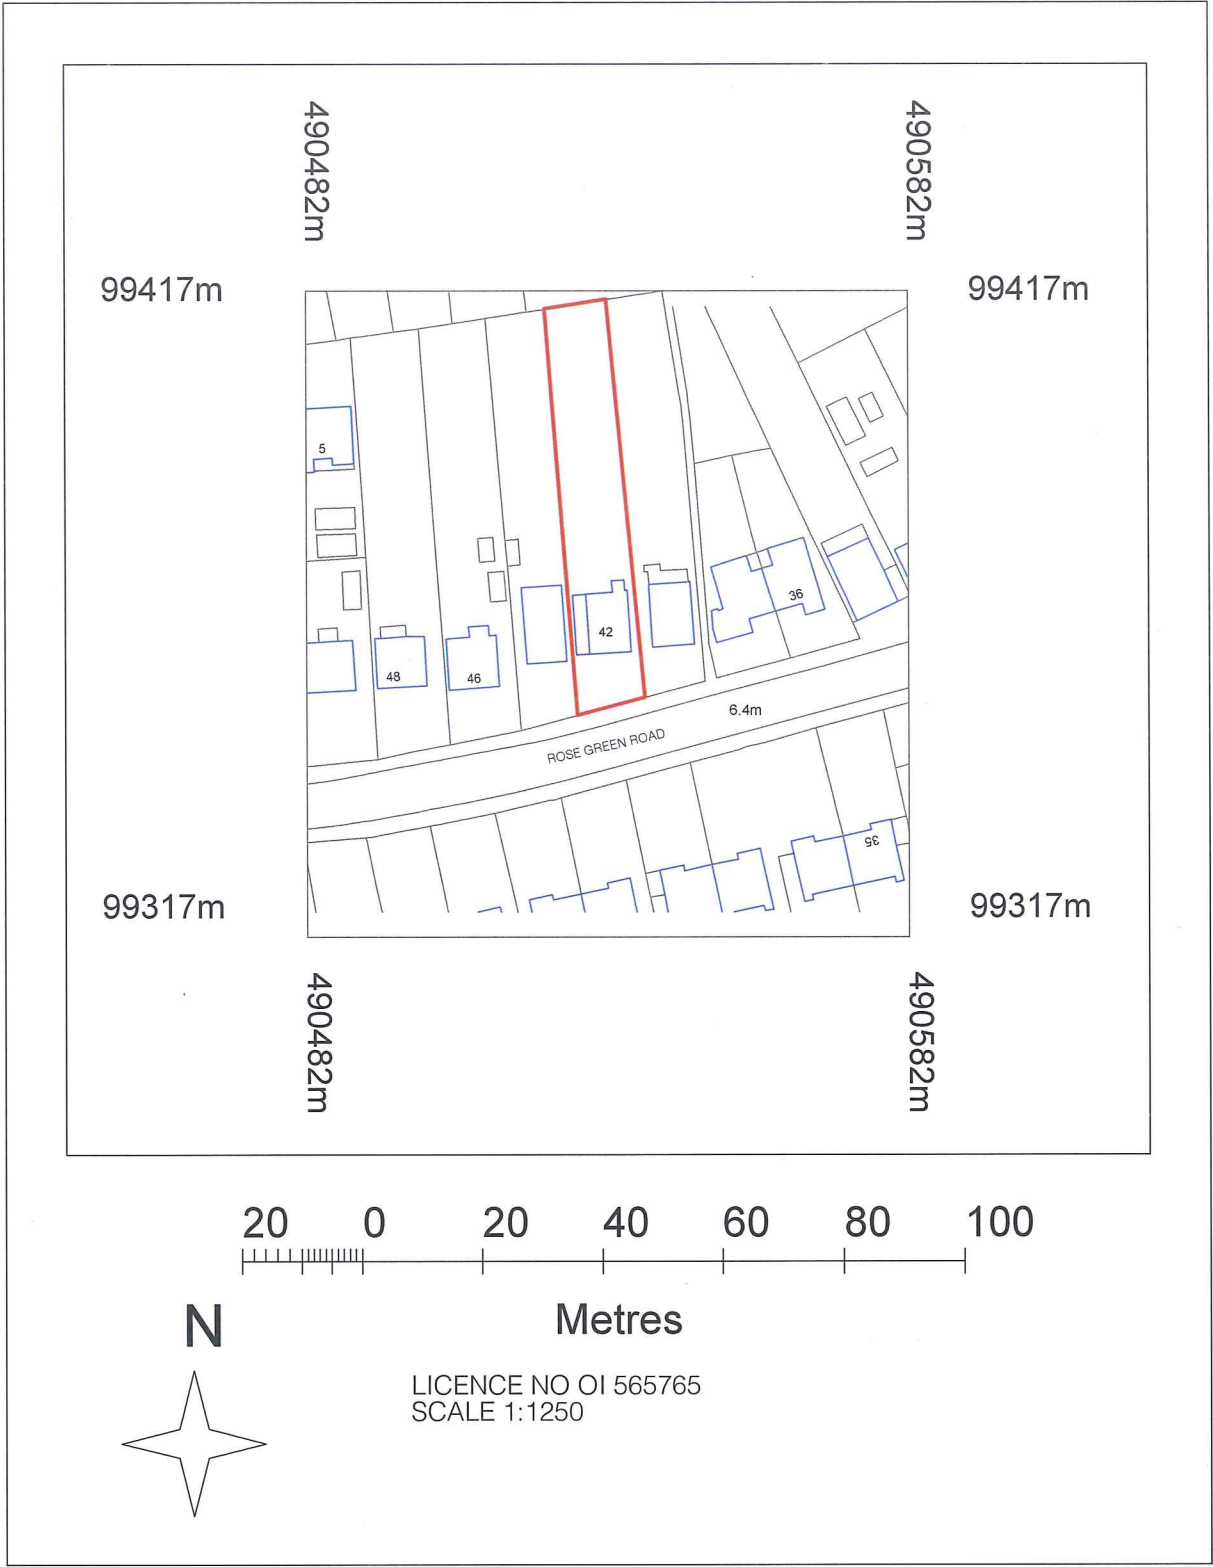

Hazelwood, Harbolets Road,
West Chiltington RH20 2LG
Tel: 01798 813298
paul@pbproperties.co.uk

Design By Paul Maggs		Drawn by: PHM	Date: Jan 2014
Client: Mr & Mrs Foyn		Drawing No. D 0114/05	Scales @ A3 1:1250, 1:500
Site Address: 42 Rose Green Road Bognor Regis PO21 3EP		PD Application	
Project Title: Rear single storey extension to gaarge		This drawing is produced using Vectorworks CAD. Only written dimensions are to be respected.	
		Copyright protected to P B Properties	