
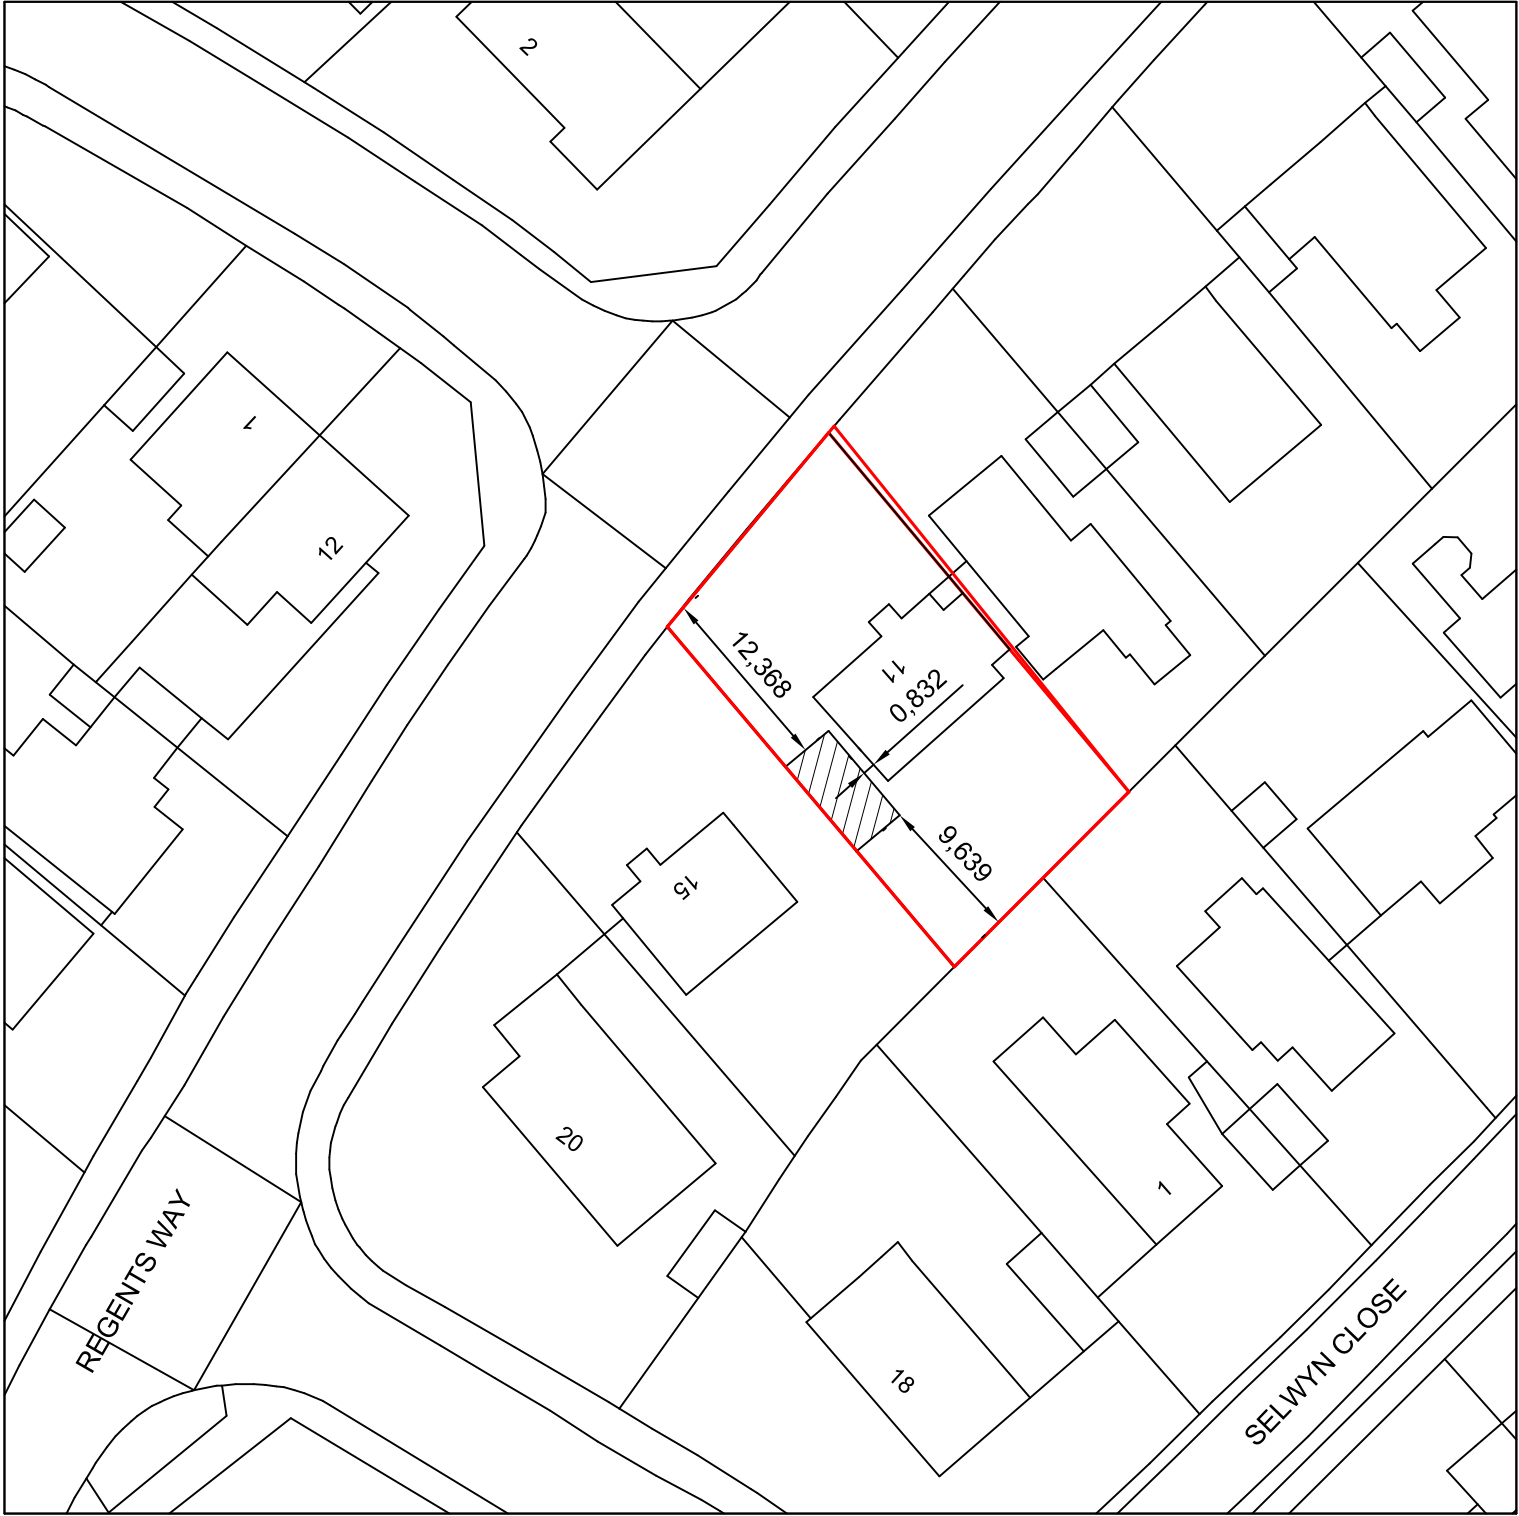


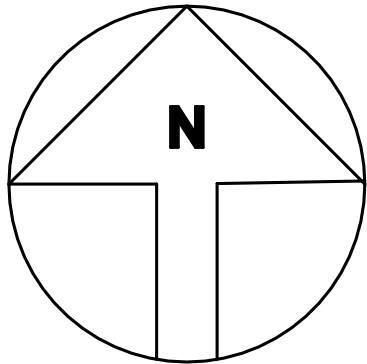

| REVISIONS   |                |
|---|----------------|
|   |                |
|   |                |
|   |                |
|   |                |
|   |                |
| <b>Notes</b><br>1. These are computerised drawings for the purposes of obtaining planning & building regulations approvals & are based on certain overall measurements.<br>2. Dimensions shown must not be relied upon and must be checked on site and verified prior to commencement of work.<br>3. Where applicable this drawing is to be read in conjunction with other consultants' drawings & calculations.<br>4. Do not scale from these drawings, except for planning purposes<br>5. Any Work undertaken prior to Planning and Building Regulations Approval is done so entirely at the Client/Contractors own risk<br>© 2018    - T. Murray |                |
| <b>TIM MURRAY CBuildE MCABE</b><br>BUILDING CONSULTANT<br>6 Middleton Court, Elmer Road<br>Middleton - on - Sea<br>West Sussex, PO22 6EH<br>Tel: 01243 583676   |                |
| PROJECT DETAIL<br>11 REGENTS WAY BOGNOR REGIS<br>WEST SUSSEX , PO21 5QN   |                |
| REPLACEMENT GARAGE<br>FOR: RICHARD ALDIS   |                |
| DRAWING<br>PROPOSED BLOCK PLAN<br>DATE:    OCTOBER 2018<br>DRAWN:   T. Murray   | SCALE<br>1/500 |
| DRAWING: 18/58/3   | REVISION:      |
|   |                |