



CARLTON AVENUE

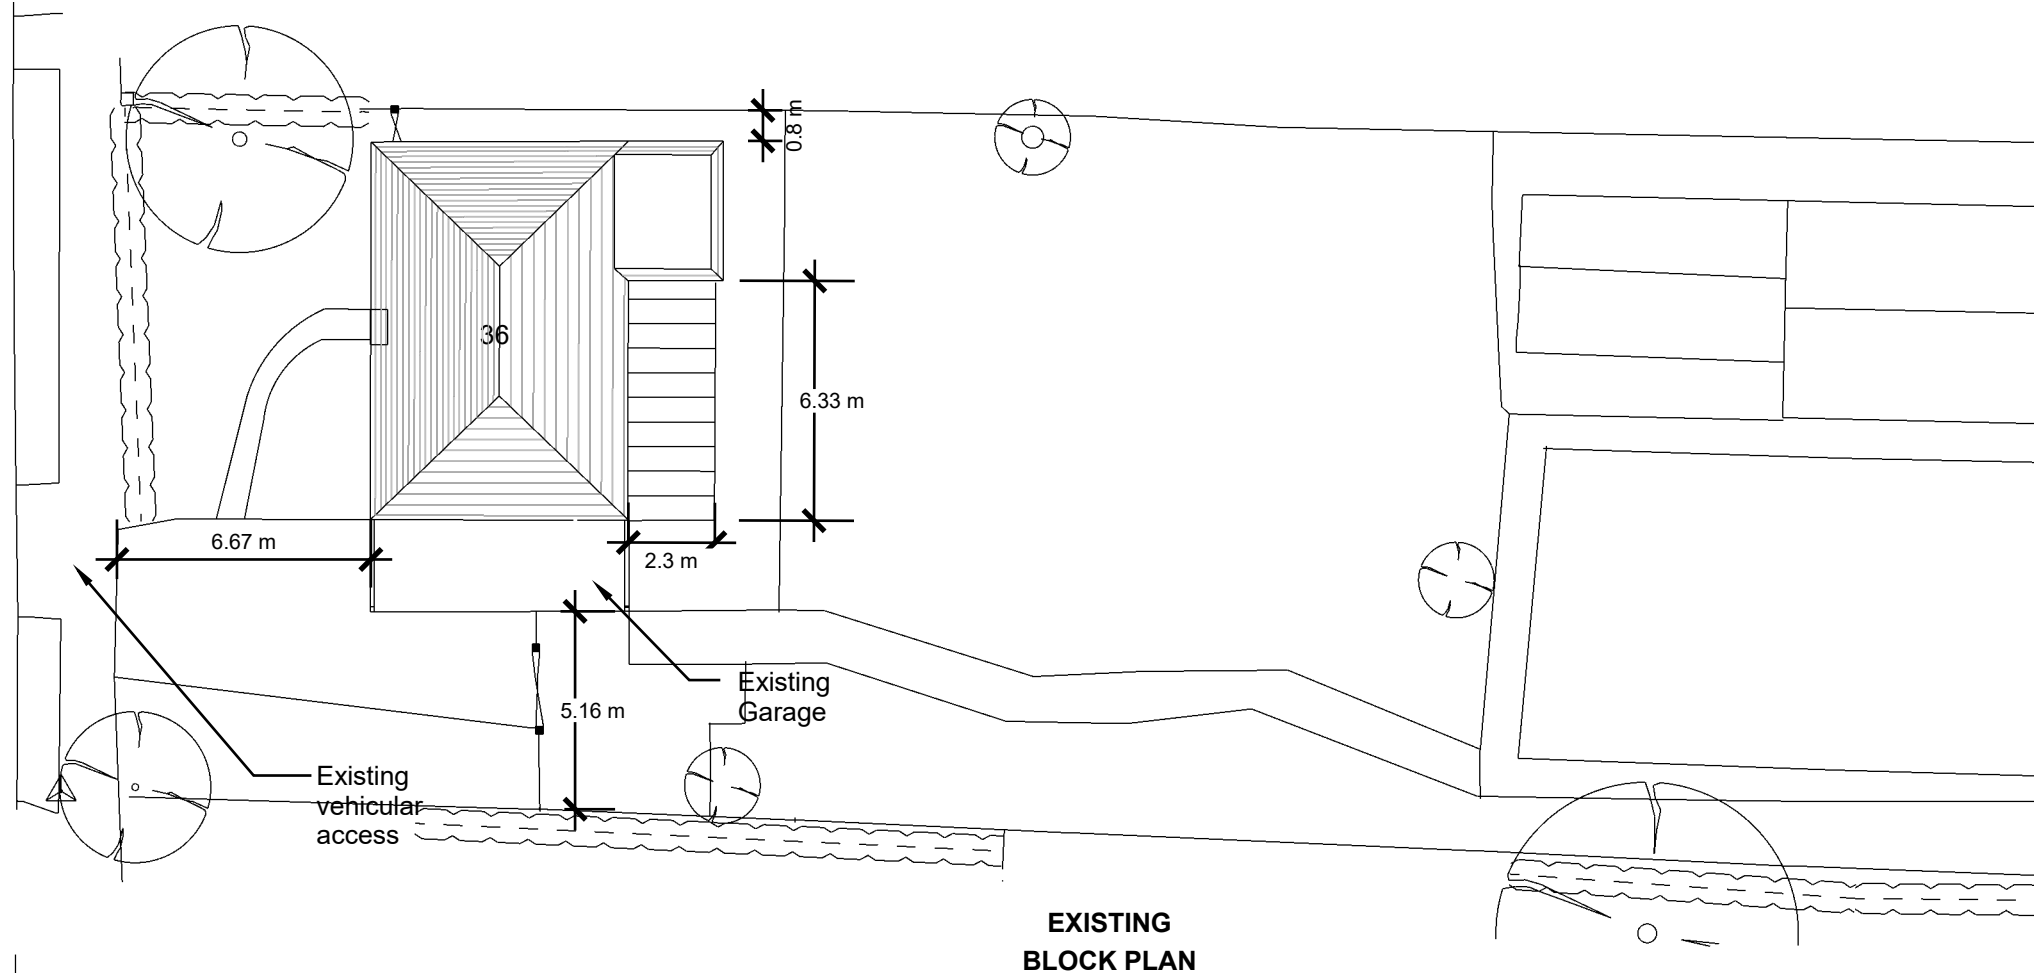


CARLTON AVENUE

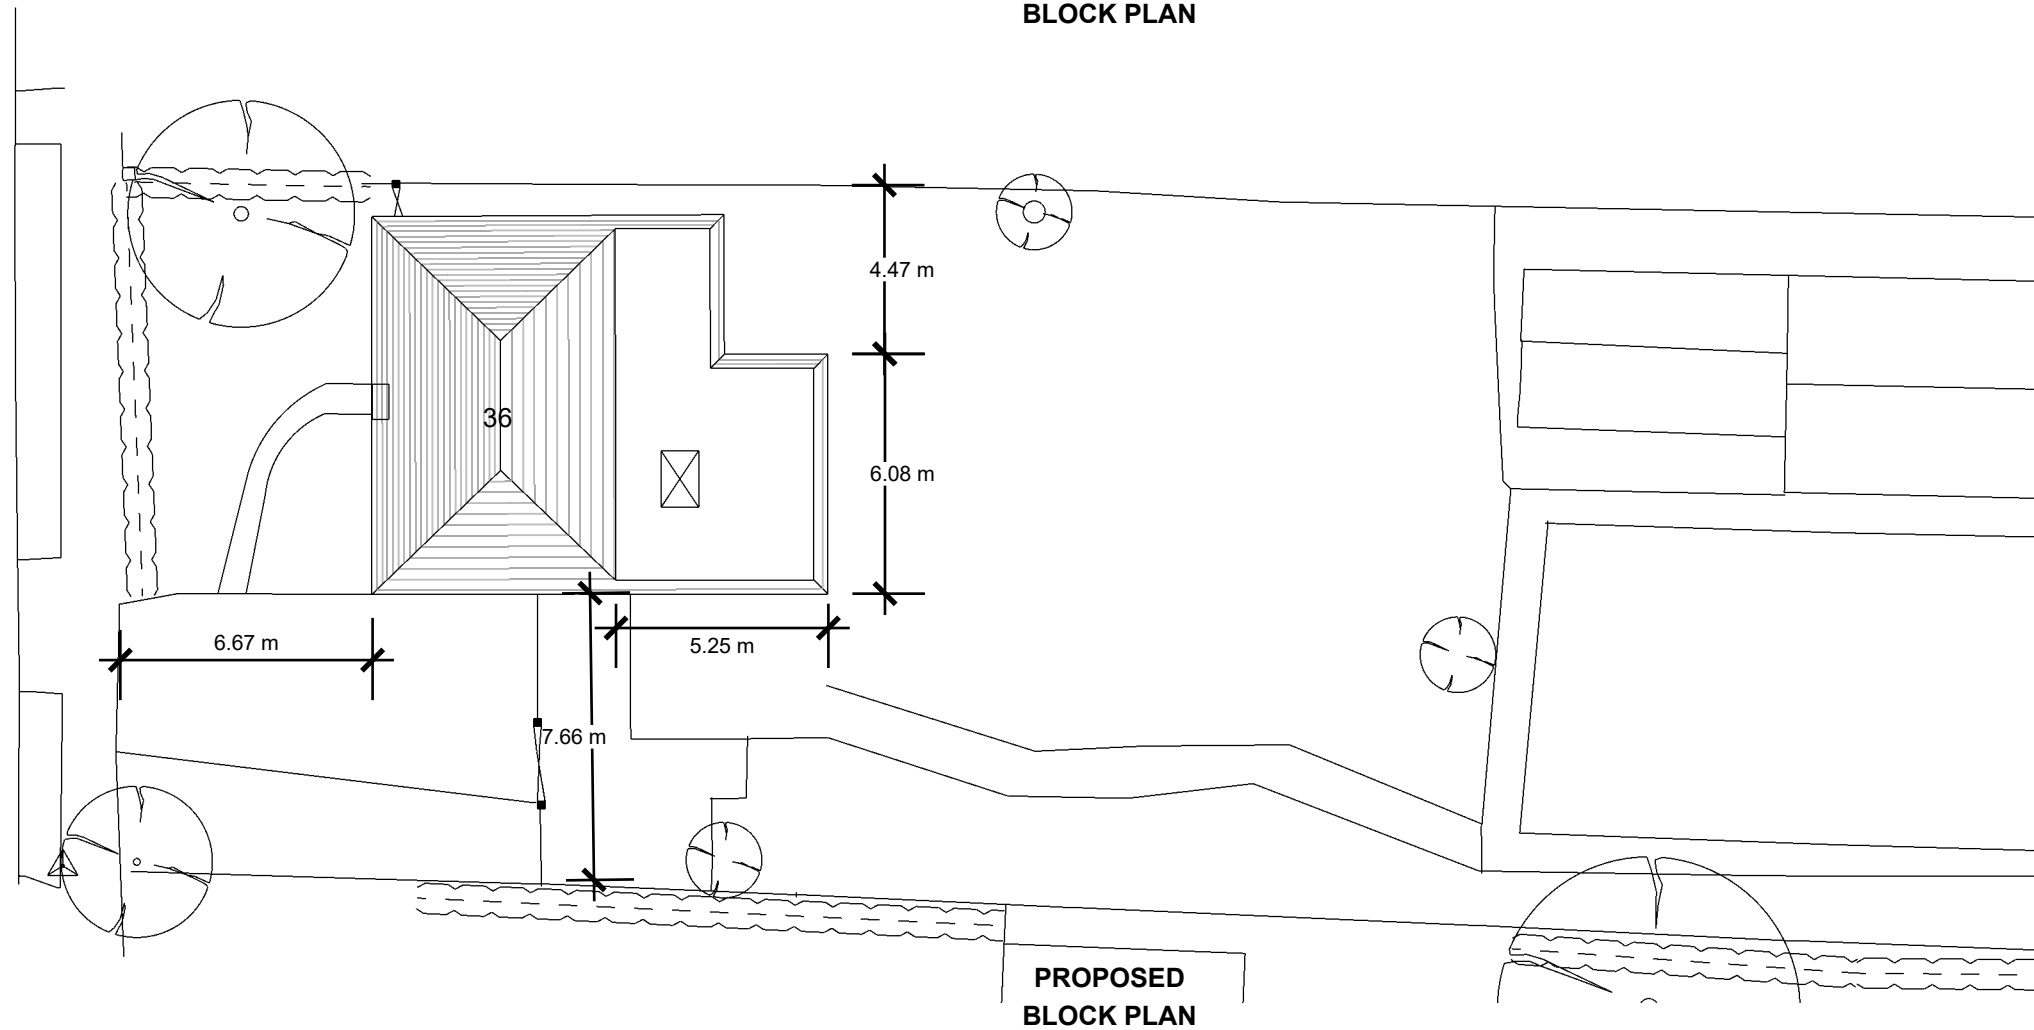

NOTES

1. Do not scale from this drawing except for planning purposes. Use figured dimensions only.
2. All dimensions are in metres (m)
3. All dimensions must be checked on site prior to the commencement of work.
4. Where applicable this drawing is to be read in conjunction with other consultants' drawings.
5. All work should be carried out in accordance with the current Building Regulations
6. Shadows and trees on elevation are for illustrative purposes only.
7. This drawing is the copyright of Counterpoint Properties Ltd.
8. Any discrepancies should be reported to Counterpoint Properties Ltd.

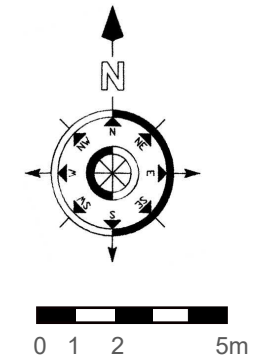

Rev.	Date	Amendment
------	------	-----------



COUNTERPOINT
PROPERTIES LIMITED

34 The Drive | Craigwell | West Sussex | PO21 4DU |
01243 263281 | info@cpointproperty.co.uk | www.cpointproperty.co.uk

Project

Proposed Extension at
36 Carlton Avenue
Rose Green
Bognor Regis
PO21 3LR

Drawing

**EXISTING & PROPOSED
BLOCK PLAN**

Scale

**1:200
@A3**

Date

Aug 2020

Drawn

AJMB

Checked

Job Number

CAv.36

Drawing Number

Rev.