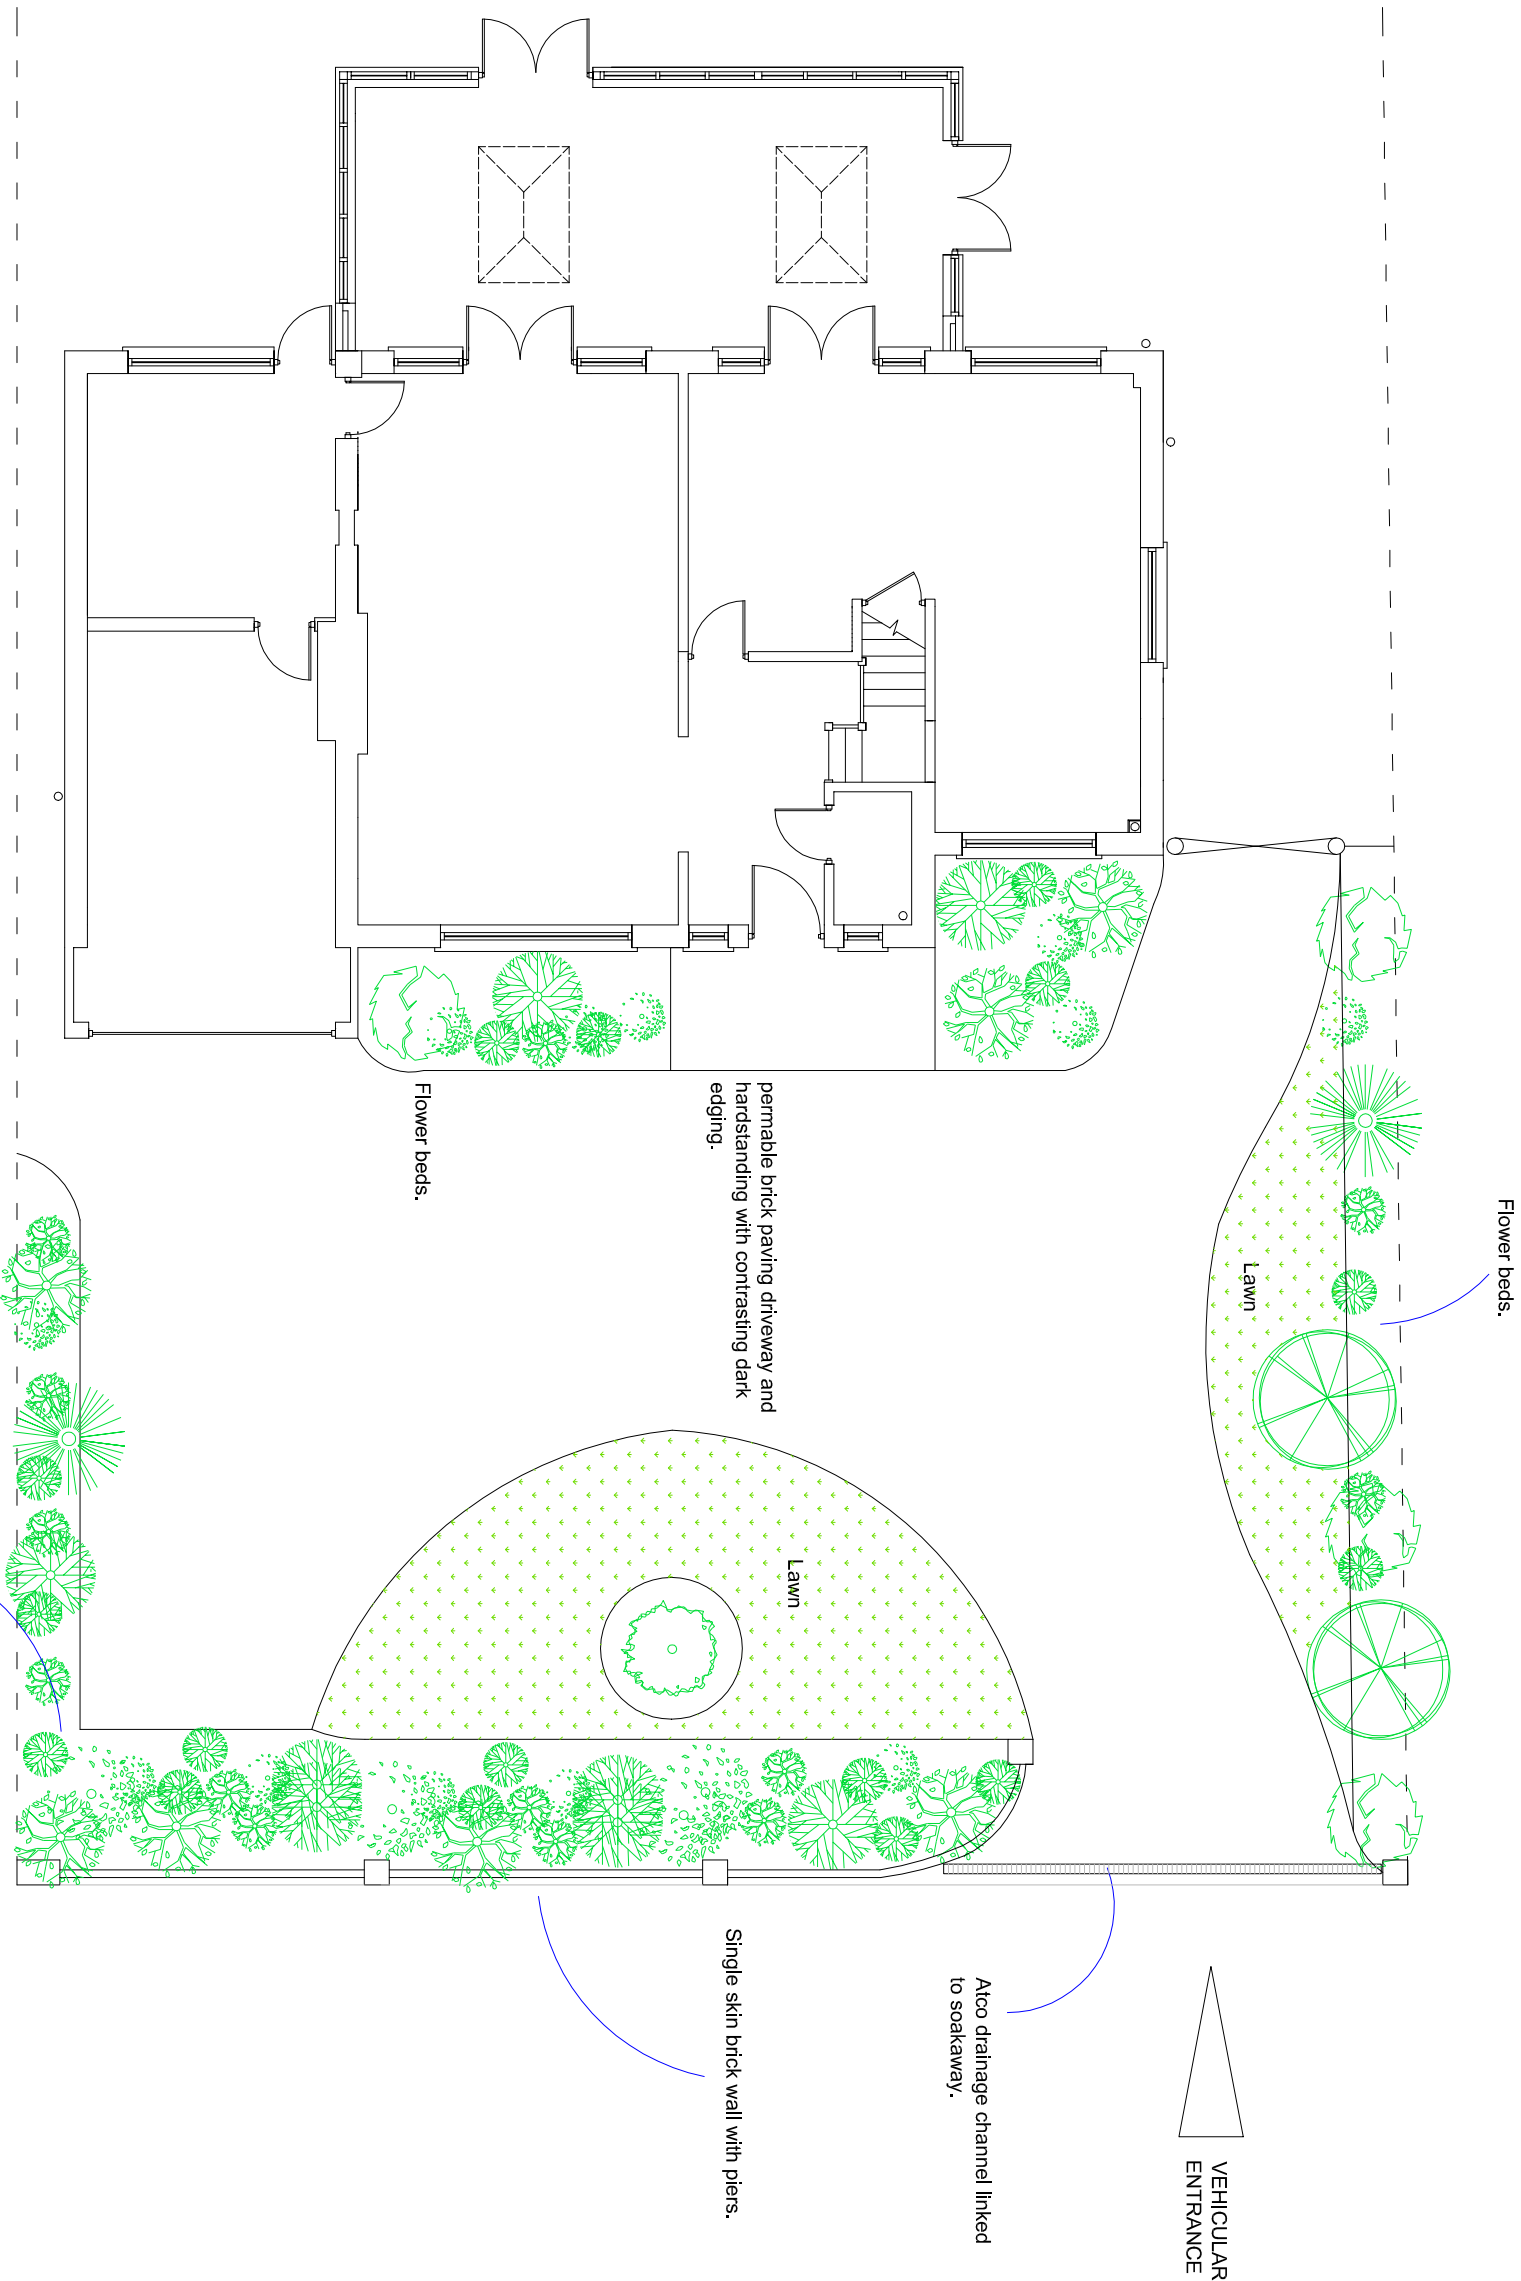


GROUND FLOOR PLAN

SUSSEX BUILDING CONSULTANCY LIMITED 9 KINGSWAY, ALDWICK, BOGNOR REGIS. SCALE - 1/100 REV - B DATE - 19/10/2011	 Partner LABC 3 NORTHGATE ROAD BOGNOR REGIS PO21 1LZ TEL - (01243) 861379
--	---