


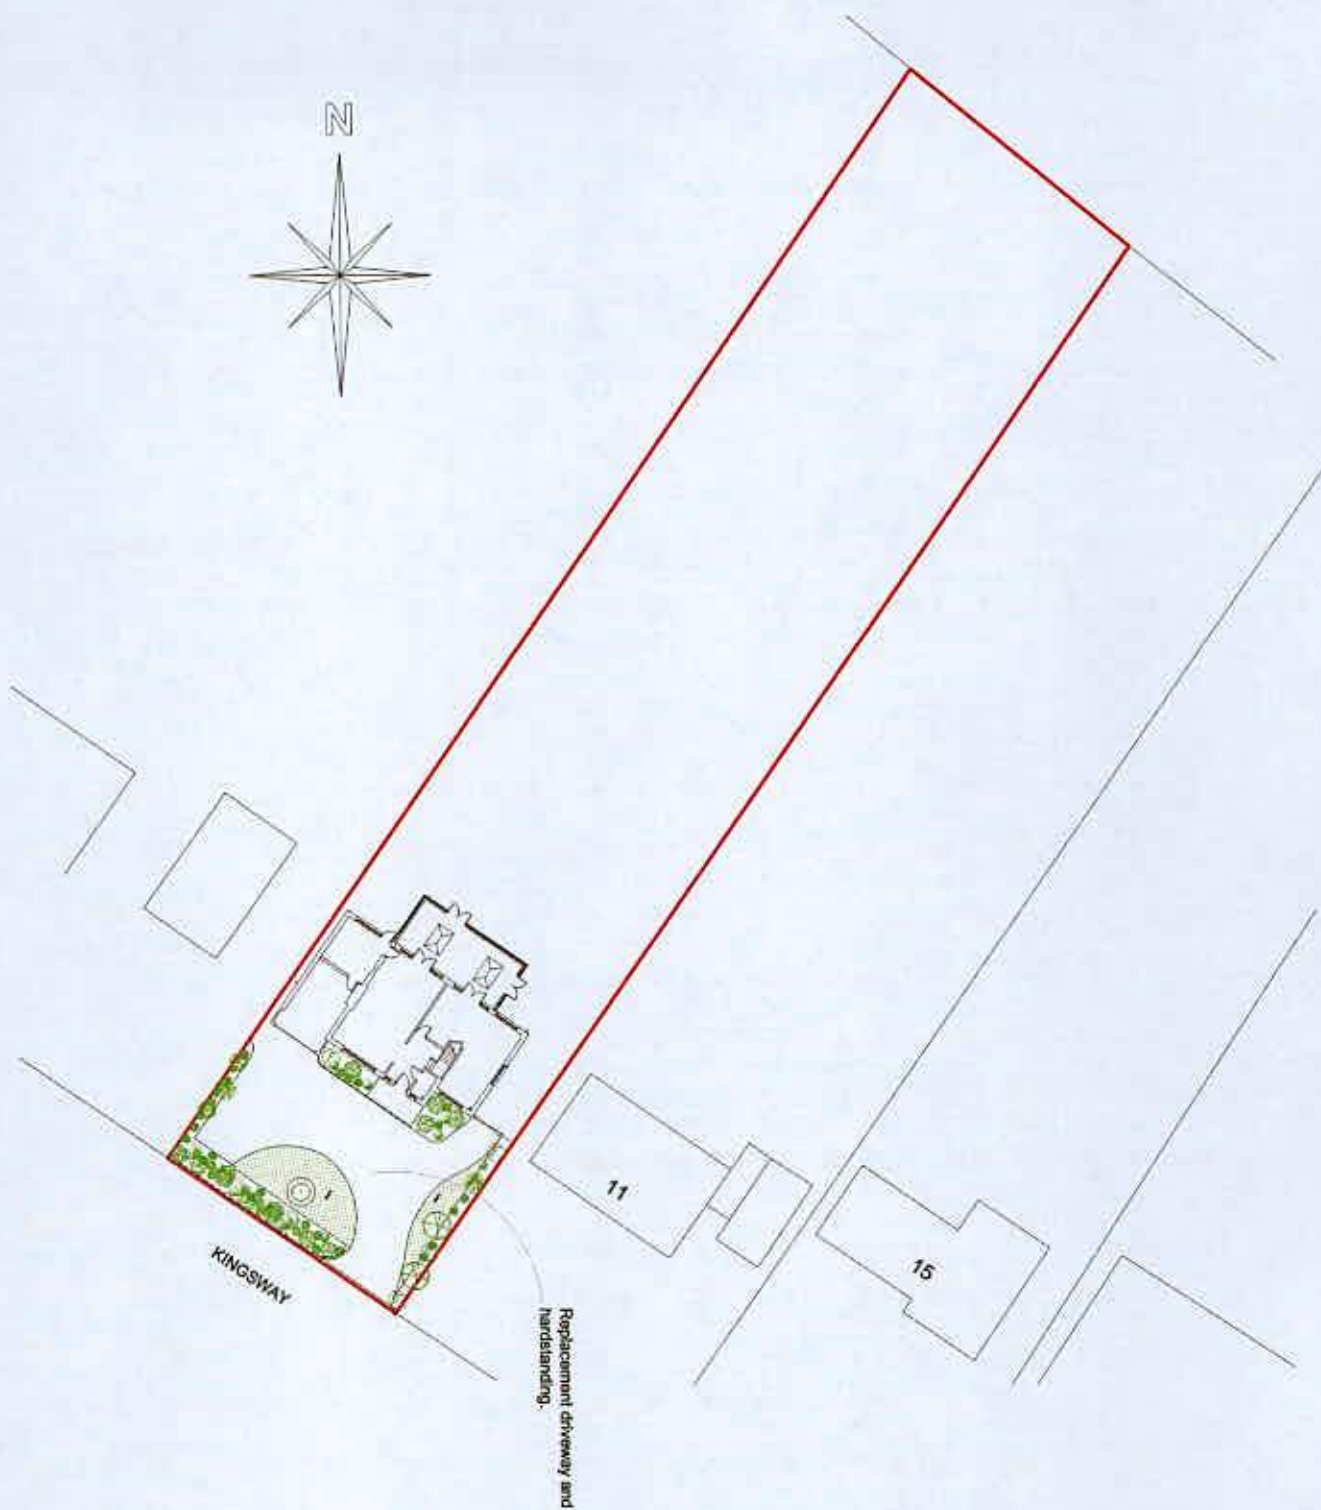

SITE PLAN - 1/500



SUSSEX BUILDING CONSULTANCY LIMITED

**9 KINGSWAY, ALDWICK,
BOGNOR REGIS, WEST SUSSEX.**

SCALE - 1/500 REV - B DATE - 19/10/2011



**3 NORTHGATE ROAD
BOGNOR REGIS
PO21 5LZ**

TEL/FAX - (01243) 861379