


GROUND FLOOR PLAN

SUSSEX BUILDING CONSULTANCY LIMITED

9 KINGSWAY, ALDWICK,
BOGNOR REGIS.

SCALE - 1/100 REV - B DATE - 19/10/2011

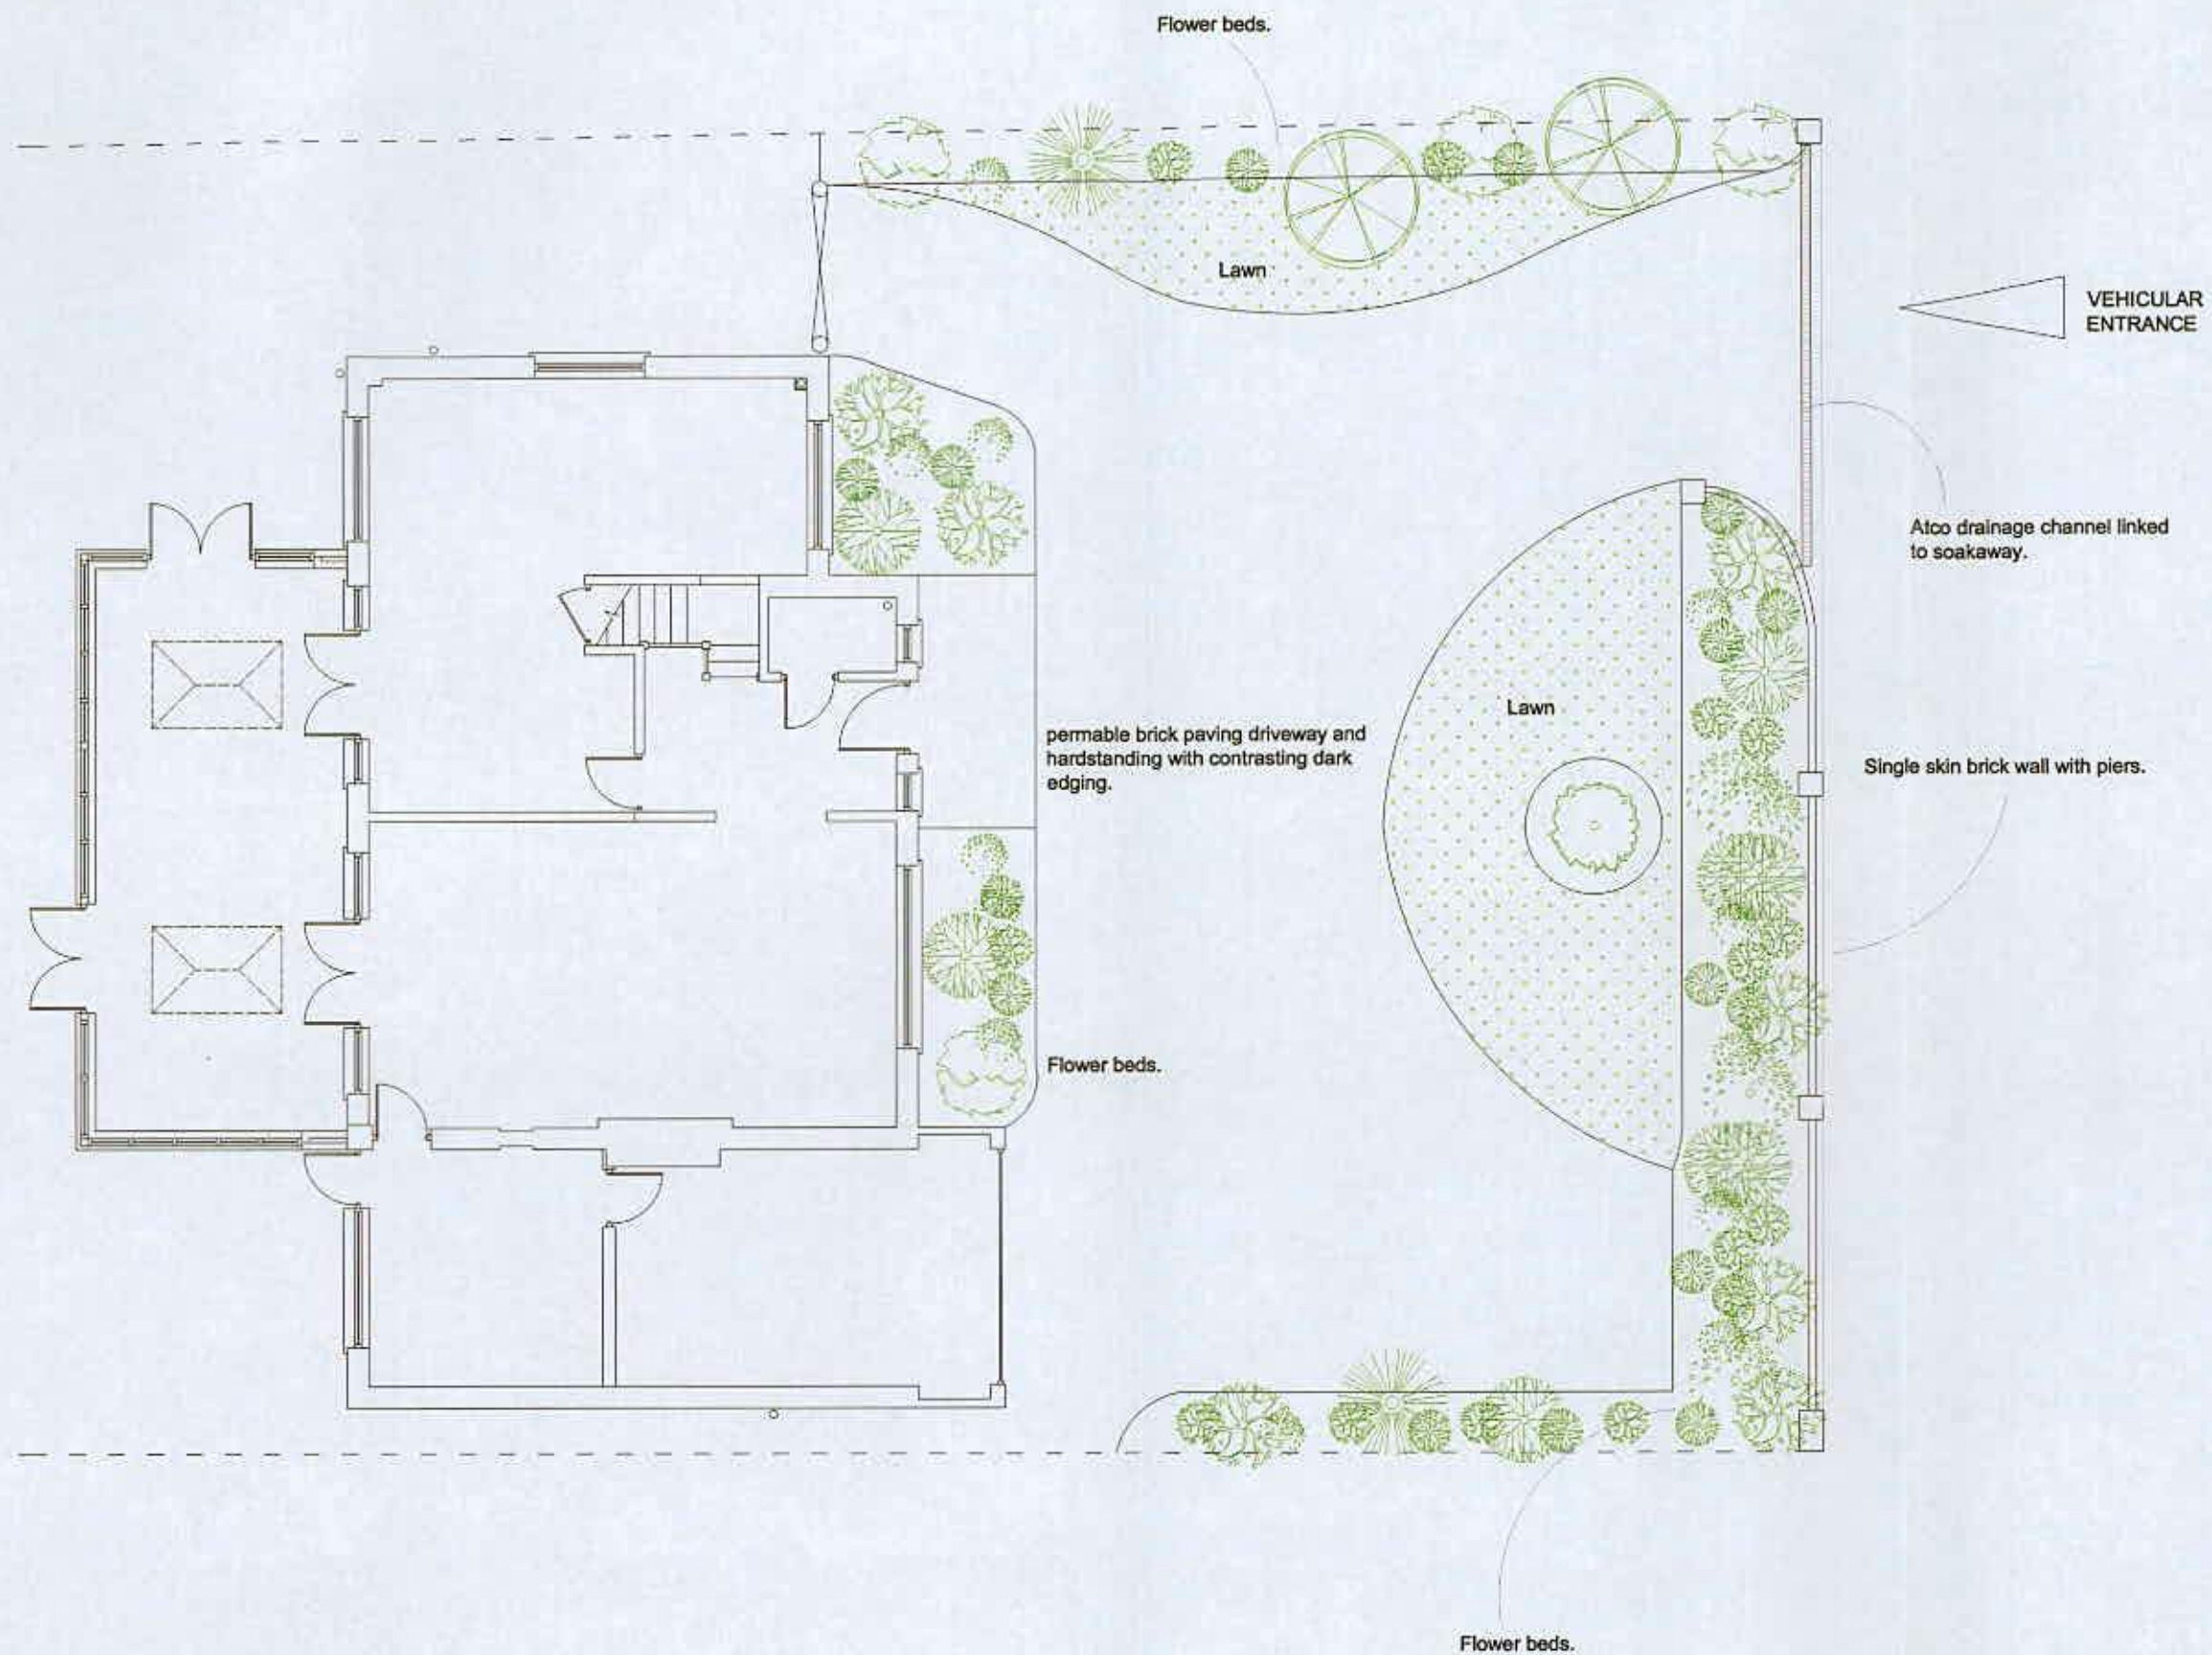