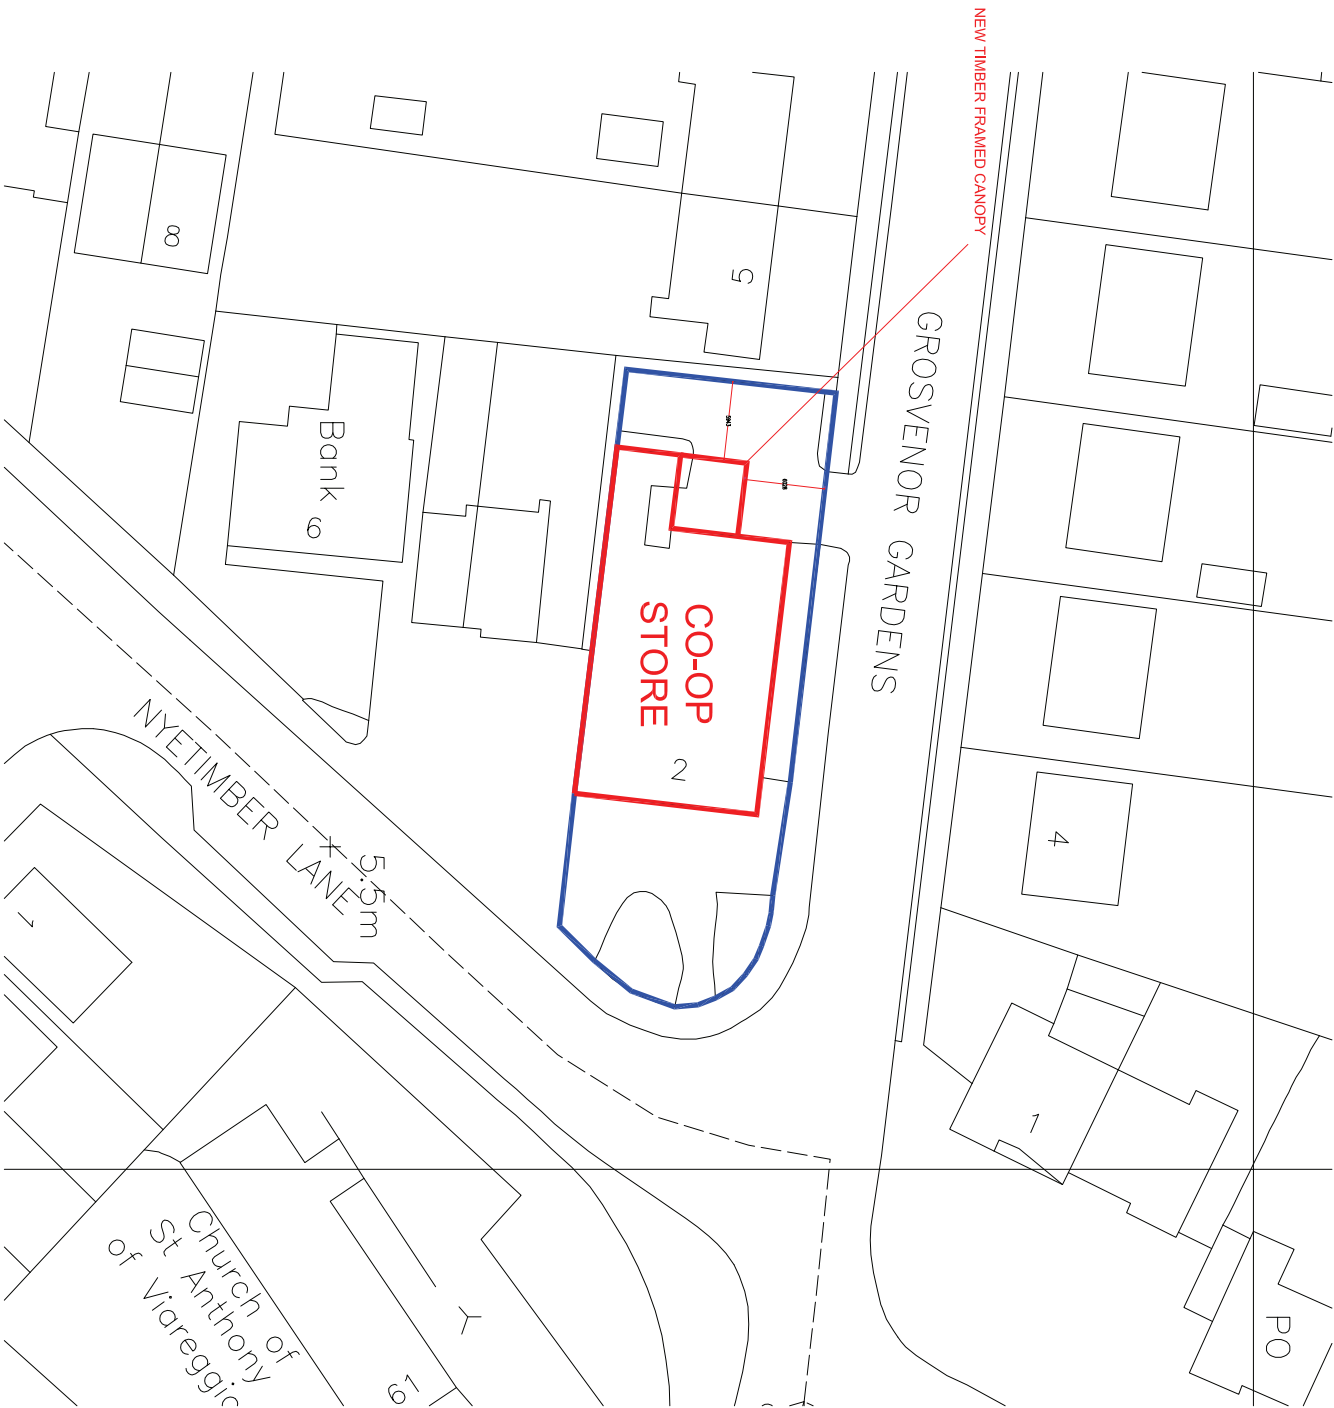


LOCATION PLAN 1:1250

© THE CONTENTS OF THIS DRAWING REMAIN THE SOLE PROPERTY OF WELLSFIELD ASSOCIATES AND MUST NOT BE COPIED OR REPRODUCED WITHOUT PRIOR PERMISSION.

FULL SURVEY NOT CARRIED OUT. DRAWING PRODUCED USING INFORMATION SUPPLIED BY THE CLIENT

**Wellsfield Associates**  
801 High Street  
Haslemere  
Surrey GU27 7PB  
Tel: 01702 551123  
info@wellsfieldassociates.co.uk

project  
Co-op Store  
1-2 NYETIMBER LANE  
ALDWICK  
BOGNOR REGIS  
PO21 3HG

BLOCK & SITE LOCATION PLANS

date Oct '13 drawn DAR

scale 1:200, 1:1250@A1 dng no. 2283.01

BLOCK PLAN 1:200