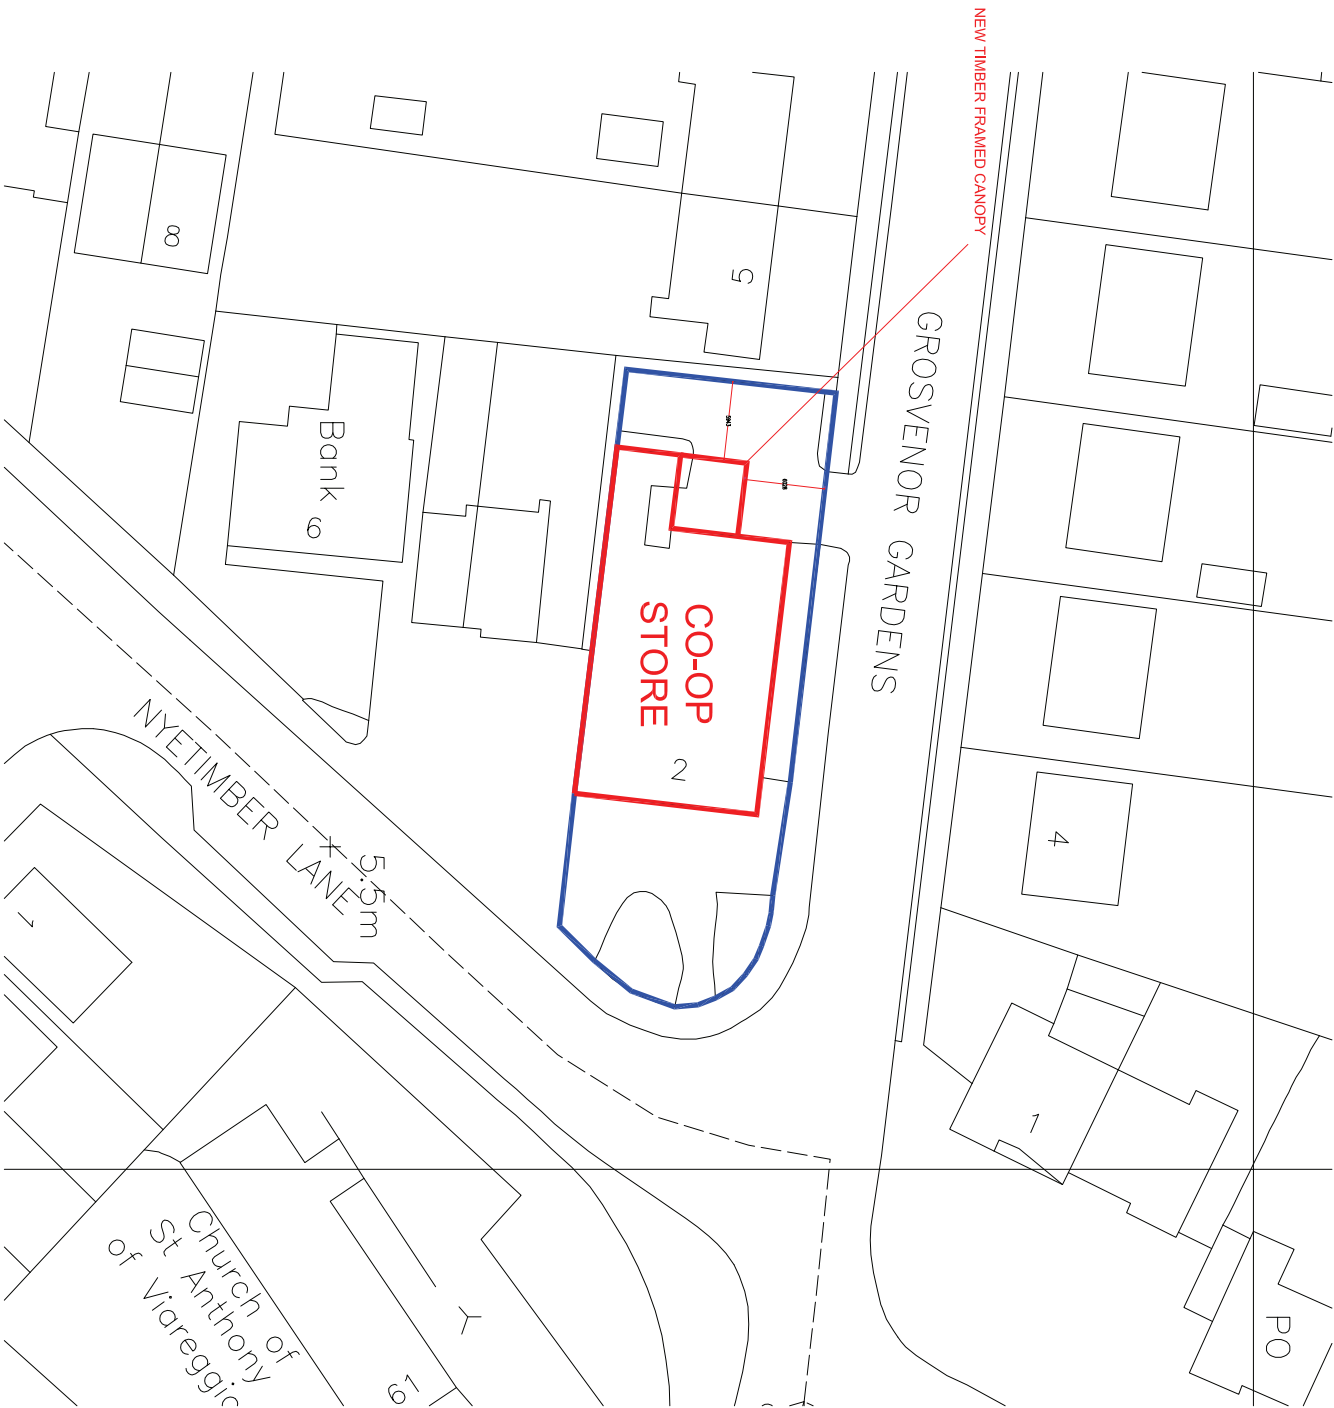


LOCATION PLAN 1:1250

© THE CONTENTS OF THIS DRAWING REMAIN THE SOLE PROPERTY OF WELLSFIELD ASSOCIATES AND MUST NOT BE COPIED OR REPRODUCED WITHOUT PRIOR PERMISSION.
FULL SURVEY NOT CARRIED OUT. DRAWING PRODUCED USING INFORMATION SUPPLIED BY THE CLIENT

Wellsfield Associates
801 High Street
Hasleigh
Suffolk
Tel: 01702 551123
Fax: 01702 550005
info@wellsfield-associates.co.uk

project
Co-op Store
1-2 NYETIMBER LANE
ALDWICK
BOGNOR REGIS
PO21 3HG

BLOCK & SITE LOCATION PLANS

date Oct '13 drawn DAR

scale 1:200, 1:1250@A1

BLOCK PLAN 1:200