


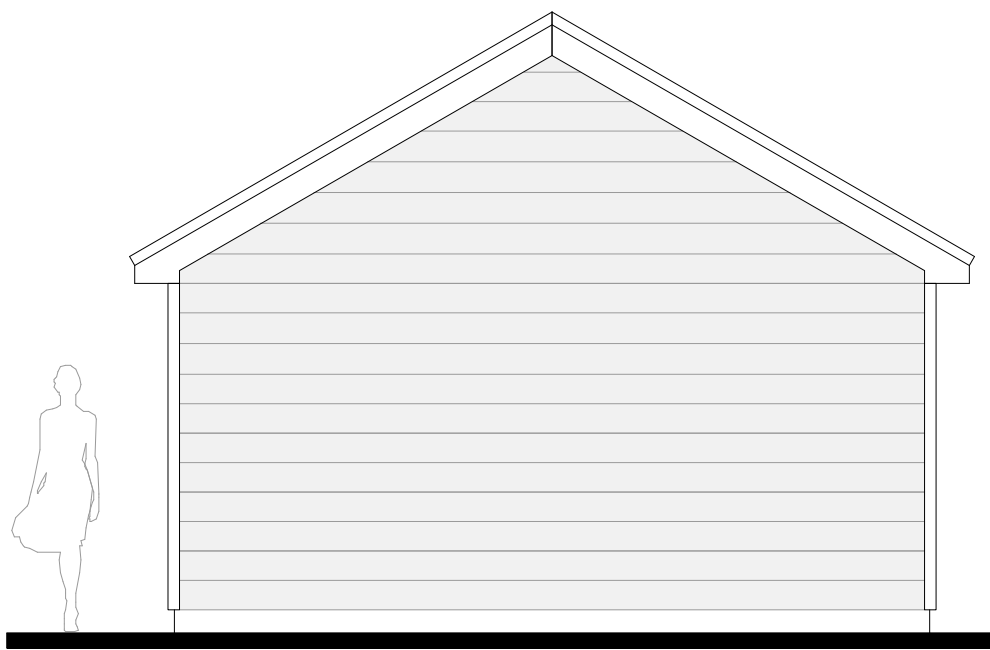


Proposed South West Elevation at 1:50 scale



Proposed North West Elevation at 1:50 scale




Proposed South East Elevation at 1:50 scale

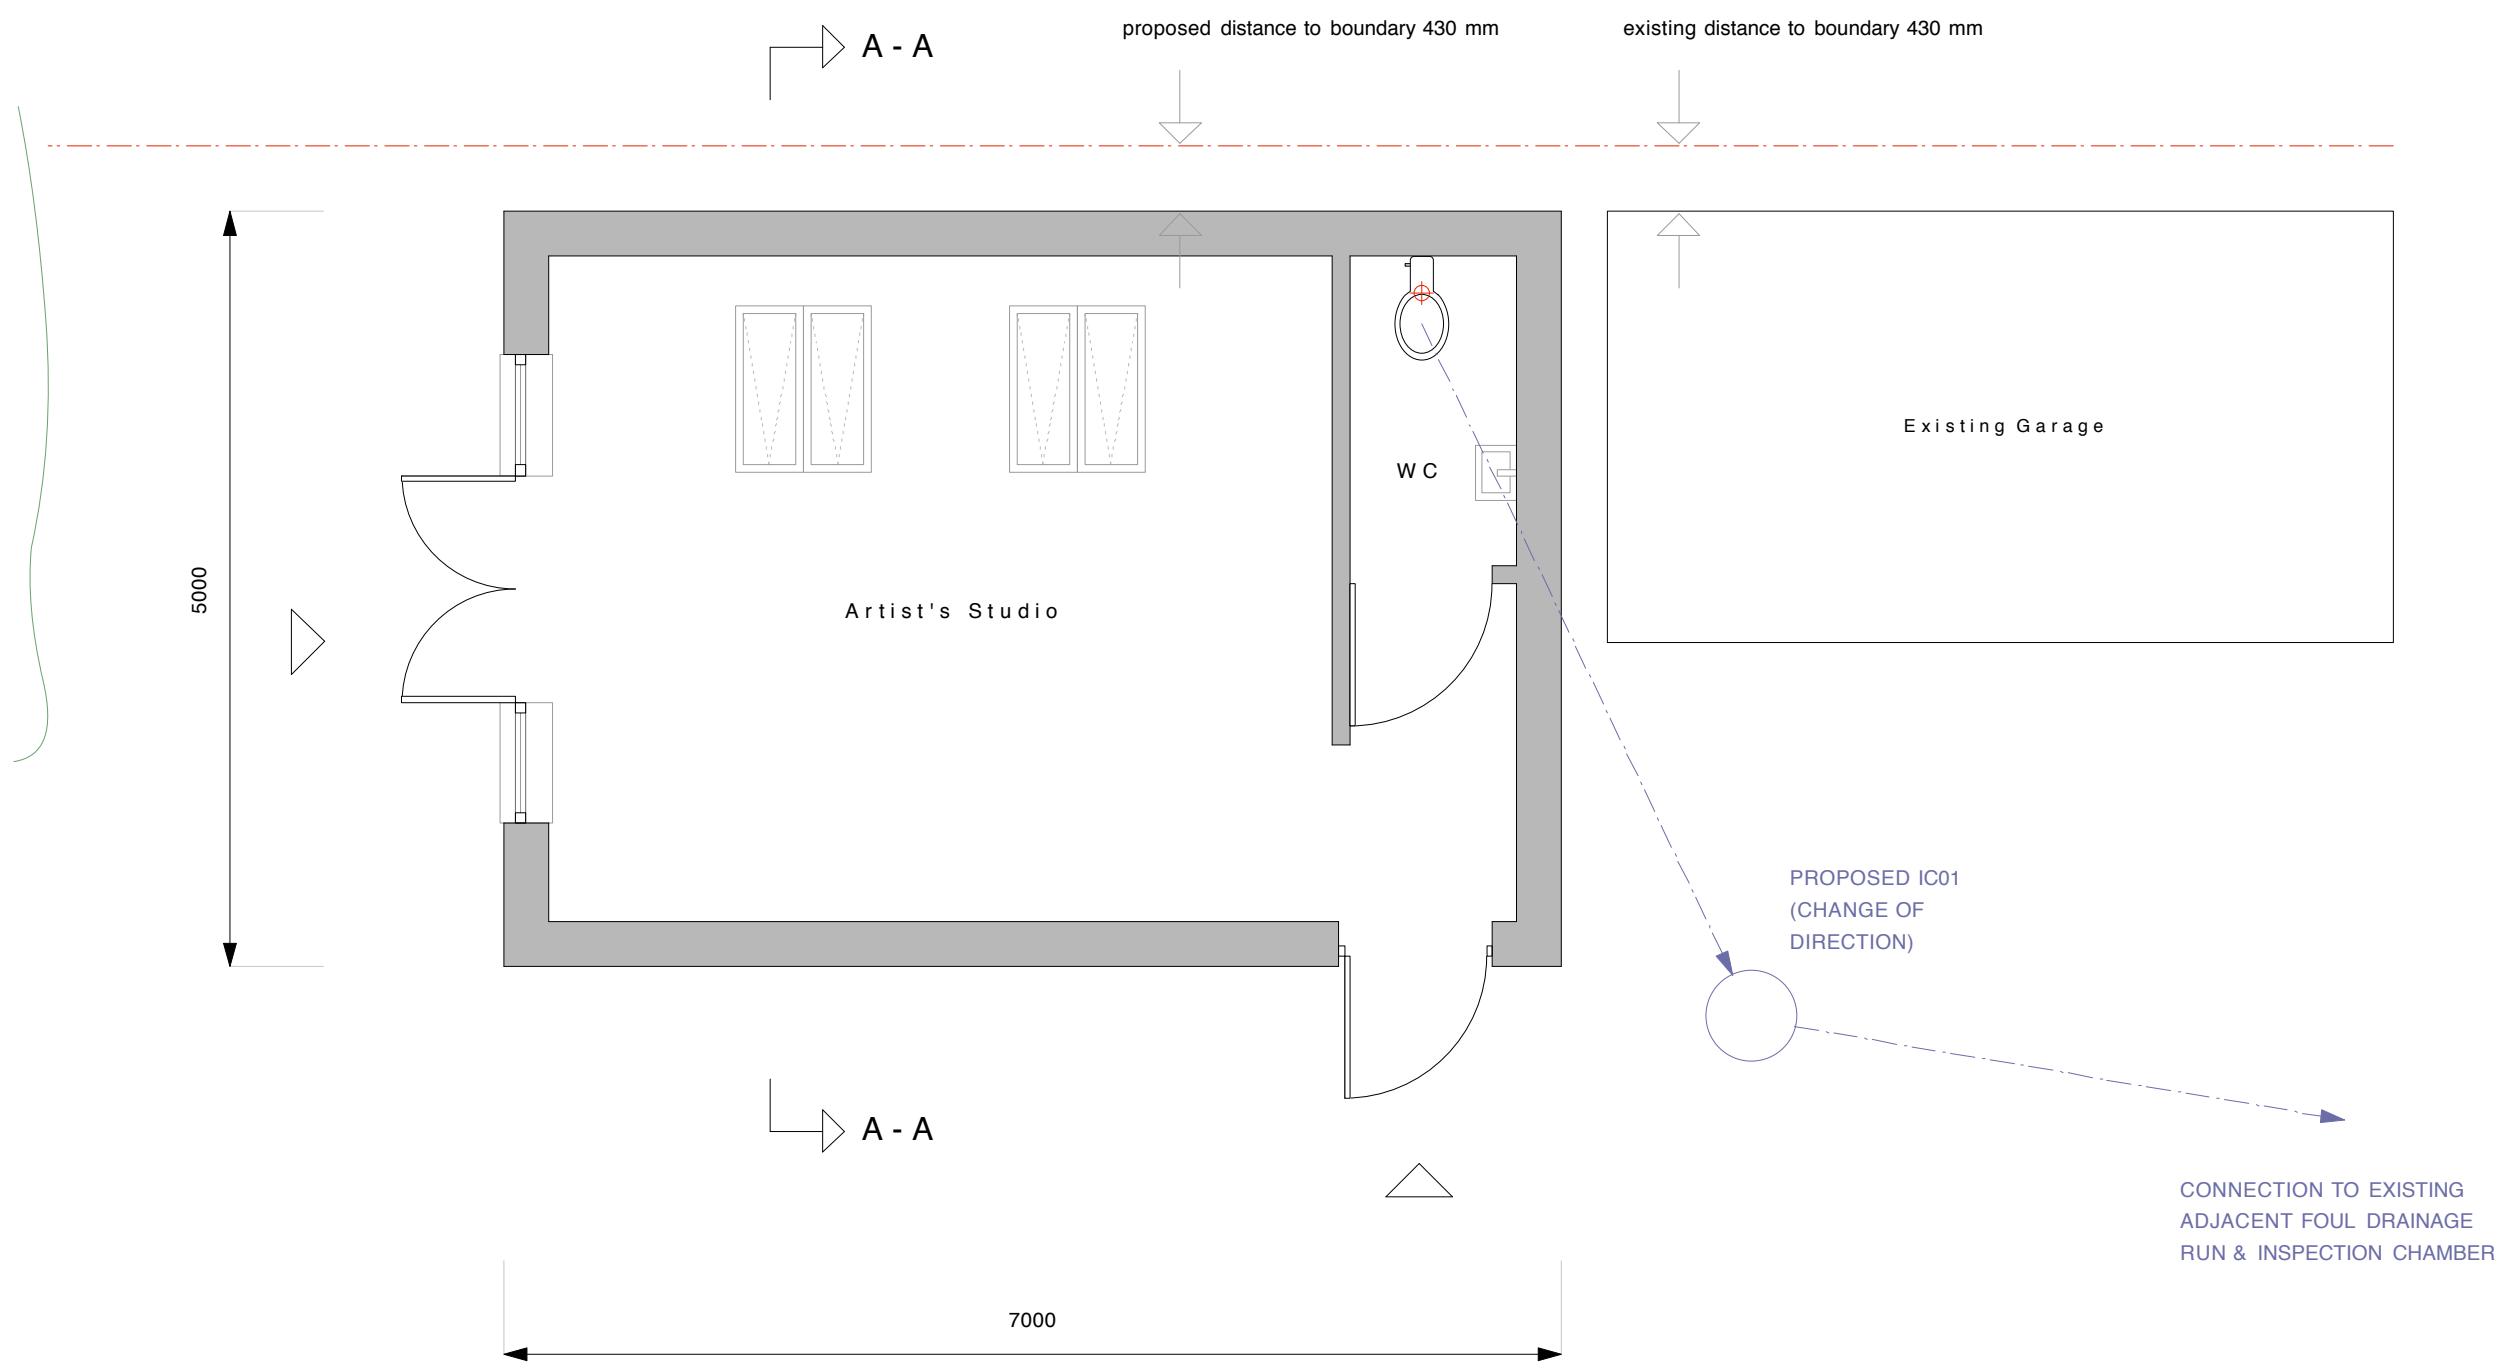


Proposed GF Plan at 1:50 scale




Proposed North East Elevation at 1:50 scale

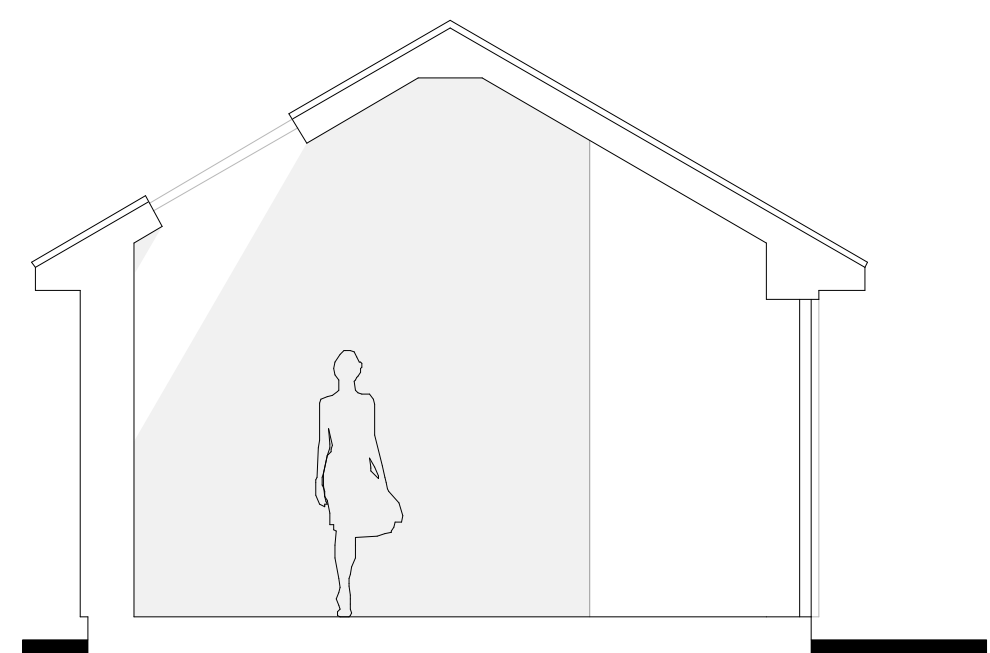

Proposed Section A-A at 1:50 scale

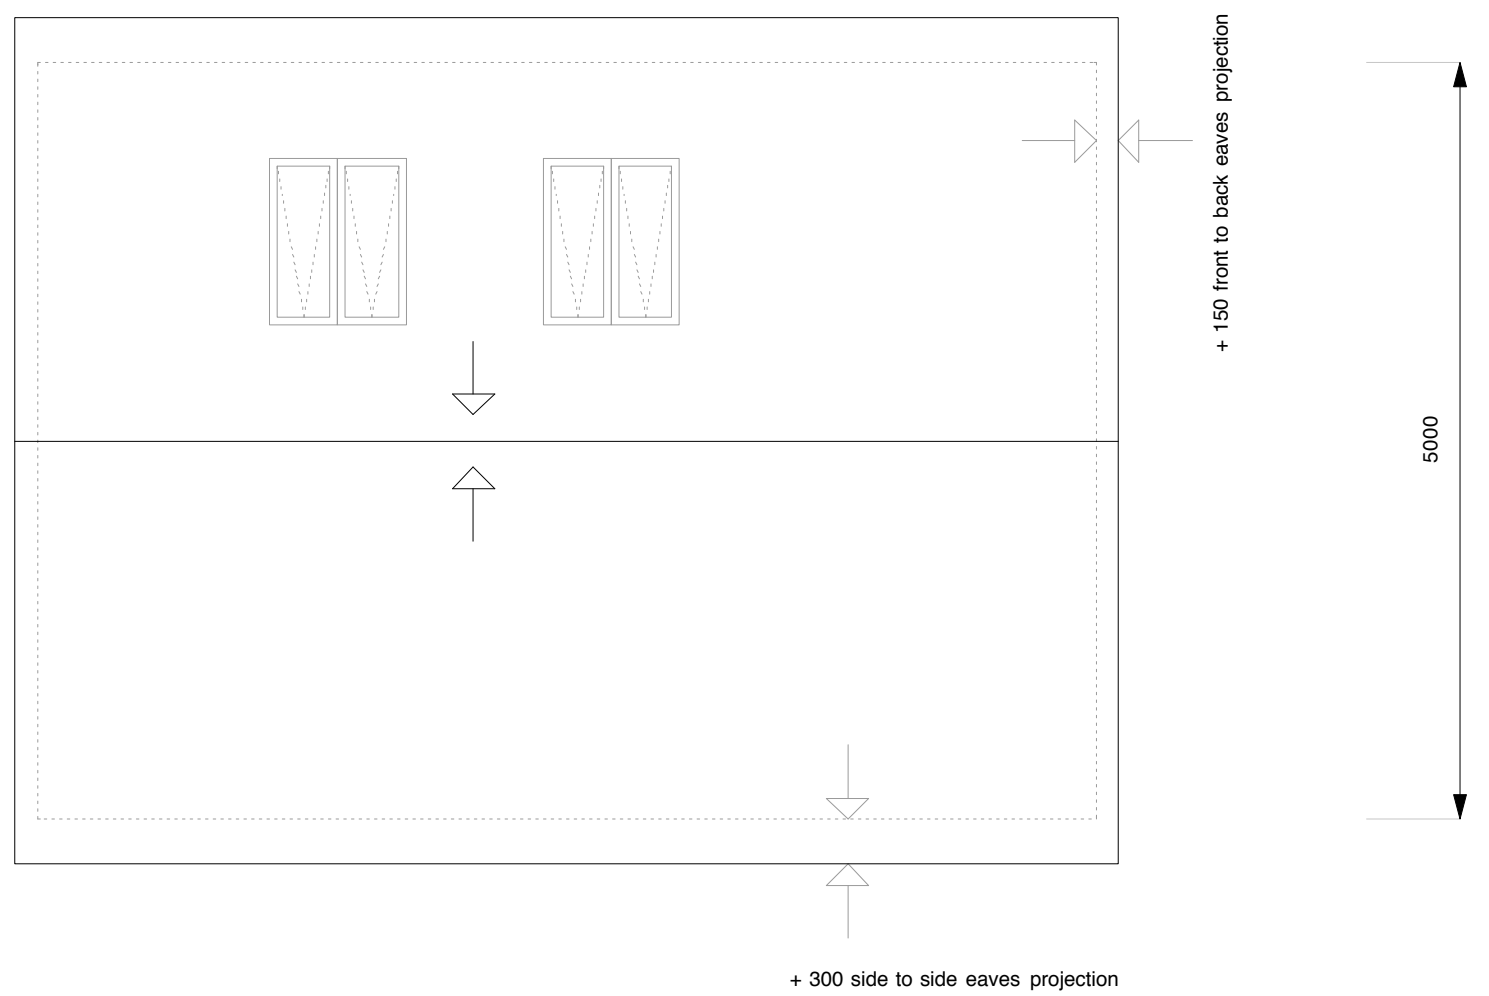

Proposed Roof Plan at 1:50 scale

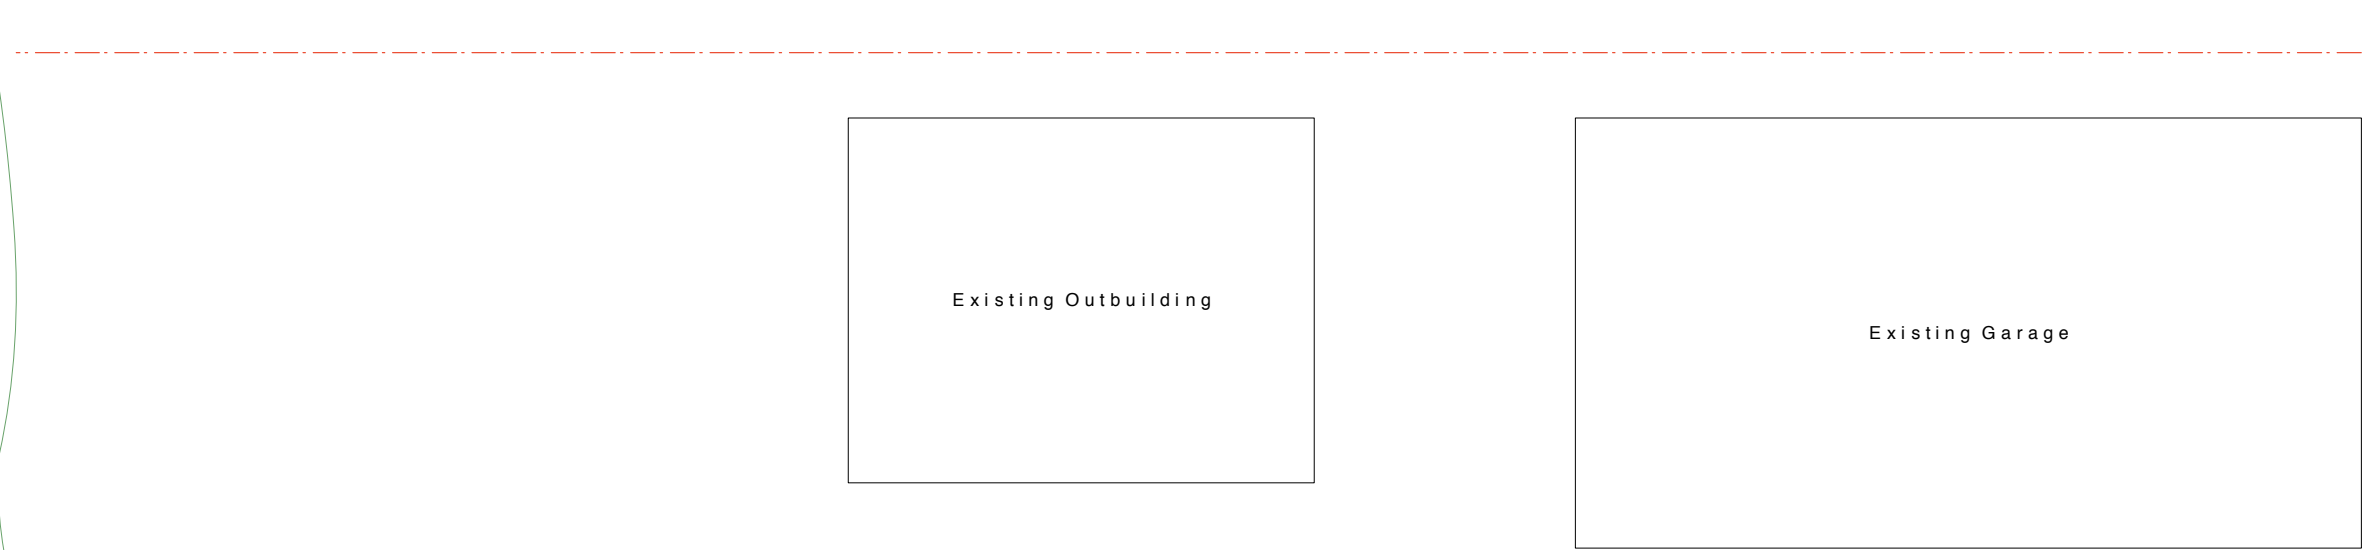

Existing GF Plan at 1:50 scale

Proposed External Materials

Face Brick Plinth (from external ground level to DPC + 150 mm)
Marley Eternit Composite Weatherboarding
Grey Slate Roof Covering (or imitation slate to same colour)
Black / Grey Cast / Cast Effect Rainwater Goods
Vertical Panel Timber External Entrance Doors
Grey / Black Powder-Coated ALU External Doors & Rooflights

CLIENT	Mrs S Clud	NOTES 1. DRAWINGS ARE NOT TO BE SCALED EXCEPT FOR PLANNING PURPOSES. 2. SCALE BAR FOR PLANNING PURPOSES ONLY. 3. ROOM DIMENSIONS WHERE SHOWN ARE APPROXIMATE. 4. ALL DIMENSIONS TO BE CONTRACTOR-CHECKED ON SITE BEFORE USE. 5. PROPOSED DRAWINGS ARE SUBJECT TO LOCAL AUTHORITY PLANNING / LIC & BUILDING REGULATIONS APPROVAL. 6. ALL DIMENSIONS MUST BE CHECKED AND CONFIRMED BY CONTRACTOR PRIOR TO ANY CONSTRUCTION WORKS TAKING PLACE. 7. THESE ARE NOT SURVEY DRAWINGS. 8. DRAWINGS REMAIN COPYRIGHT OF CORINTHIAN ARCHITECTURAL DESIGN AND CANNOT BE REPRODUCED OR USED BY ANOTHER PARTY WITHOUT PRIOR WRITTEN CONSENT.
SITE	66 Barrack Lane, Aldwick, West Sussex	
PROJECT	Proposed Outbuilding	
DRAWING	001 Proposed Scheme	
DATE	15 09 14	
AUTHOR	AH	 SCALE BAR @ 1: 50
STATUS	PL	
SCALE	1: 50 @ A1	
CORINTHIAN ARCHITECTURAL DESIGN		
8 Davys Court, Funtington, Chichester, West Sussex. PO18 9LG 01243 576 078 > contact@corinthianad.co.uk > www.corinthianad.co.uk		