




© Crown Copyright and database rights 2014 Ordnance Survey 100048957. The representation of road, track or path is no evidence of a boundary or right of way. The representation of features as lines is no evidence of a property boundary.

Supplied by: www.ukmapcentre.com
Serial Number: 56452
Centre Coordinates: 490676,98626
Production Date: 15 Sep 2014 09:17

66 Barrack Lane, Aldwick, PO21 4BL

Location Plan at 1:1250 scale

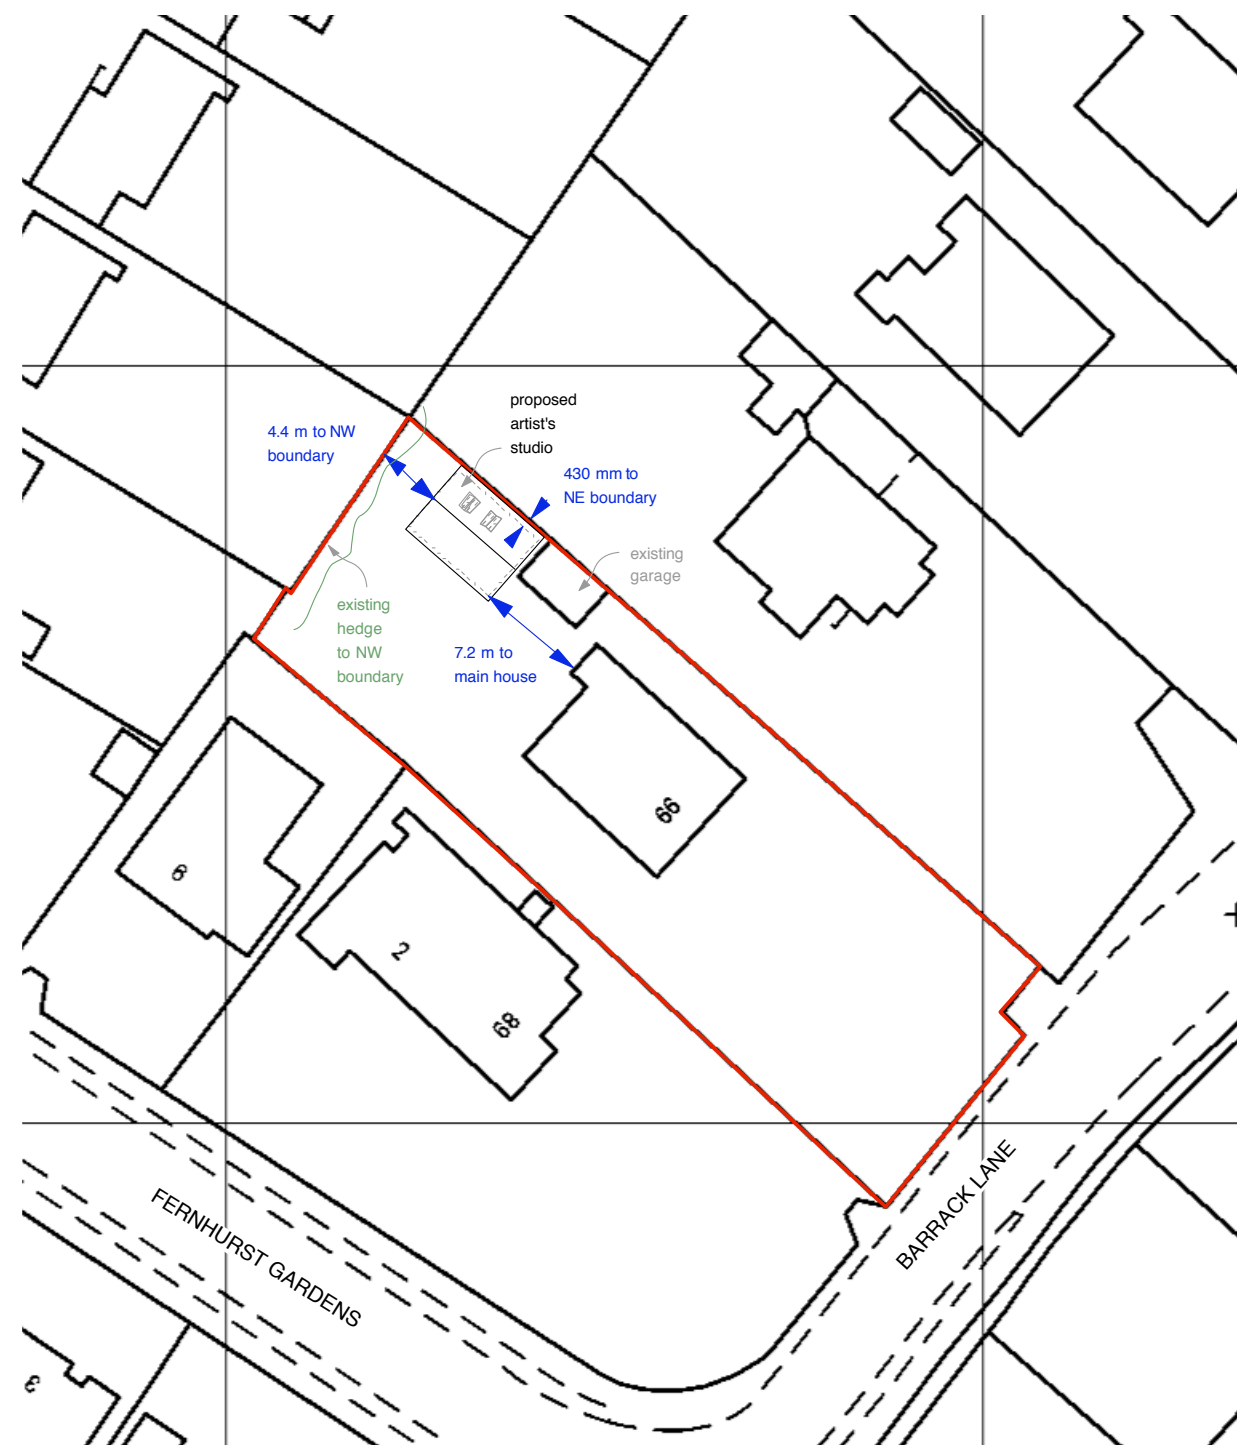

Site Plan at 1:500 scale

0m 5m 10m 15m
SCALE BAR @ 1: 500