



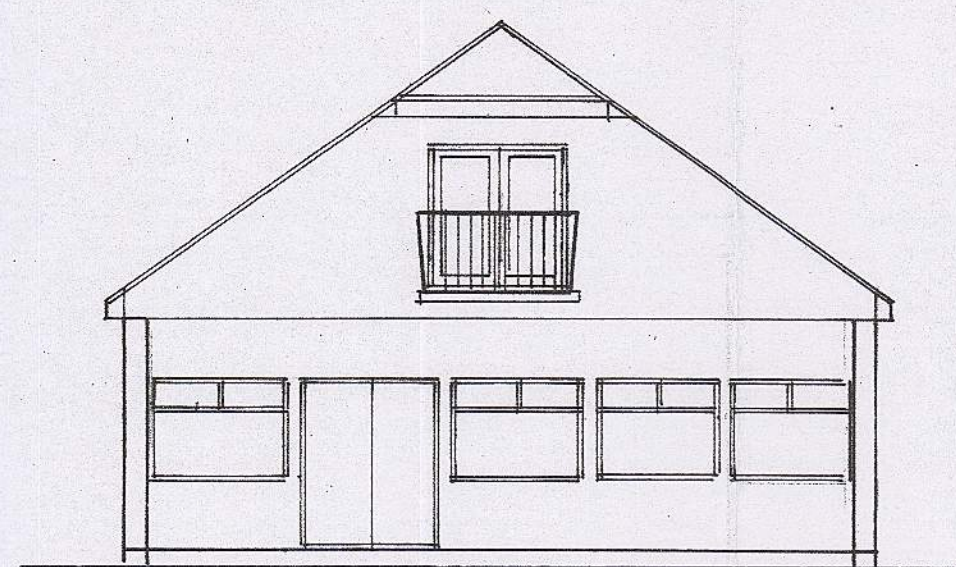


north

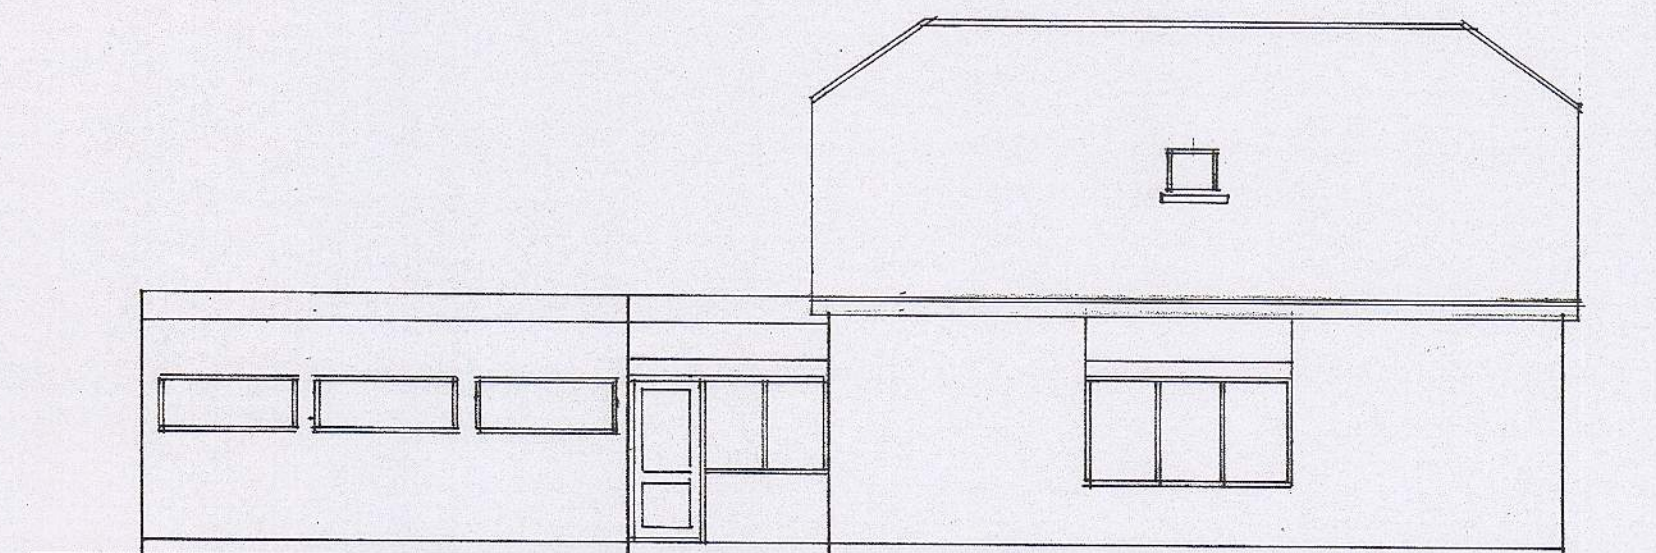


south
1 : 100



west

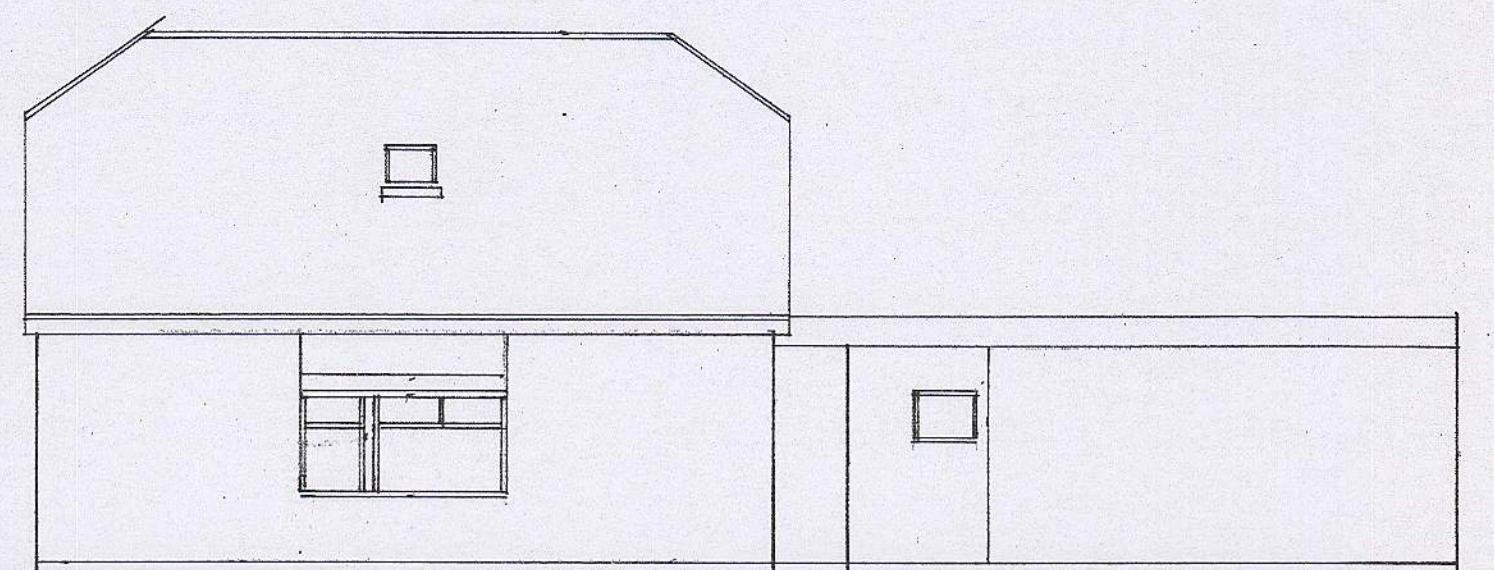

east

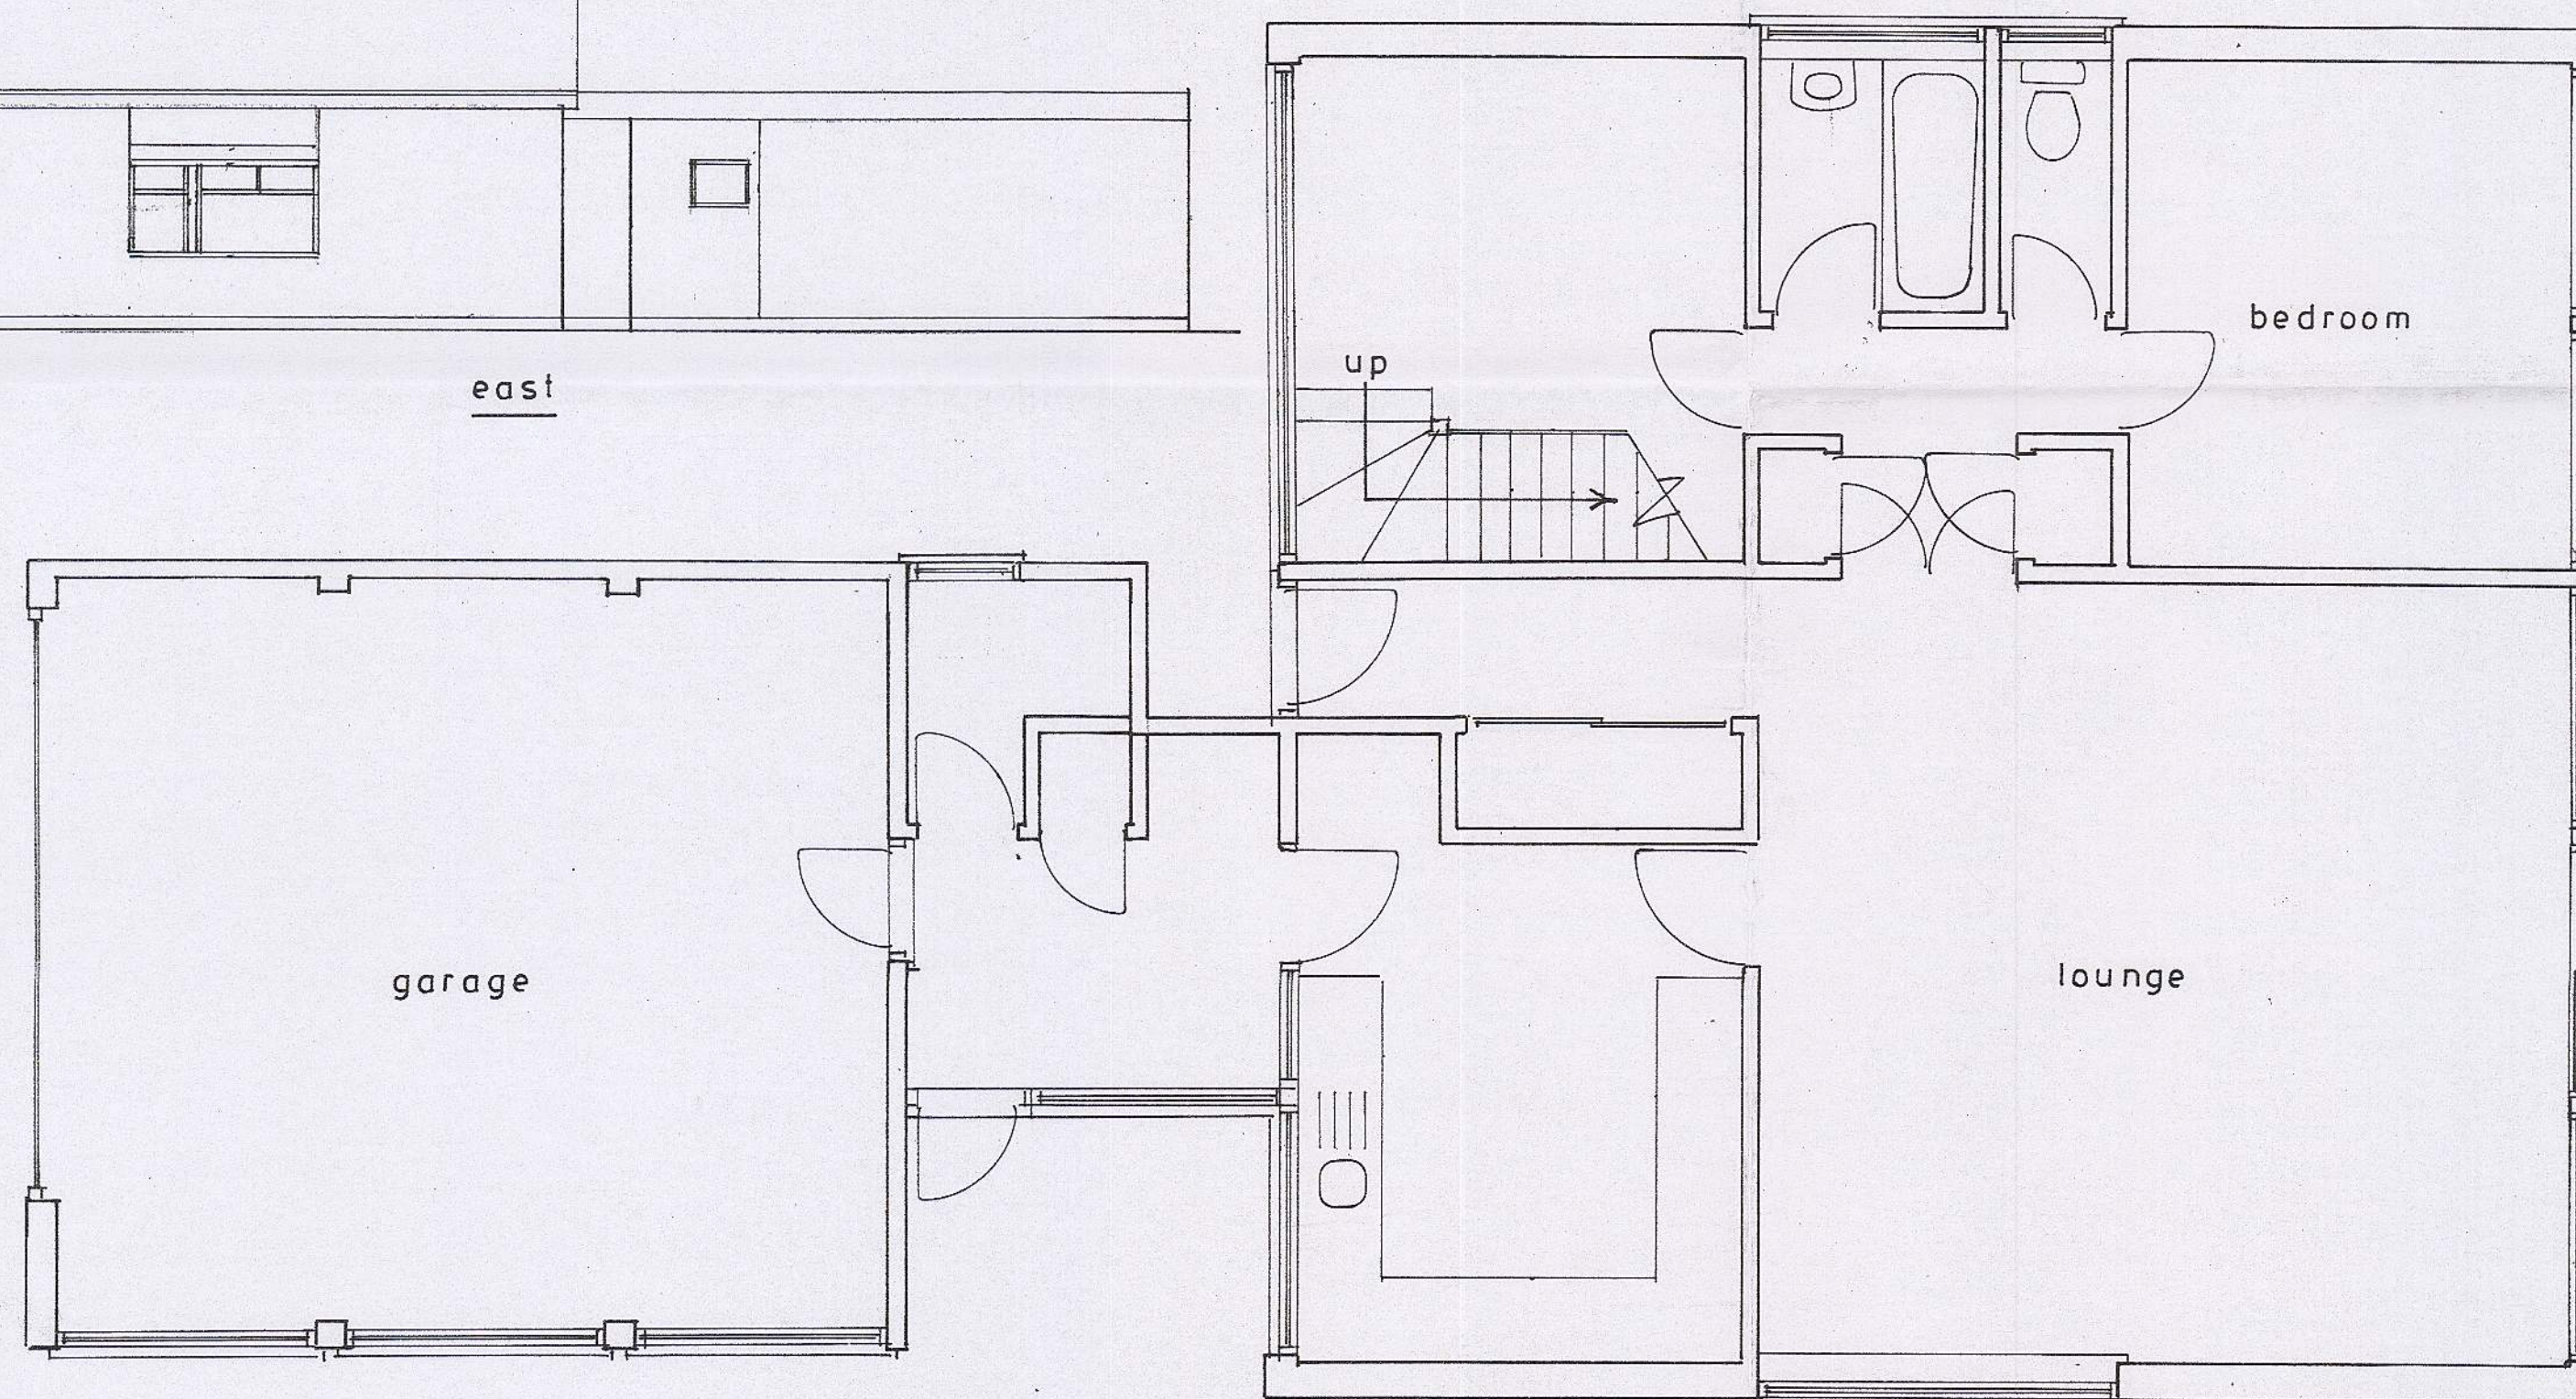

Ground floor plan

1 : 50

Existing

PROPOSED SINGLE STOREY AND CHALET EXTENSIONS AT 'THE STUDIO', CYPRESS WAY,
ALDWICK FOR MR. & MRS. S. HODGES

sheet 4 of 5

Bryan Butcher
Rainbow Cottage
Nyetimber Lane
Bognor Regis PO21 3JX
01243 266871
07973 233442
bryan.butcher@btinternet.com
www.bryanbutcher.com