




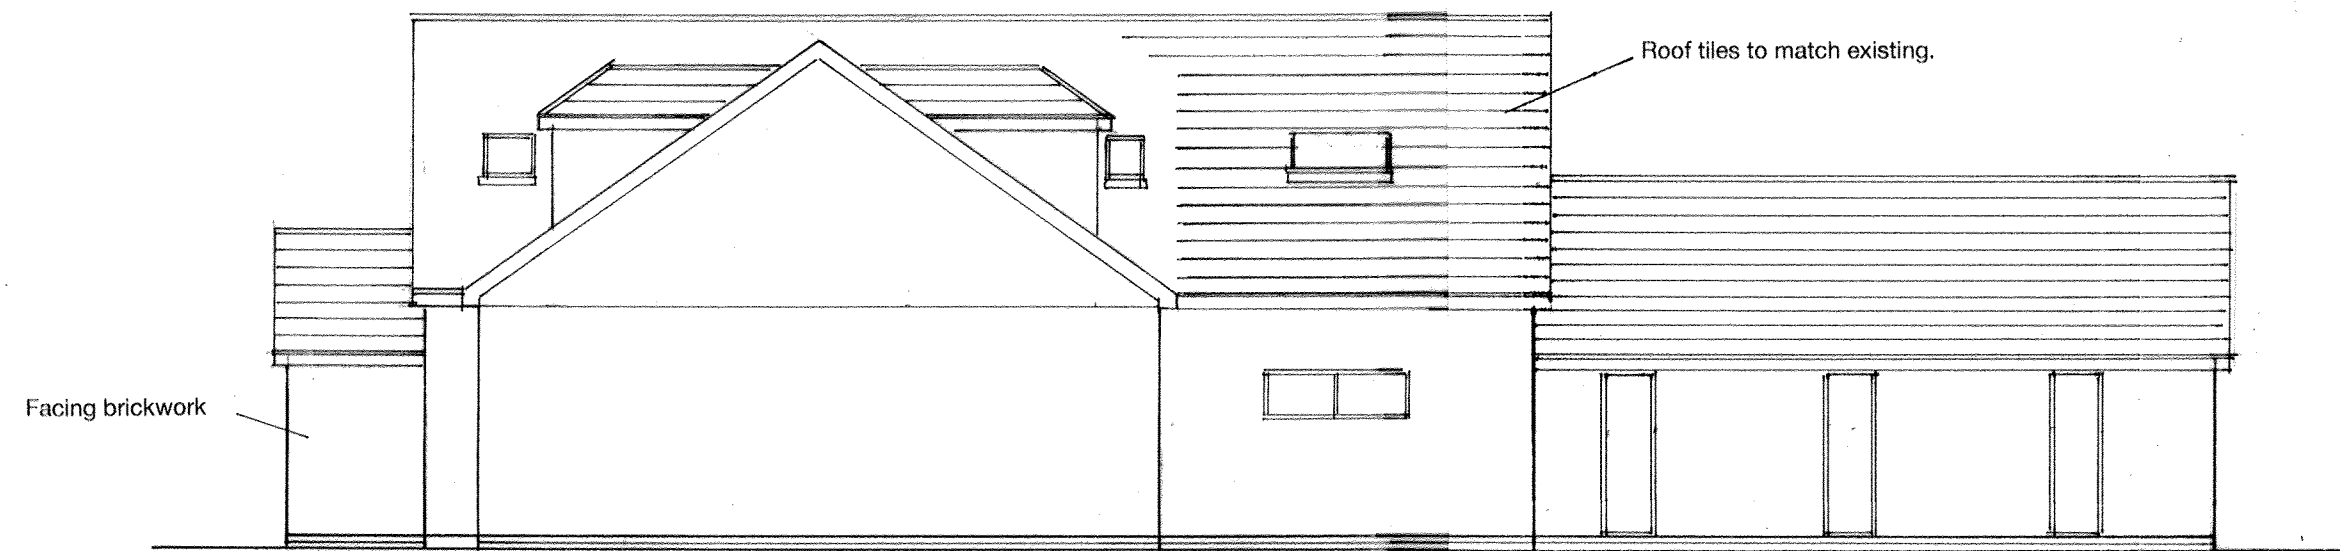

west

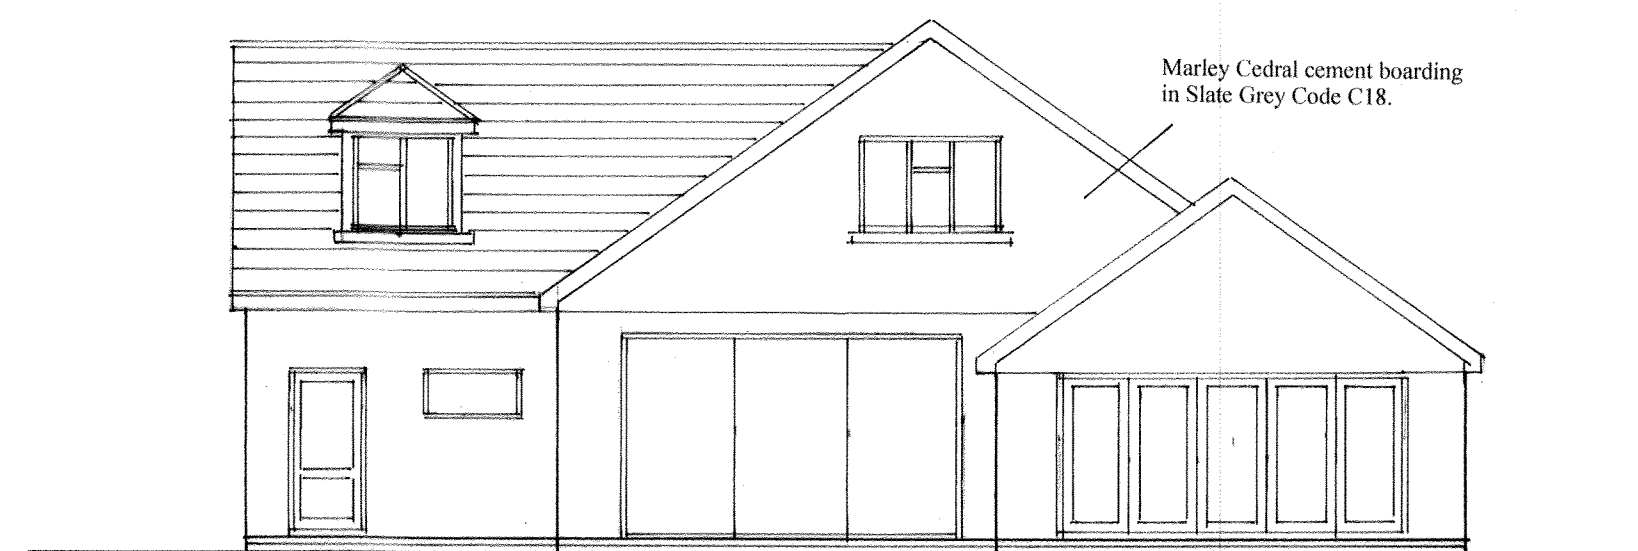

south  
1 : 100

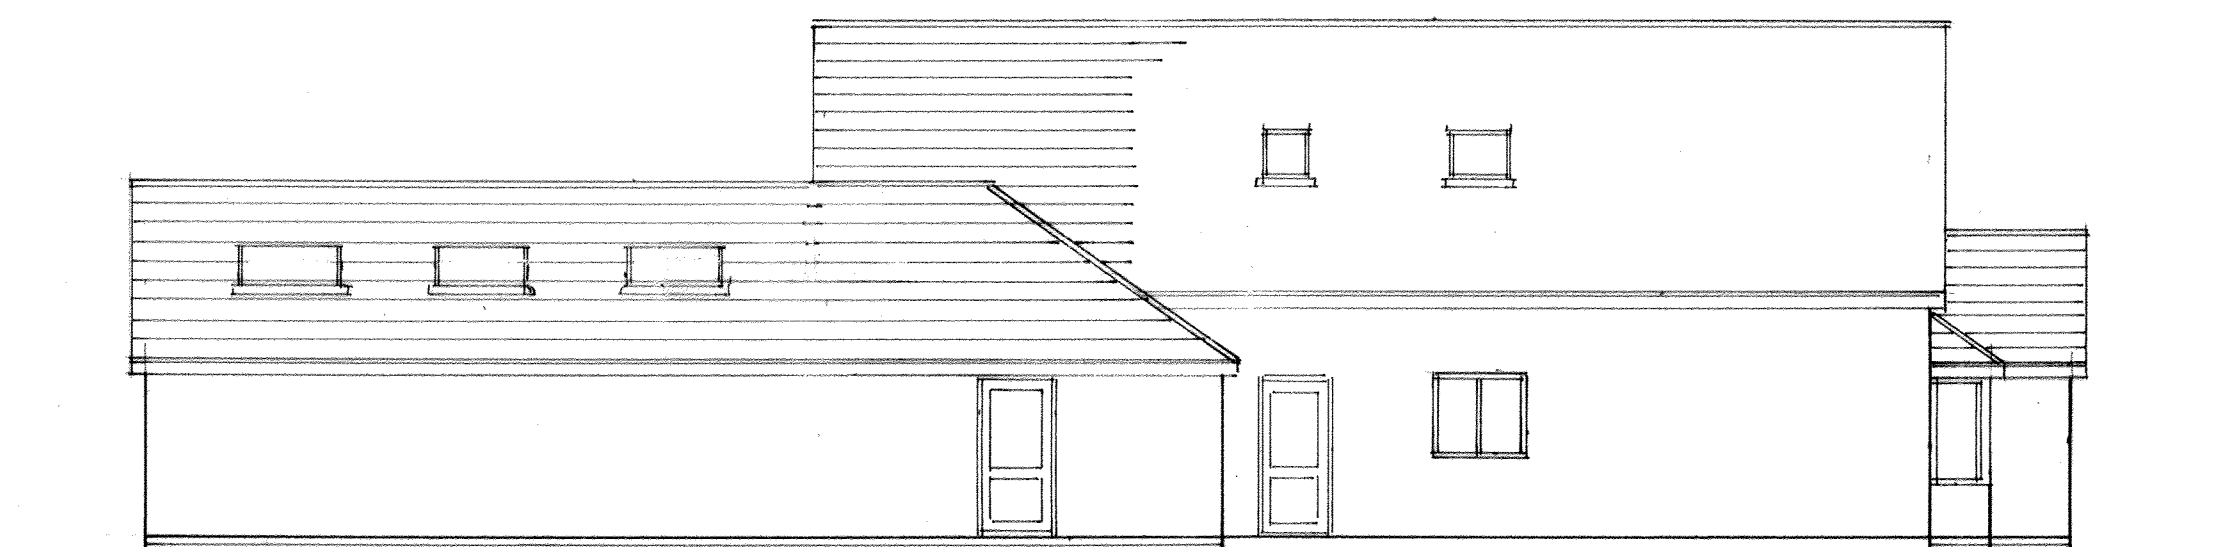

east



north

sheet 3 a of 5

Proposed

PROPOSED SINGLE STOREY AND CHALET EXTENSIONS AT 'THE STUDIO', CYPRESS WAY,  
ALDWICK FOR MR. & MRS. S. HODGES.

Bryan Butcher  
Rainbow Cottage  
Nyetimber Lane  
Bognor Regis PO21 3JX  
01243 266871  
07973 233442  
bryan.butcher@btinternet.com  
www.bryanbutcher.com