


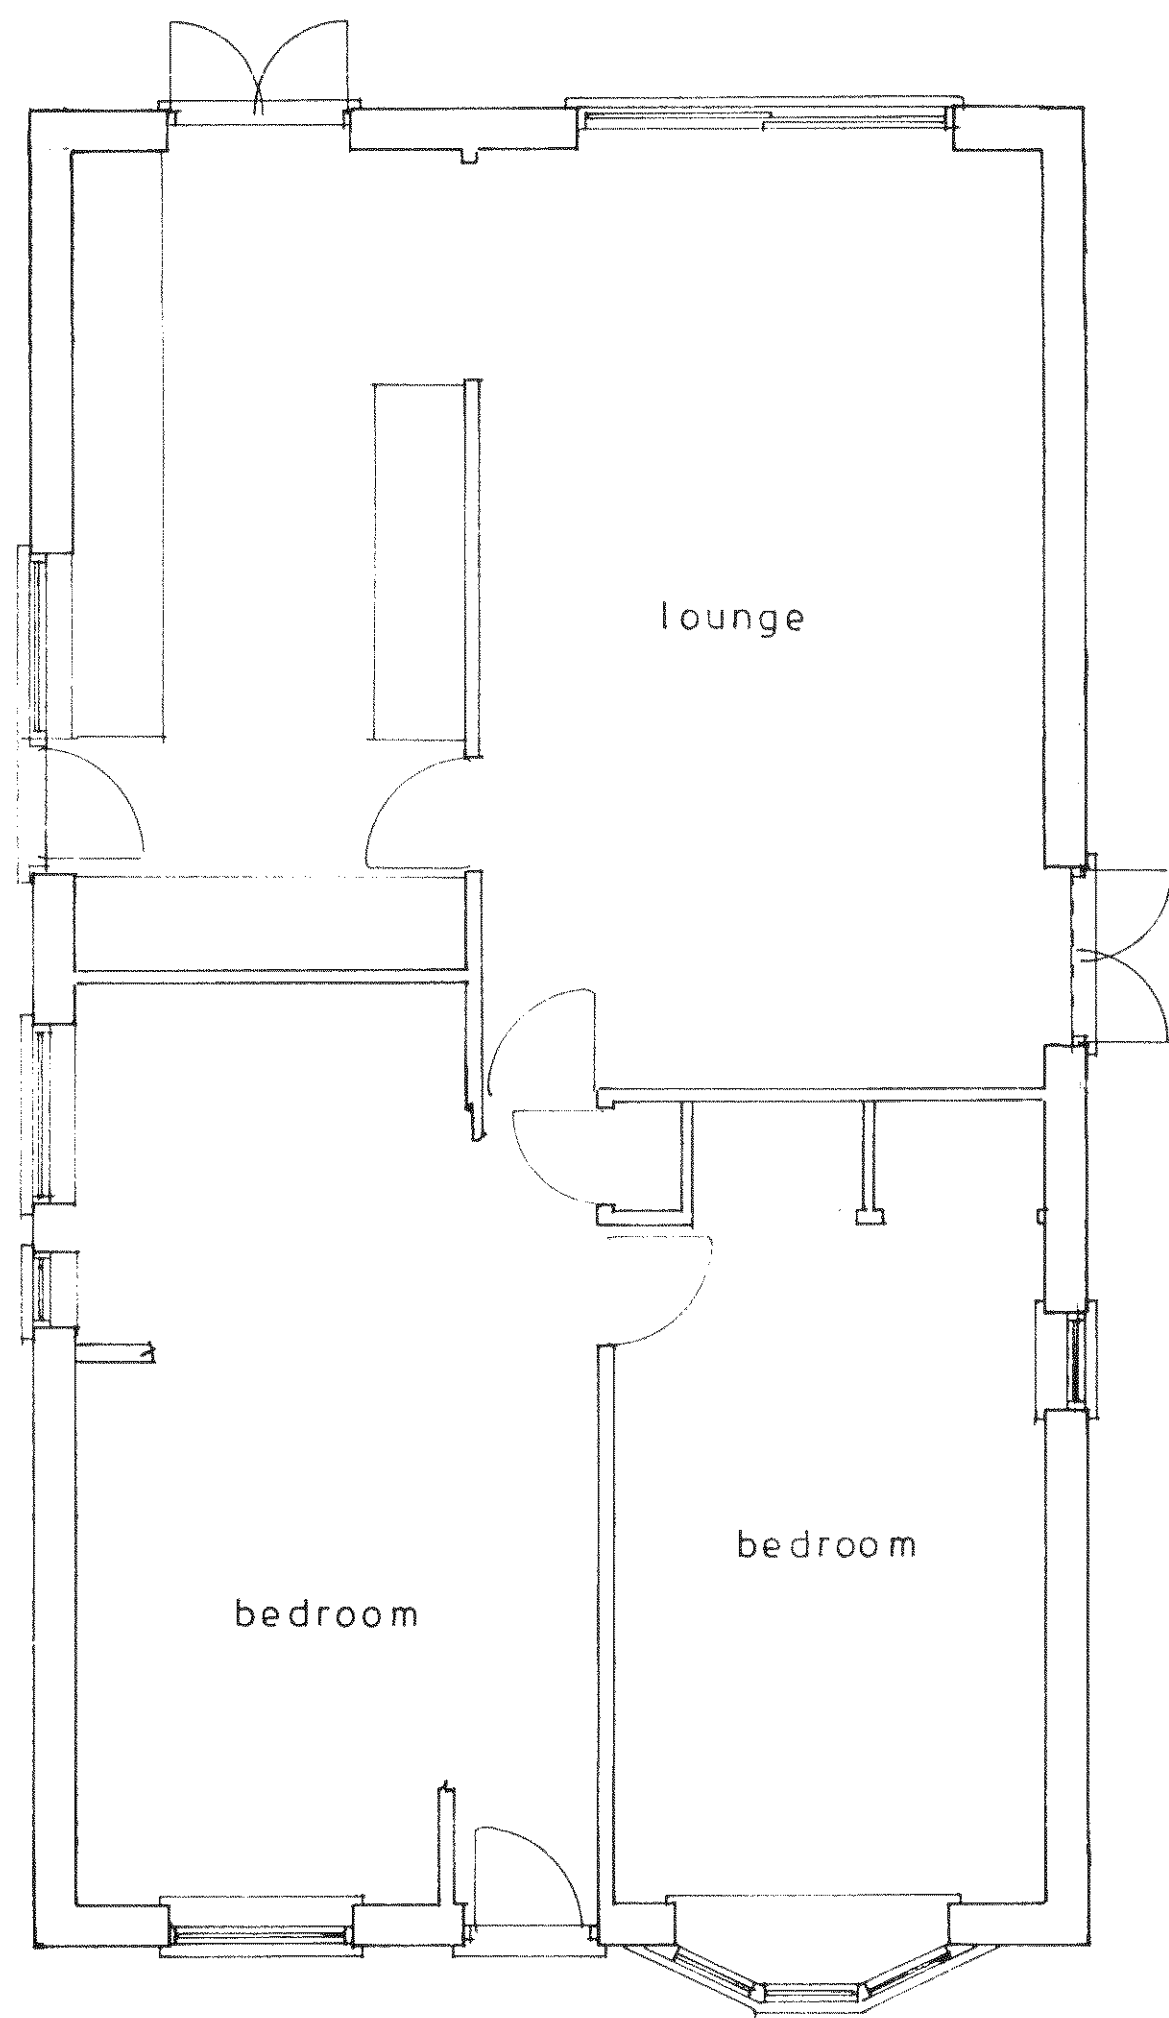


Plan


1 : 50

Existing


BOUNDARY

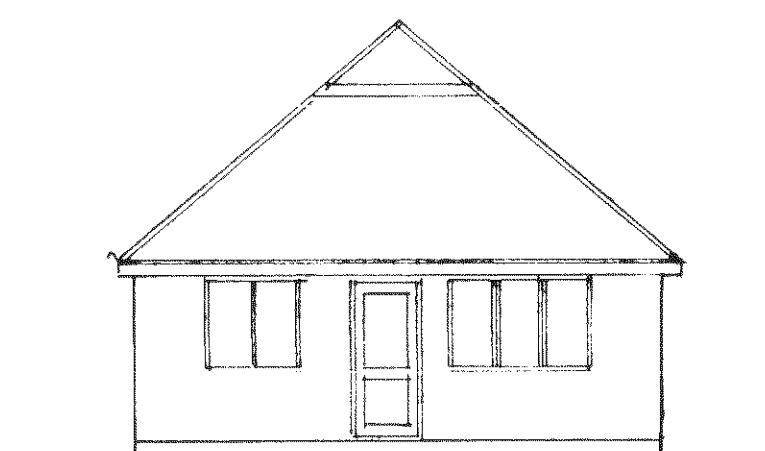

east

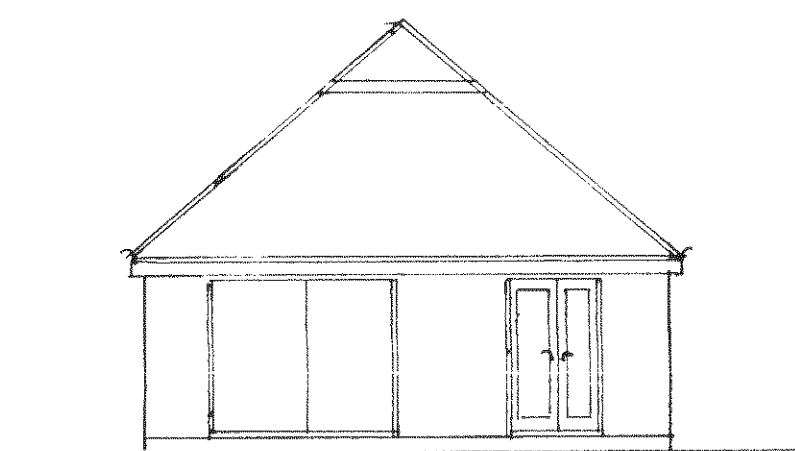


west

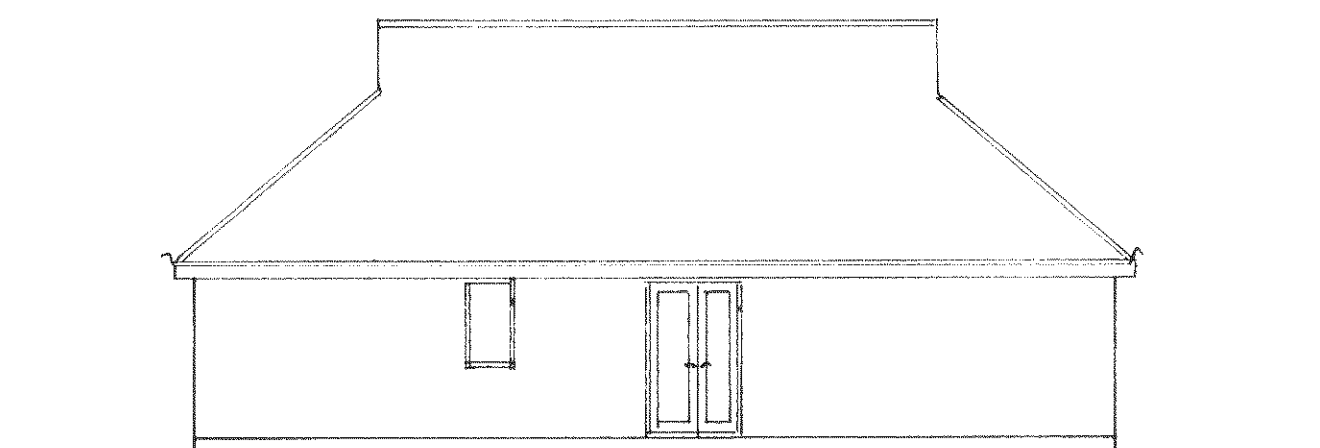


north

1 : 100

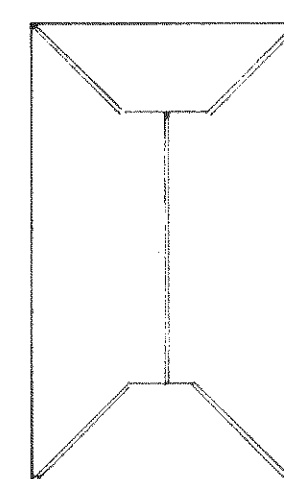

roof plan

1 : 200

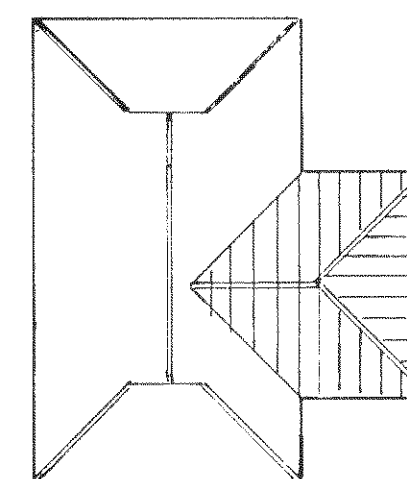

proposed roof plan

PROPOSED SINGLE STOREY EXTENSION AT 1, MAULDMARE CLOSE, ALDWICK FIELDS
FOR MR, & MRS. W. CLARIDGE.

sheet 3 of 3

Bryan Butcher
Rainbow Cottage
Nyetimber Lane
Bognor Regis PO21 3JX
01243 266871
07973 233442
bryan.butcher@btinternet.com
www.bryanbutcher.com