


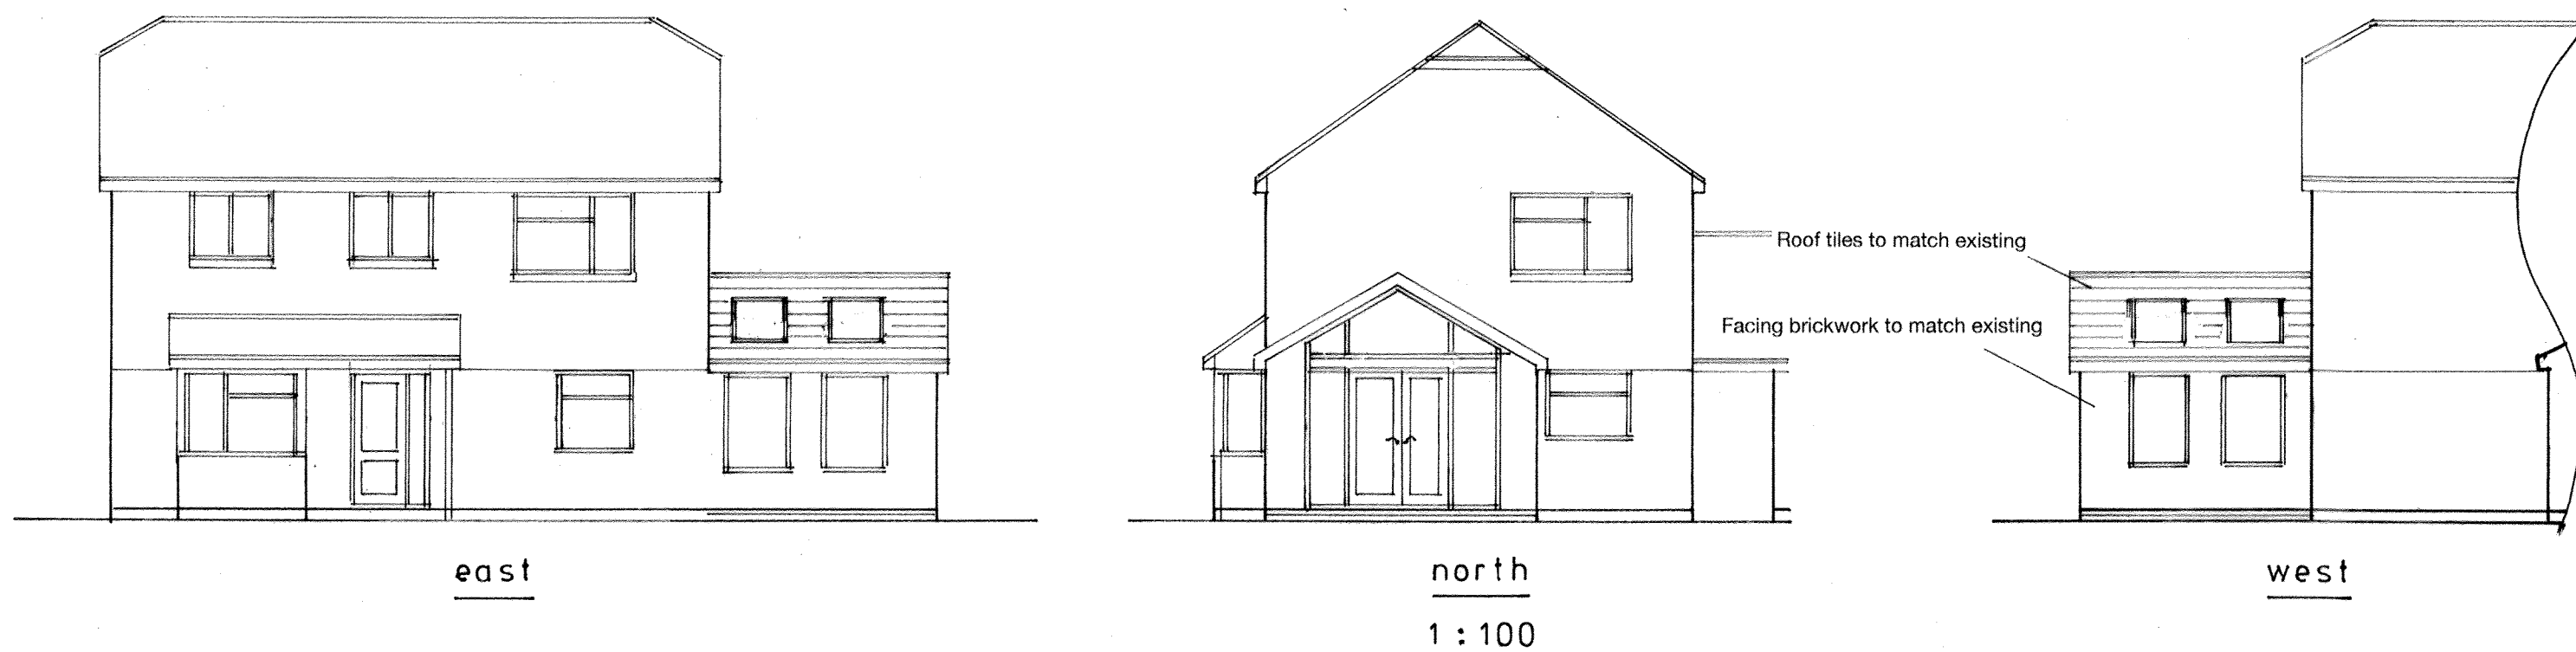

sheet 2 a of 3

Proposed

PROPOSED SINGLE STOREY EXTENSION AT 7, KENLEGGH, ALDWICK FOR MR. & MRS. C. GUBBS.

Bryan Butcher  
Rainbow Cottage  
Nyetimber Lane  
Bognor Regis PO21 3JX  
01243 266871  
07973 233442  
bryan.butcher@btinternet.com  
www.bryanbutcher.com