



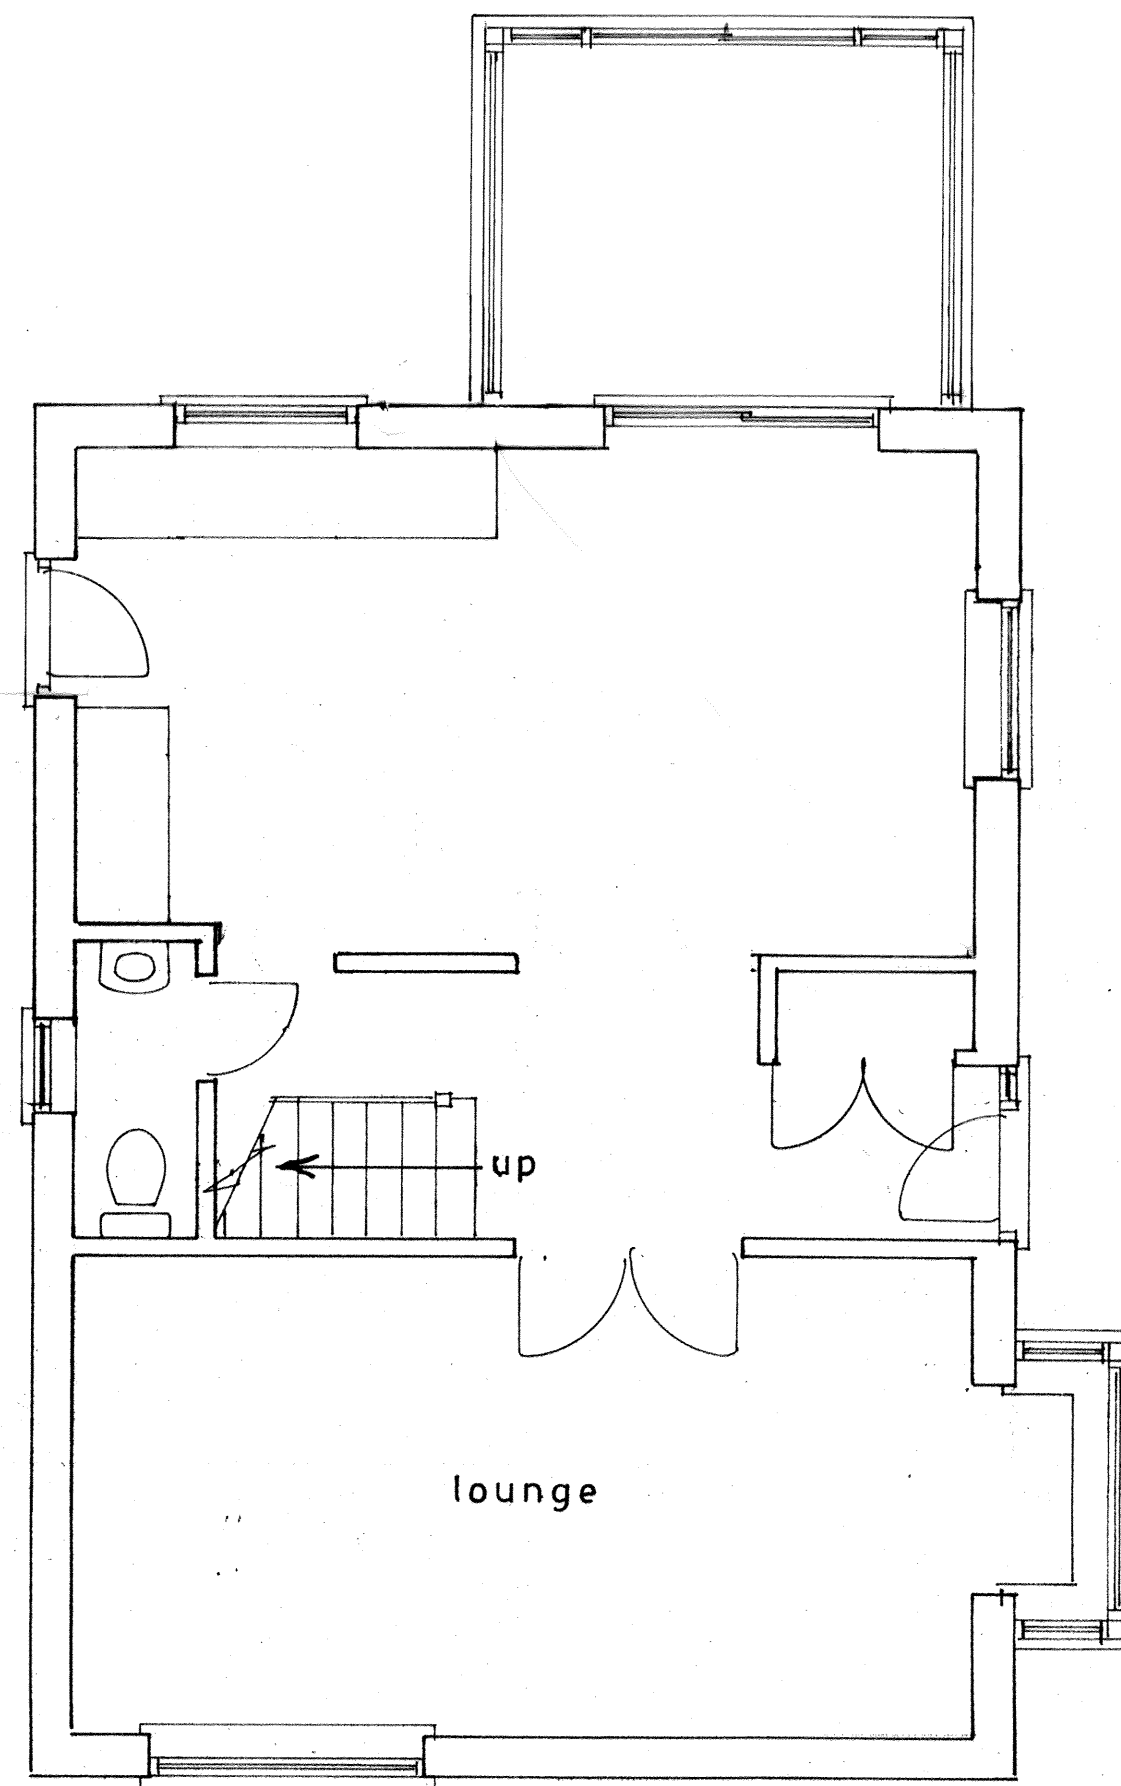


Plan
1 : 50

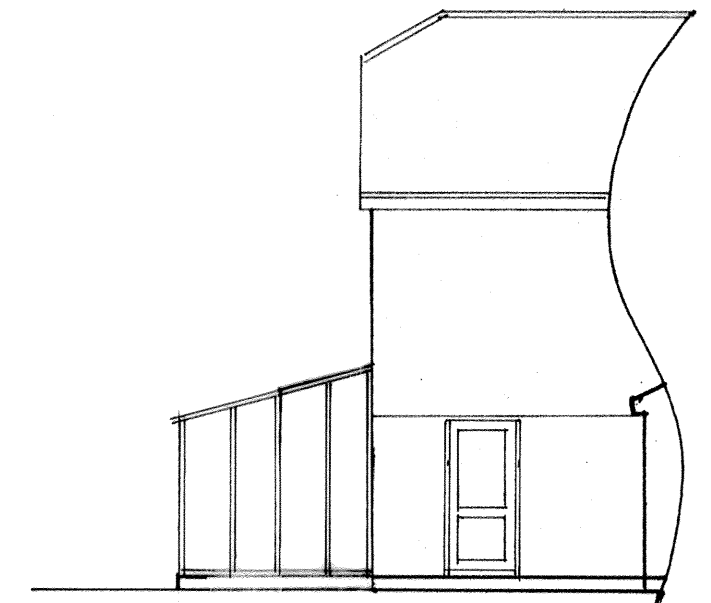


east




west

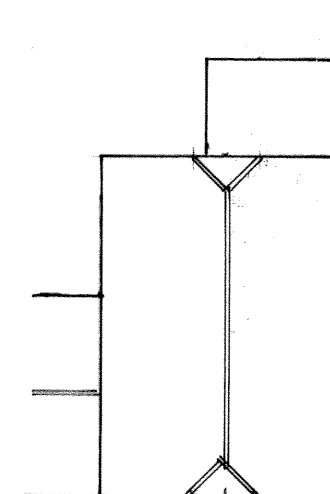

roof plan
1 : 200

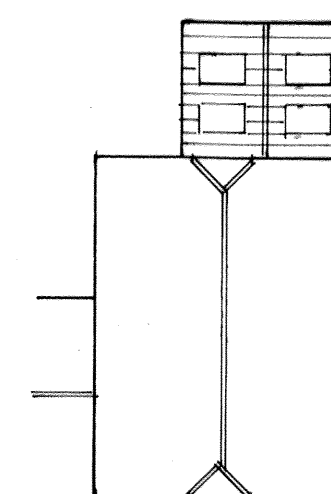

proposed roof plan

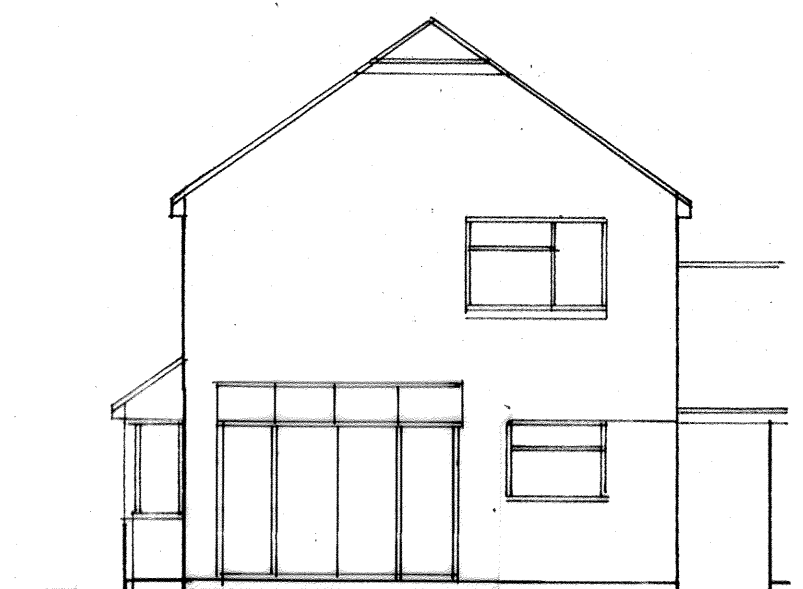

north
1 : 100

Existing

PROPOSED SINGLE STOREY EXTENSION AT 7, KENLEGH, ALDWICK FOR MR. & MRS. C. GUBBS

sheet 3 a of 3

Bryan Butcher
Rainbow Cottage
Nyetimber Lane PO21 3JX
Bognor Regis
01243 266871
07973 233442
bryan.butcher@btinternet.com
www.bryanbutcher.com