



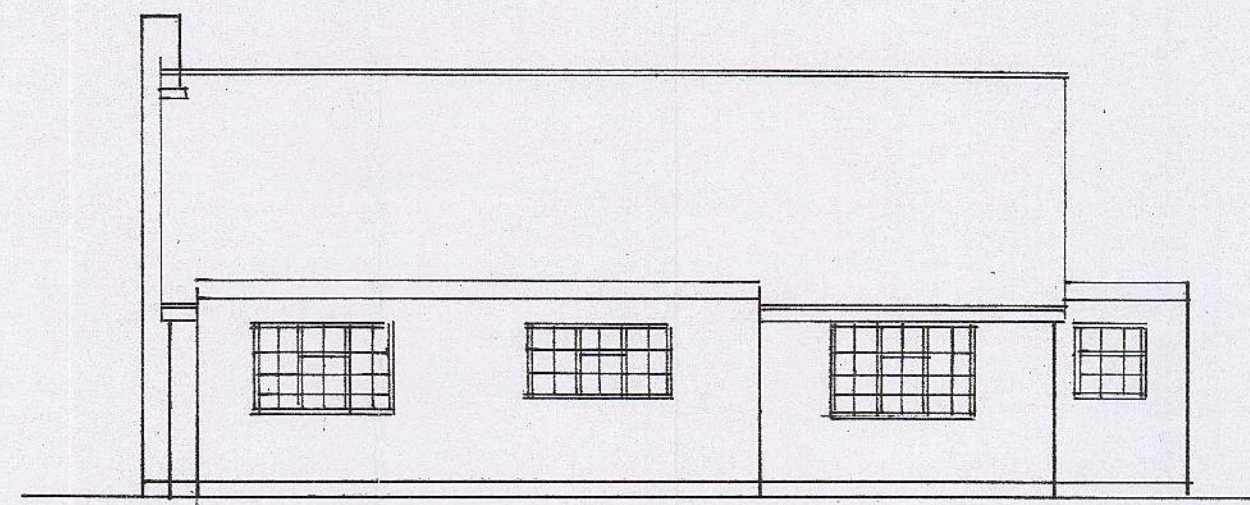


north-east

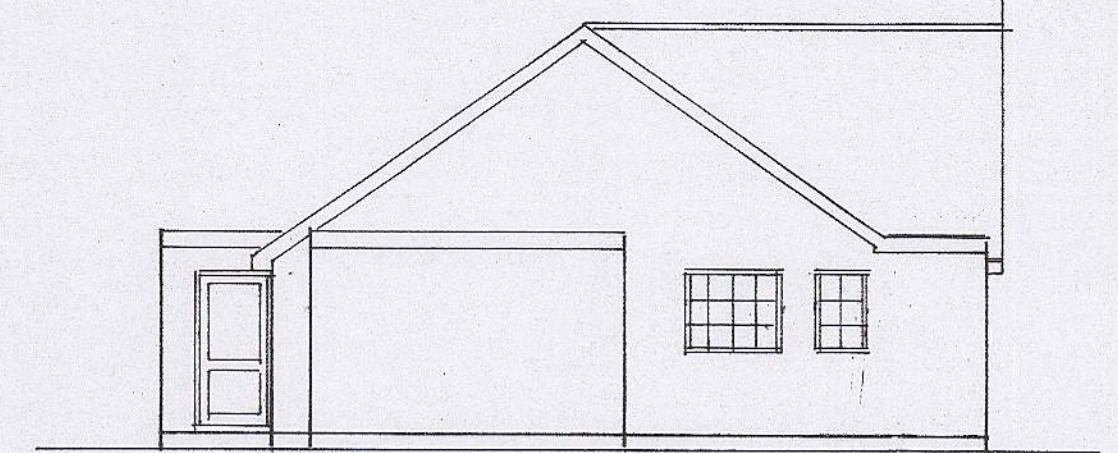


north-west

1:100

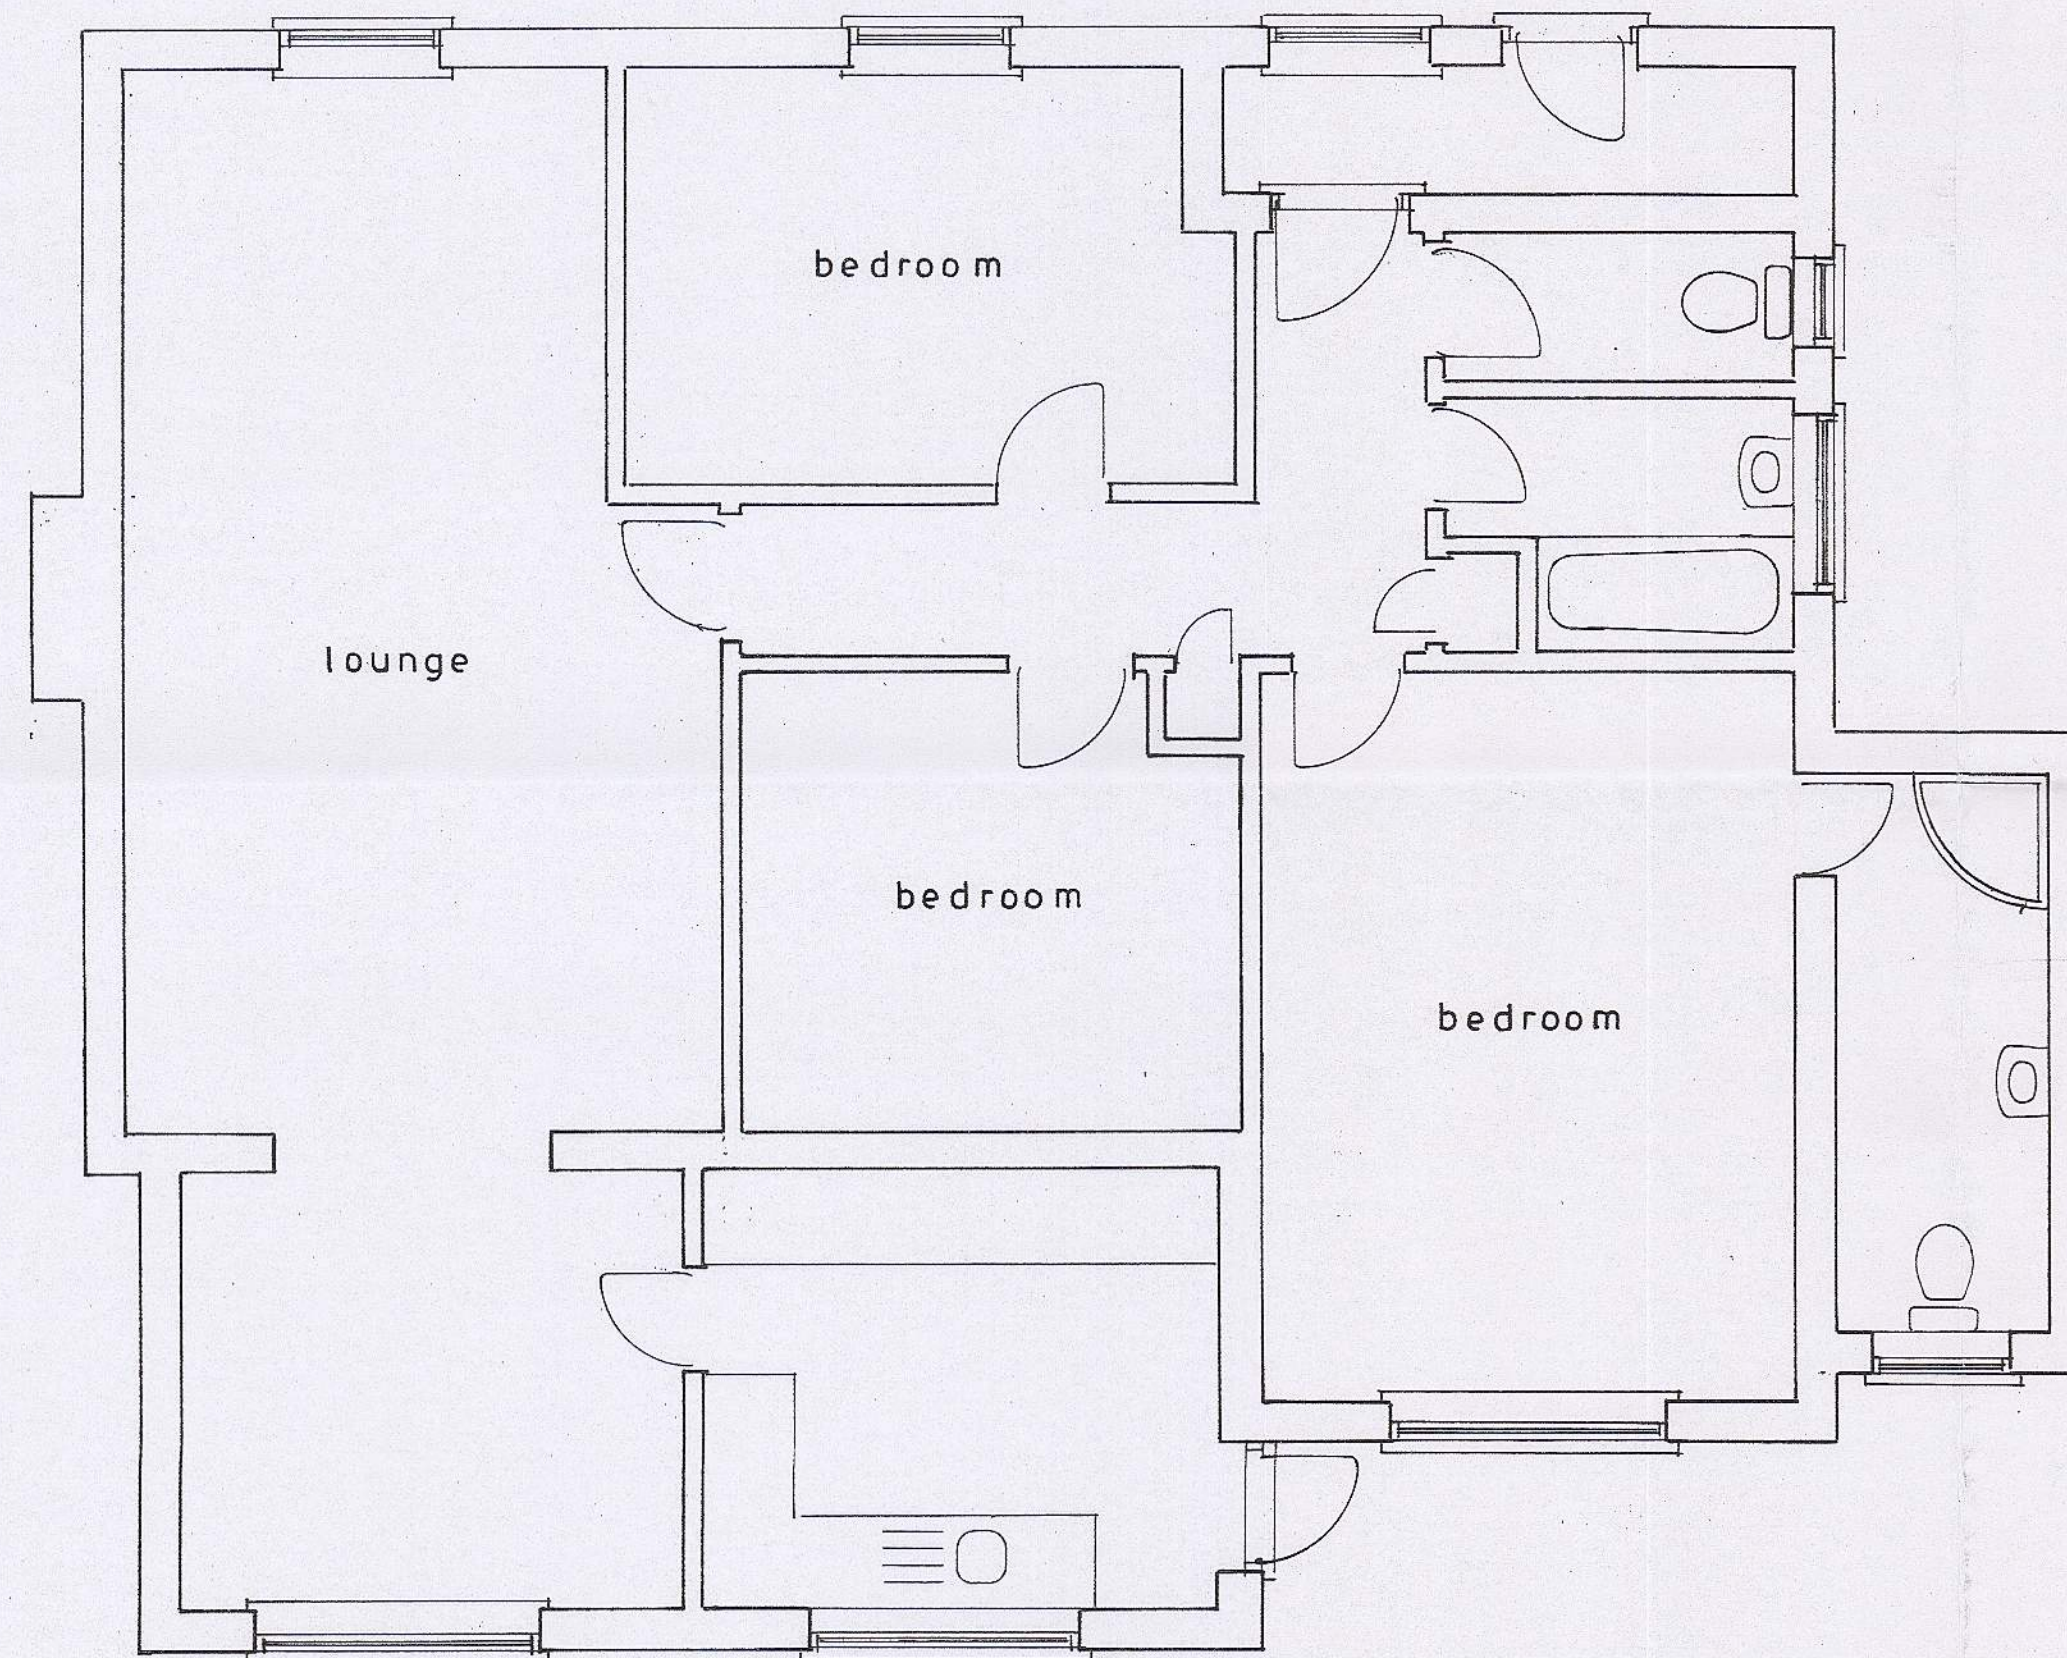


Plan

1:50

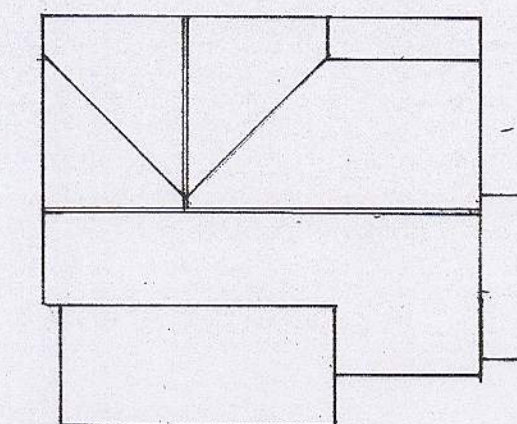

roof plan

1:200

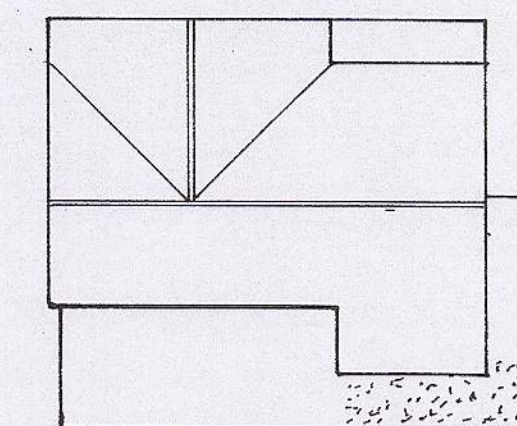

proposed roof plan

sheet 3 of 3

Existing

PROPOSED SINGLE STOREY EXTENSION AT 3, STIRLING WAY, ALDWICK FOR MR. J. BAITUP

Bryan Butcher
Rainbow Cottage
Nyetimber Lane
Bognor Regis PO21 3JX
01243 266871
07973 233442
bryan.butcher@btinternet.com
www.bryanbutcher.com