




0 1 m 2 m 5 m

Scale Bar @ 1: 200

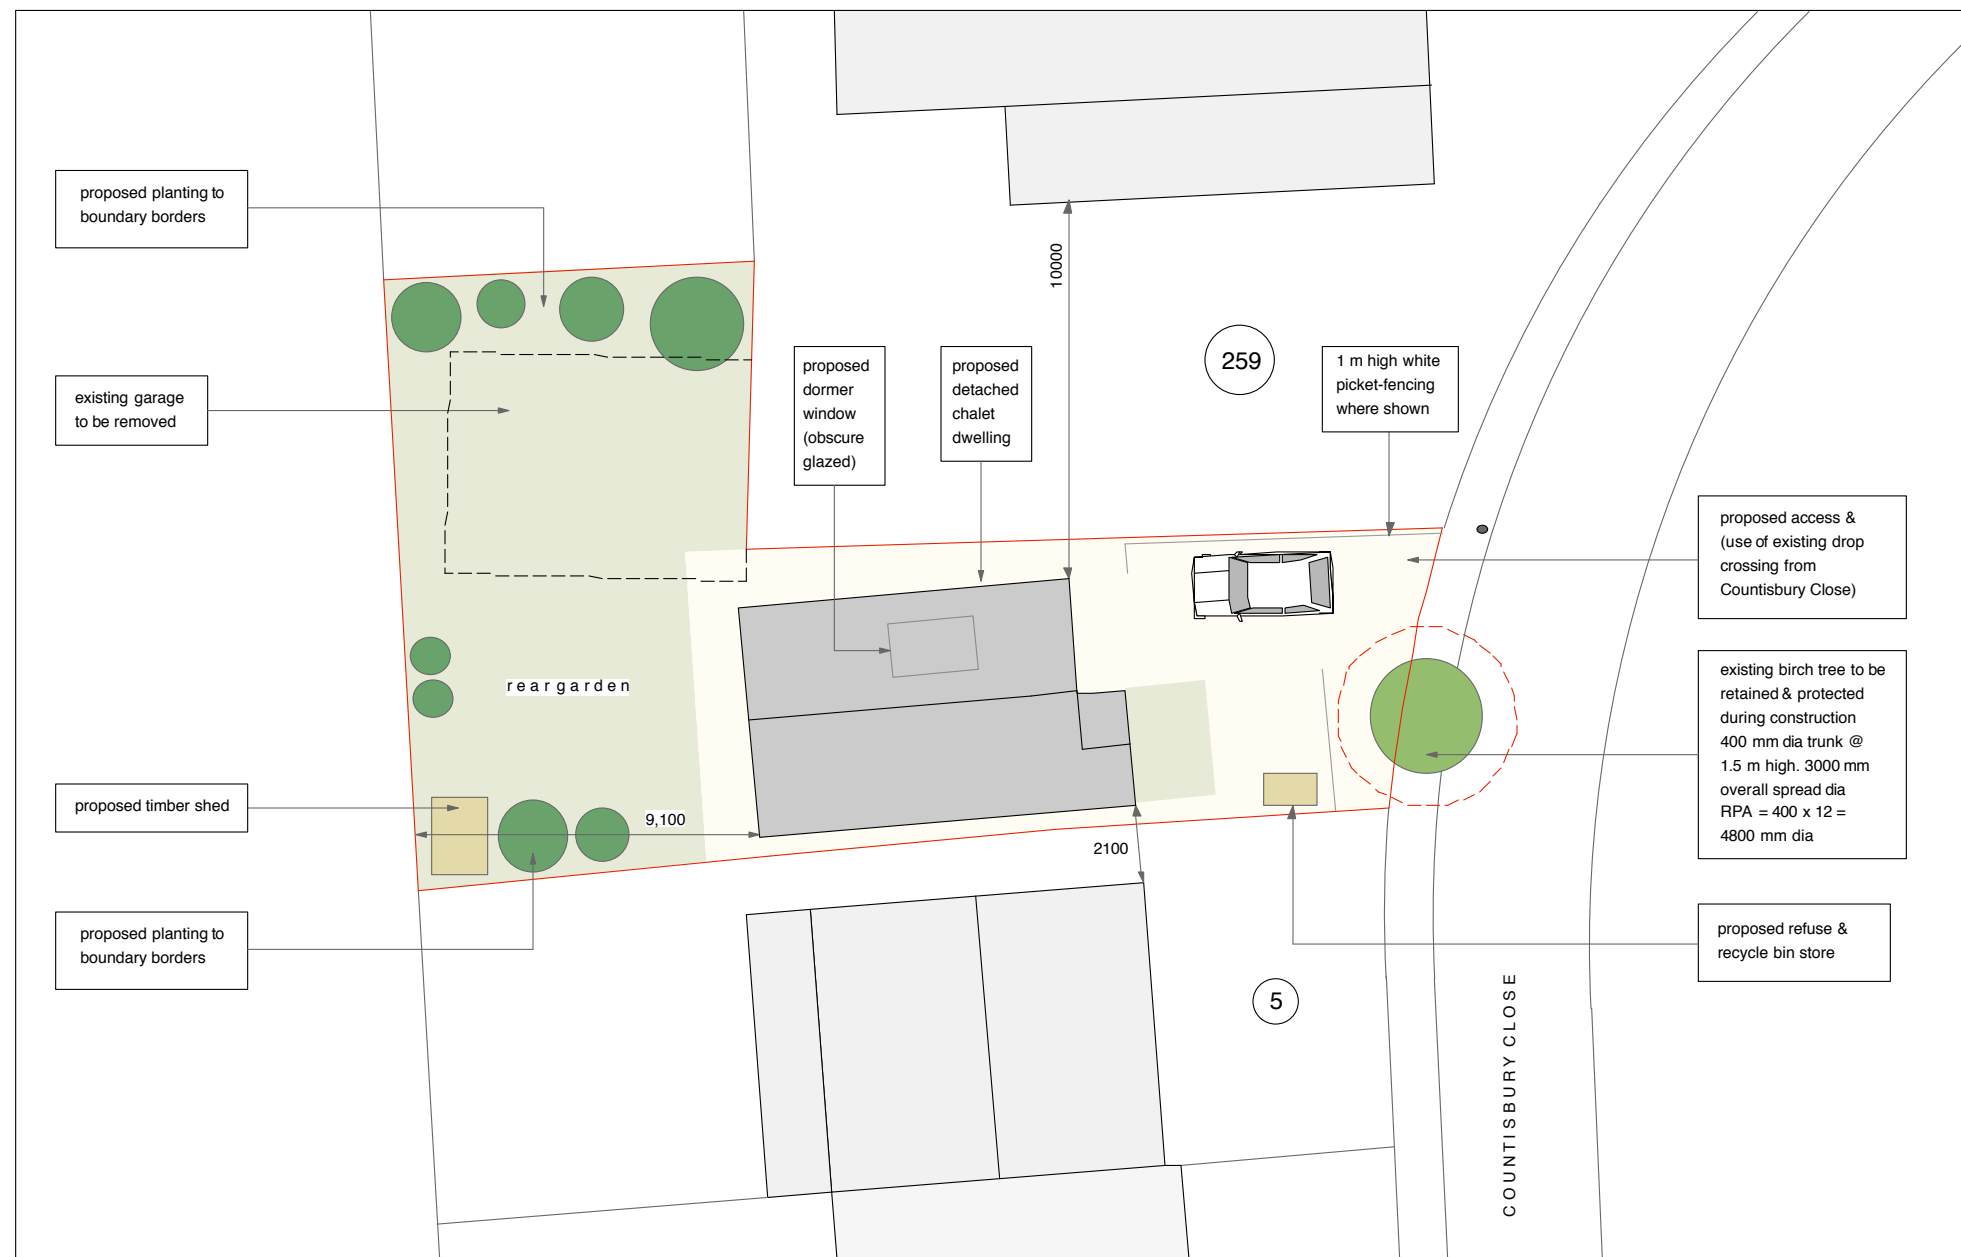

Site Layout Plan at 1 : 200 scale

CLIENT	Herongate Homes Ltd	DRAWING 002 Proposed Site Layout Plan		NOTES	CORINTHIAN ARCHITECTURAL DESIGN 8 Davys Court, Funtington, Chichester, West Sussex. PO18 9LG 01243 576 078 > contact@corinthianad.co.uk > www.corinthianad.co.uk
SITE	Land Adjacent to: 259A Aldwick Road, Aldwick, West Sussex	REVISION		Drawings are not to be scaled except for planning purposes. Room dimensions are approximate. All dimensions to be checked on site. All dimensions in mm's. Drawings are subject to local authority approval.	
PROJECT	Proposed Residential Development	DATE 15 07 11	SCALE 1: 200 @ A3	Drawings are subject to engineers design/ specification/ approval.	