


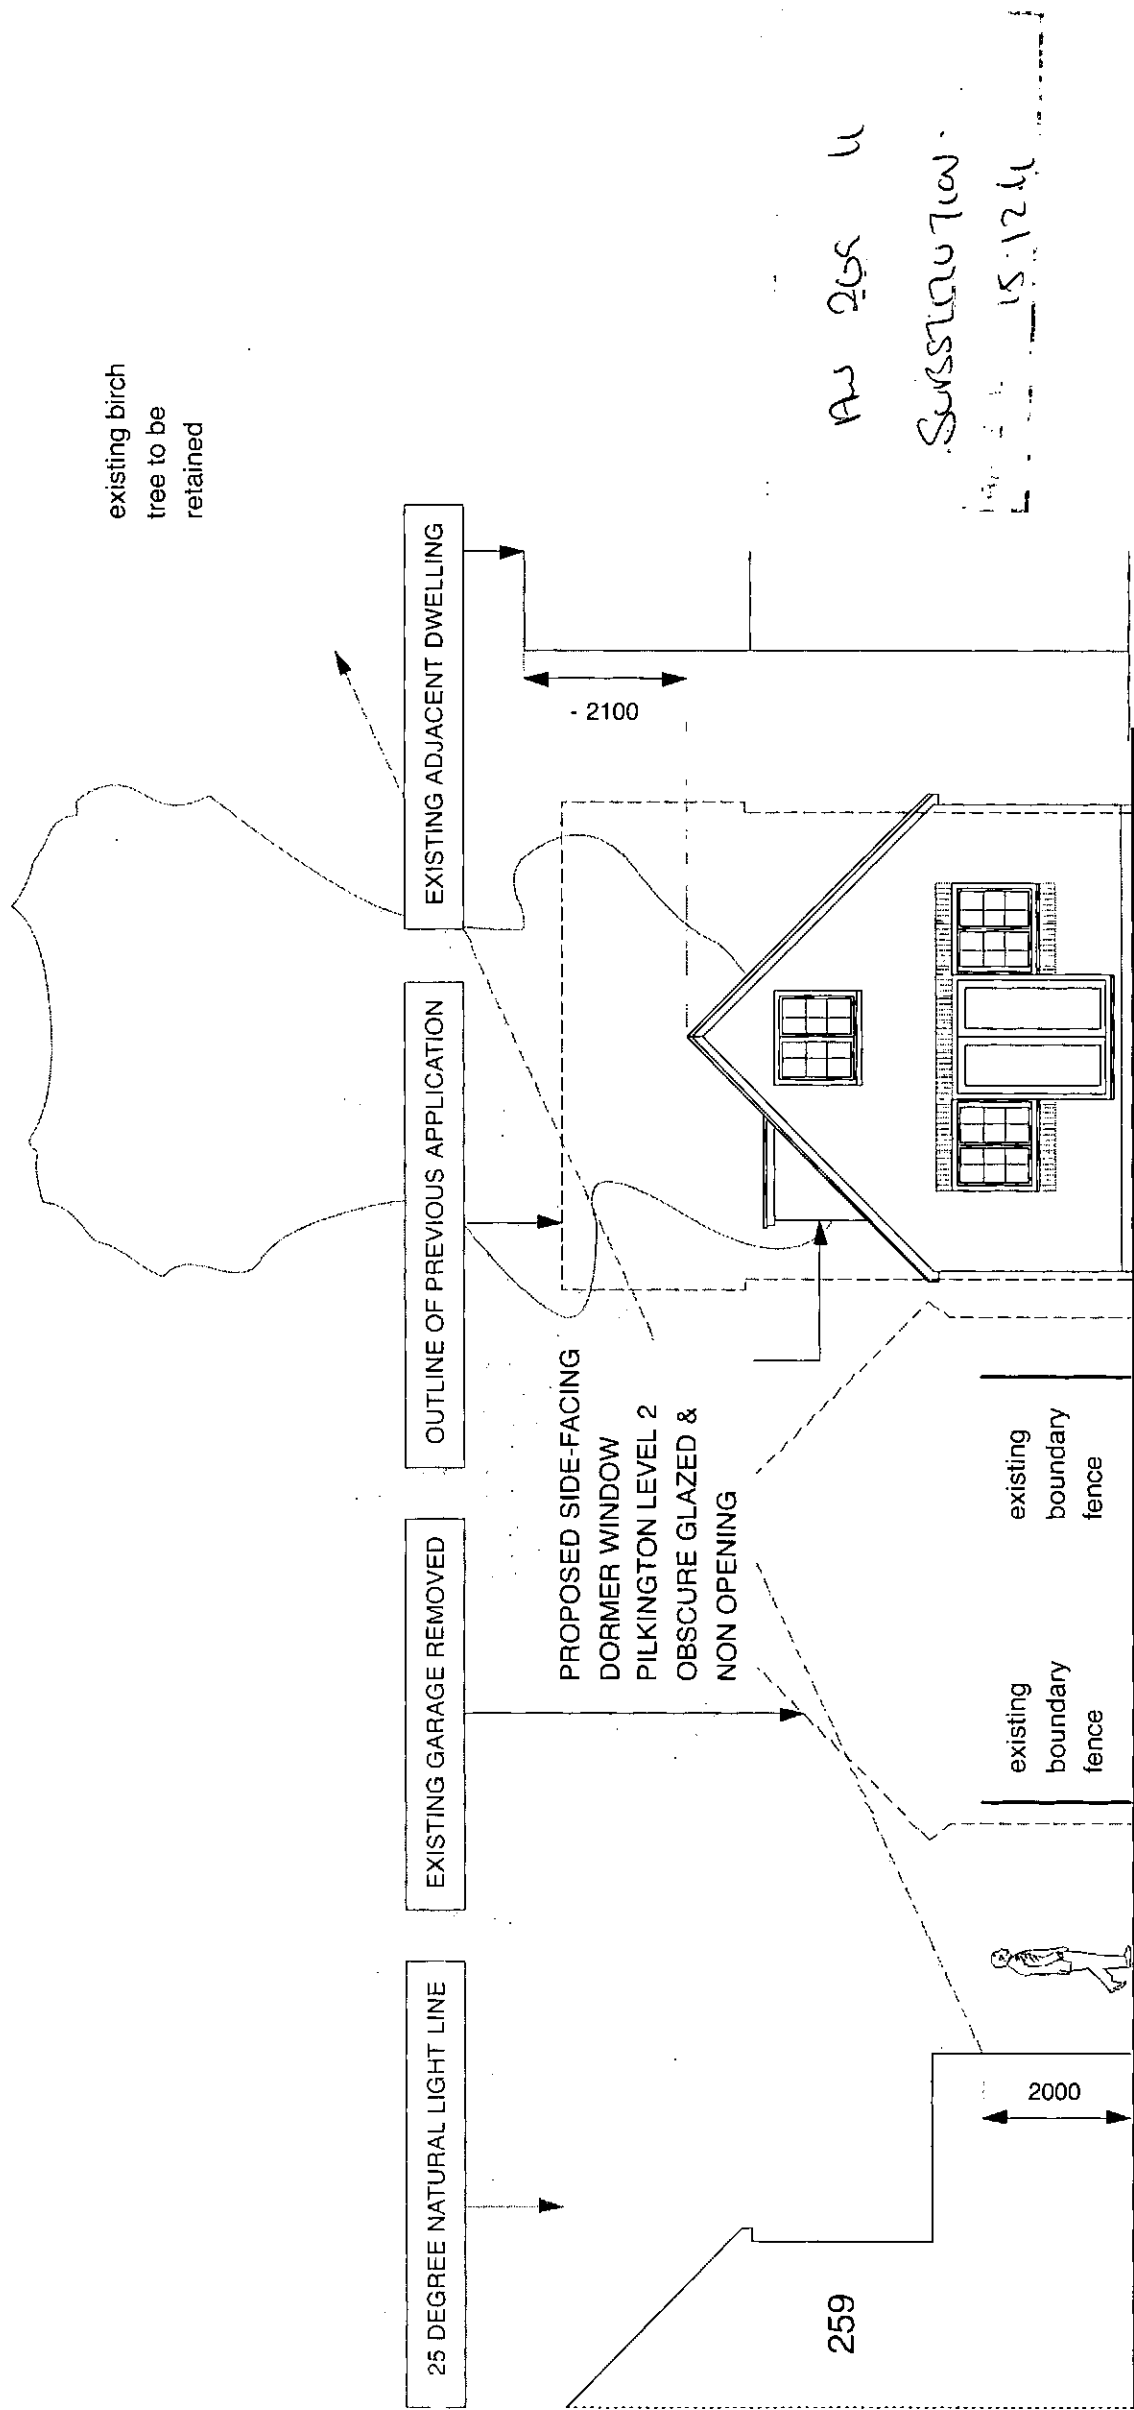

Proposed West (Rear) Elevation at 1:100 scale

CLIENT	Herongate Homes Ltd	DRAWING	004 Sight Lines
SITE	Land & Garage to the rear of 259a Aldwick Road, Aldwick, W Sussex	REVISION	
PROJECT	Proposed Residential Development	DATE	14 12 11
		SCALE	1:100 @ A4

