



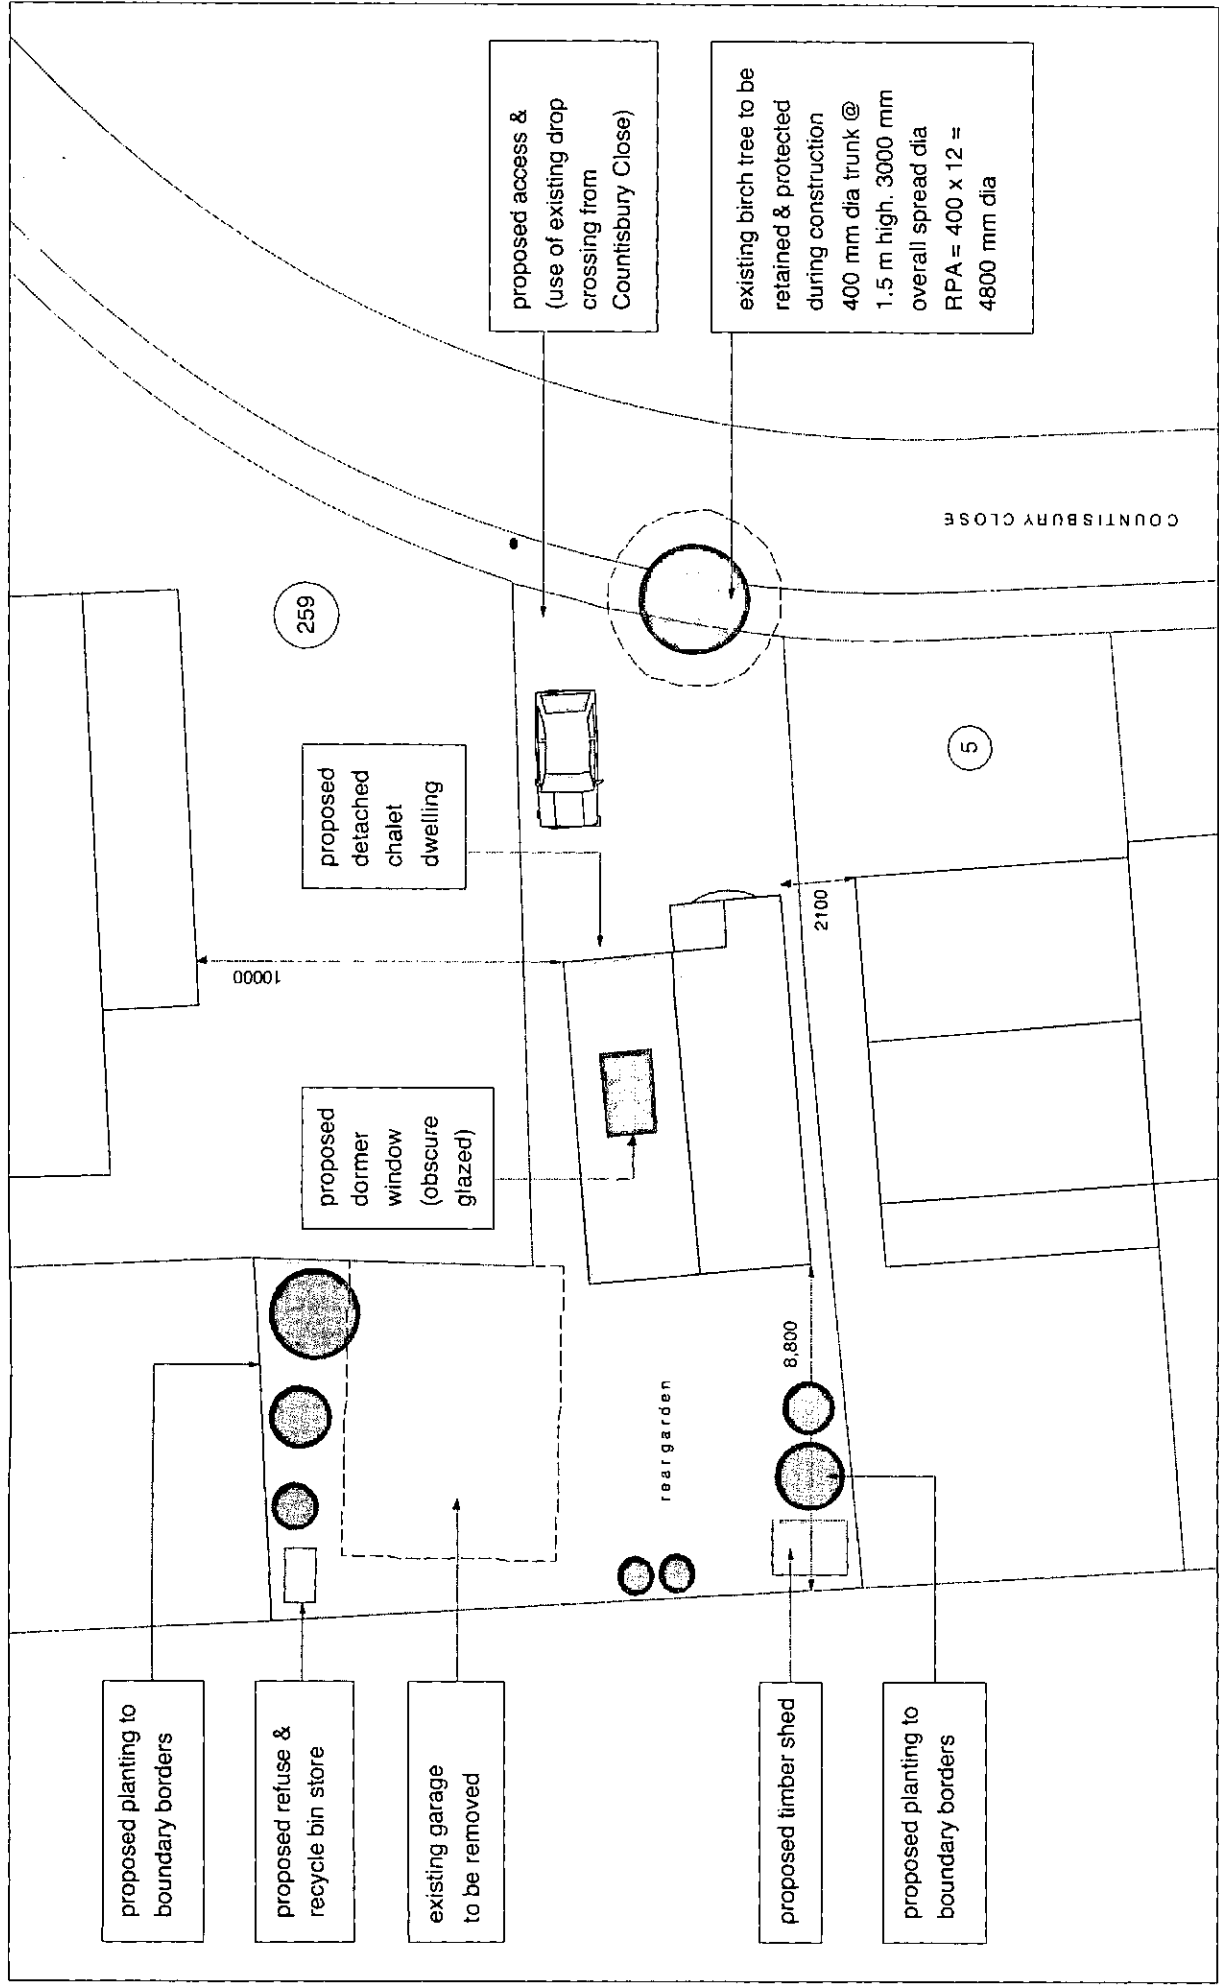

Site Layout Plan at 1:200 scale

AW 269 11
SUSSEX
18.12.11

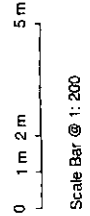

NOTE - GENERAL AMENDMENTS / REVISIONS ADVISED BY LOCAL AUTHORITY PLANNING DEPARTMENT 13 12 11

CLIENT	Herongate Homes Ltd	DRAWING	002 Proposed Site Layout Plan	NOTES	
SITE	Land & Garage to the rear of 259a Aldwick Road, Aldwick, W Sussex	REVISION		Drawings are not to be scaled except for planning purposes. Room dimensions are approximate. All dimensions to be checked on site. All dimensions in mm's.	
PROJECT	Proposed Residential Development	DATE	14 12 11	Drawings are subject to local authority approval. Drawings are subject to engineers design specification approval.	
				CORINTHIAN ARCHITECTURAL DESIGN	
				8 Davys Court, Funtington, Chichester, West Sussex. PO18 9LG	
				01243 576 078 > contact@corinthianad.co.uk > www.corinthianad.co.uk	