


NW 265 11
SU 155 11 10 11
15 12 11

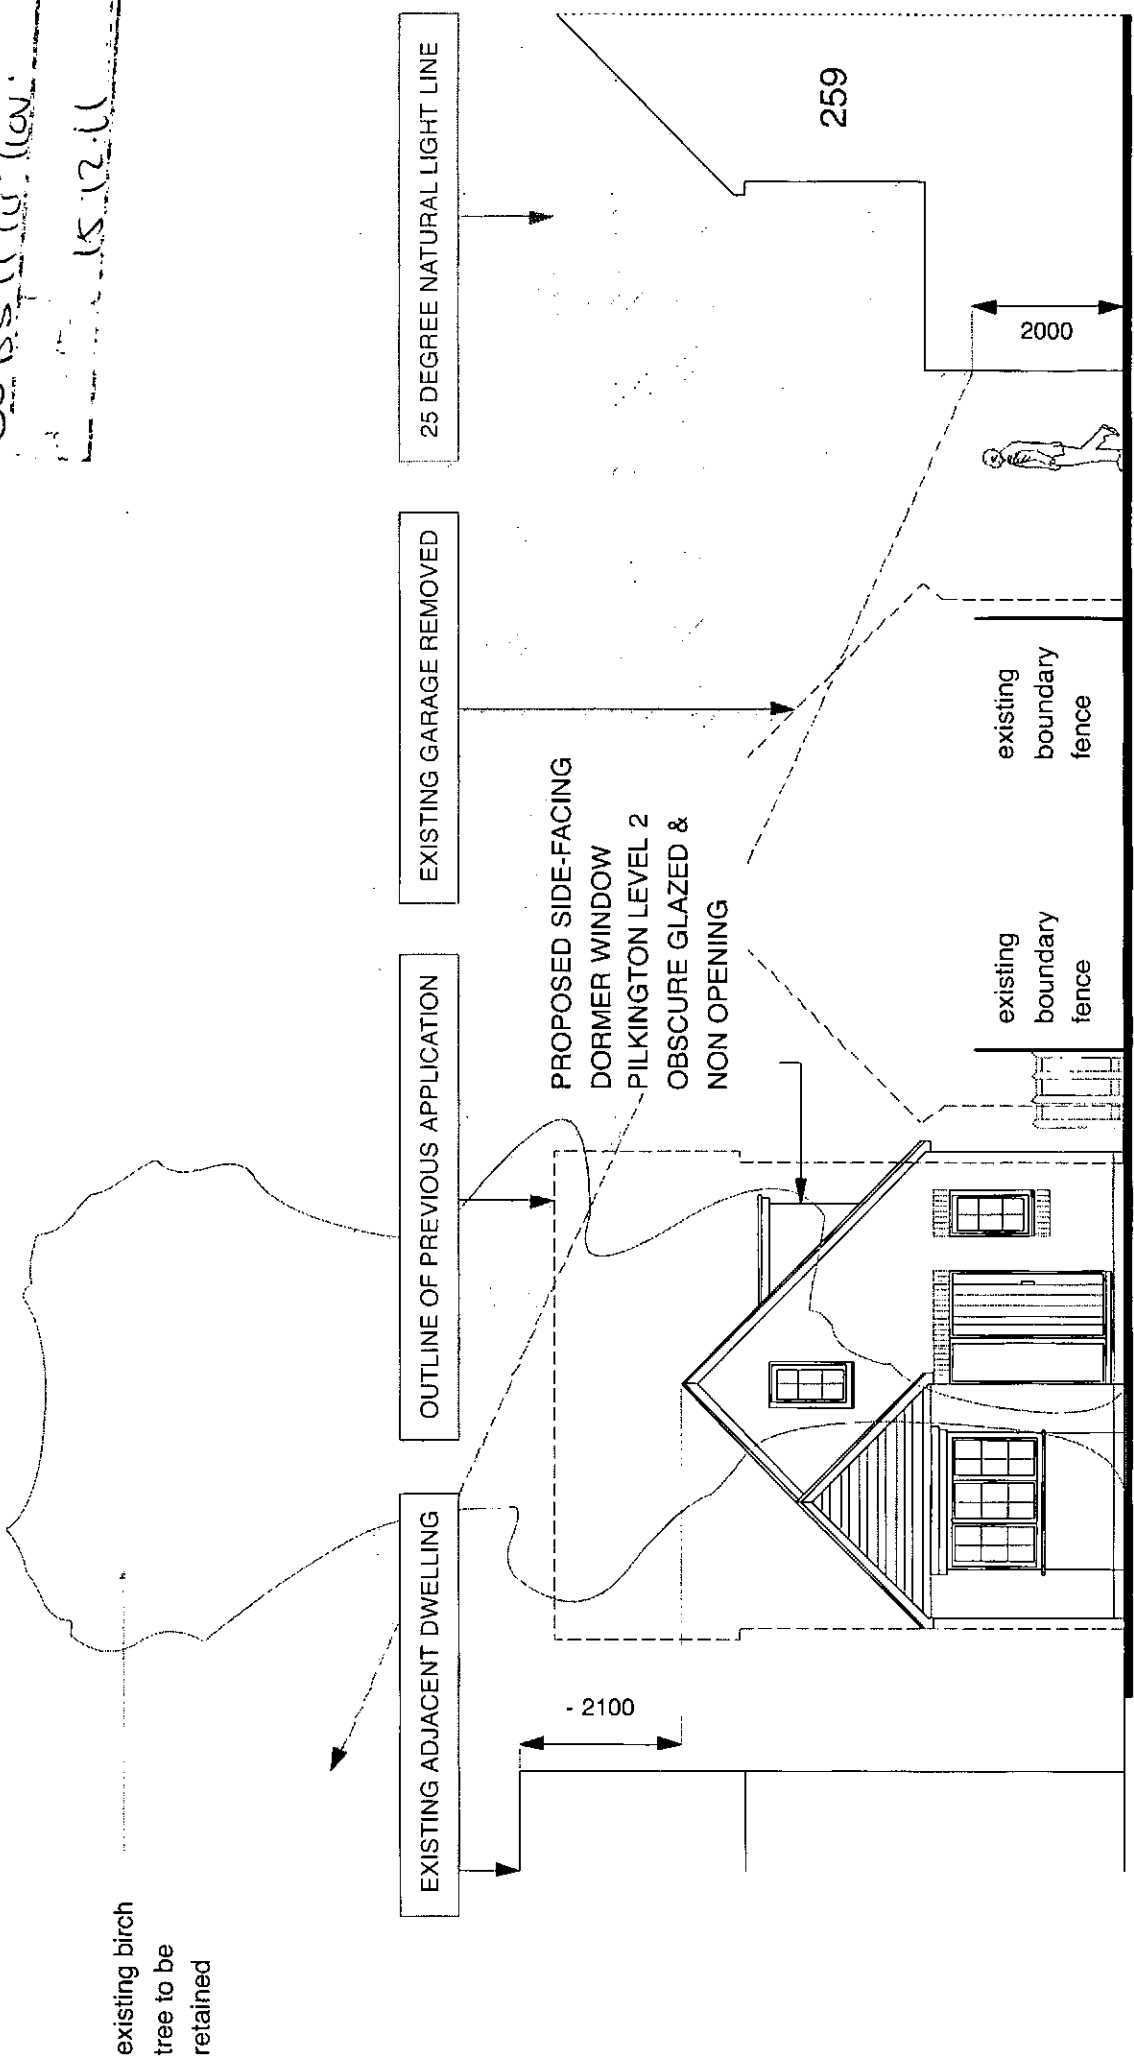

Proposed East (Front) Elevation at 1:100 scale

CLIENT	Herongate Homes Ltd	DRAWING	003 Sight Lines
SITE	Land & Garage to the rear of 259a Aldwick Road, Aldwick, W Sussex	REVISION	
PROJECT	Proposed Residential Development	DATE	14 12 11
		SCALE	1:100 @ A4

