


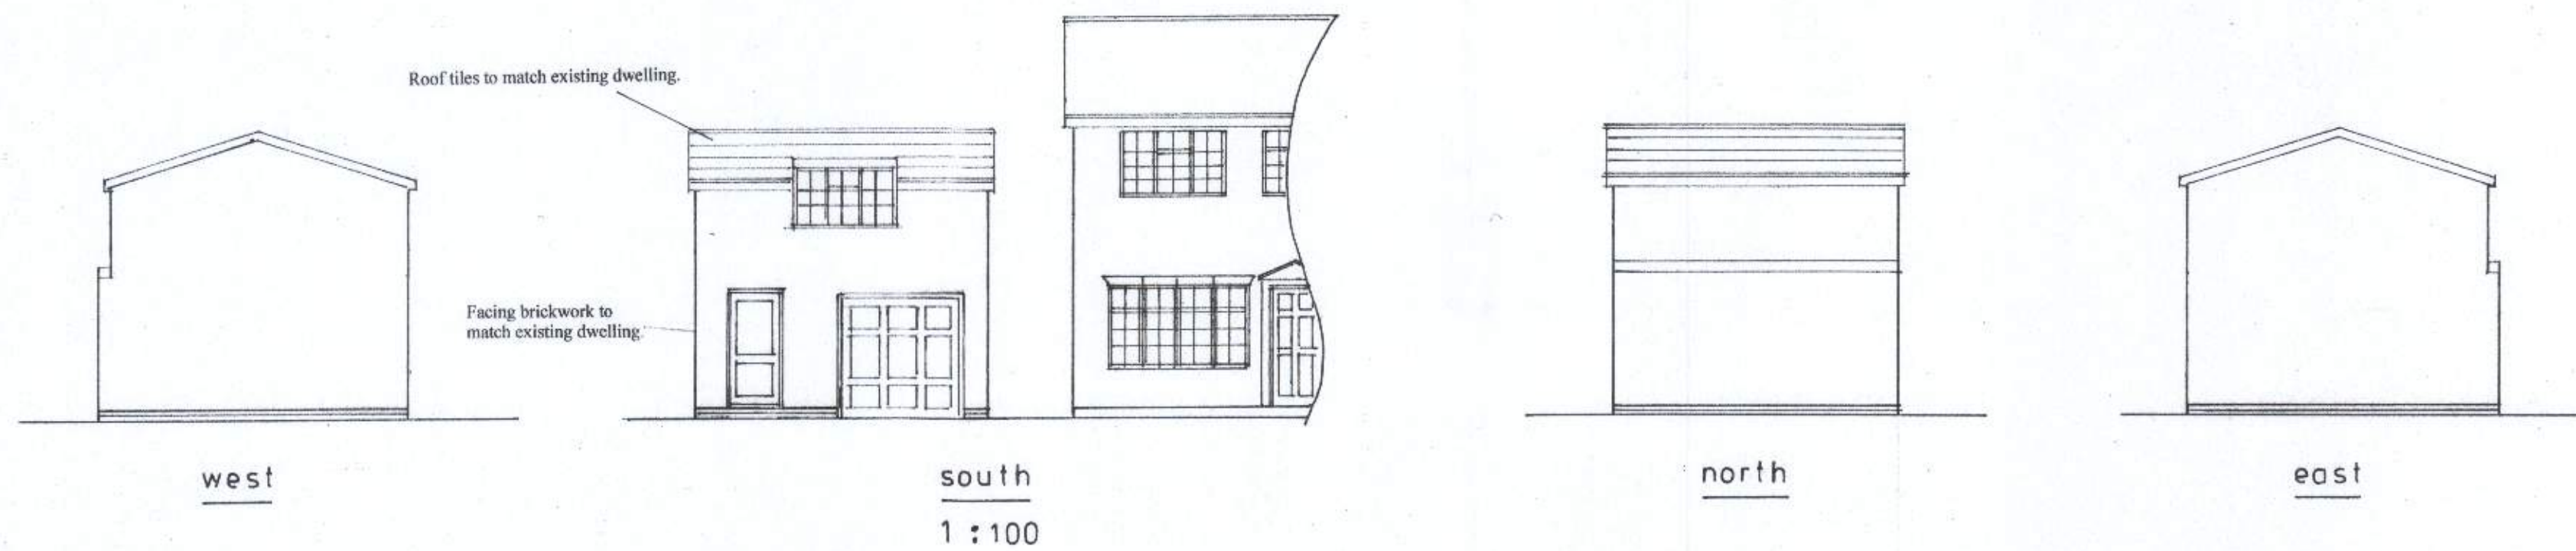

sheet 2 b of 3

Proposed

PROPOSED DETACHED TWO STOREY GARAGE & STORE AT 12, PINEHURST PARK, ALDWICK
FOR MR. J. SPIRES.

Bryan Butcher
Rainbow Cottage
Nyetimber Lane
Bognor Regis PO21 3JX
01243 266871
07973 233442
bryan.butcher@btinternet.com
www.bryanbutcher.com