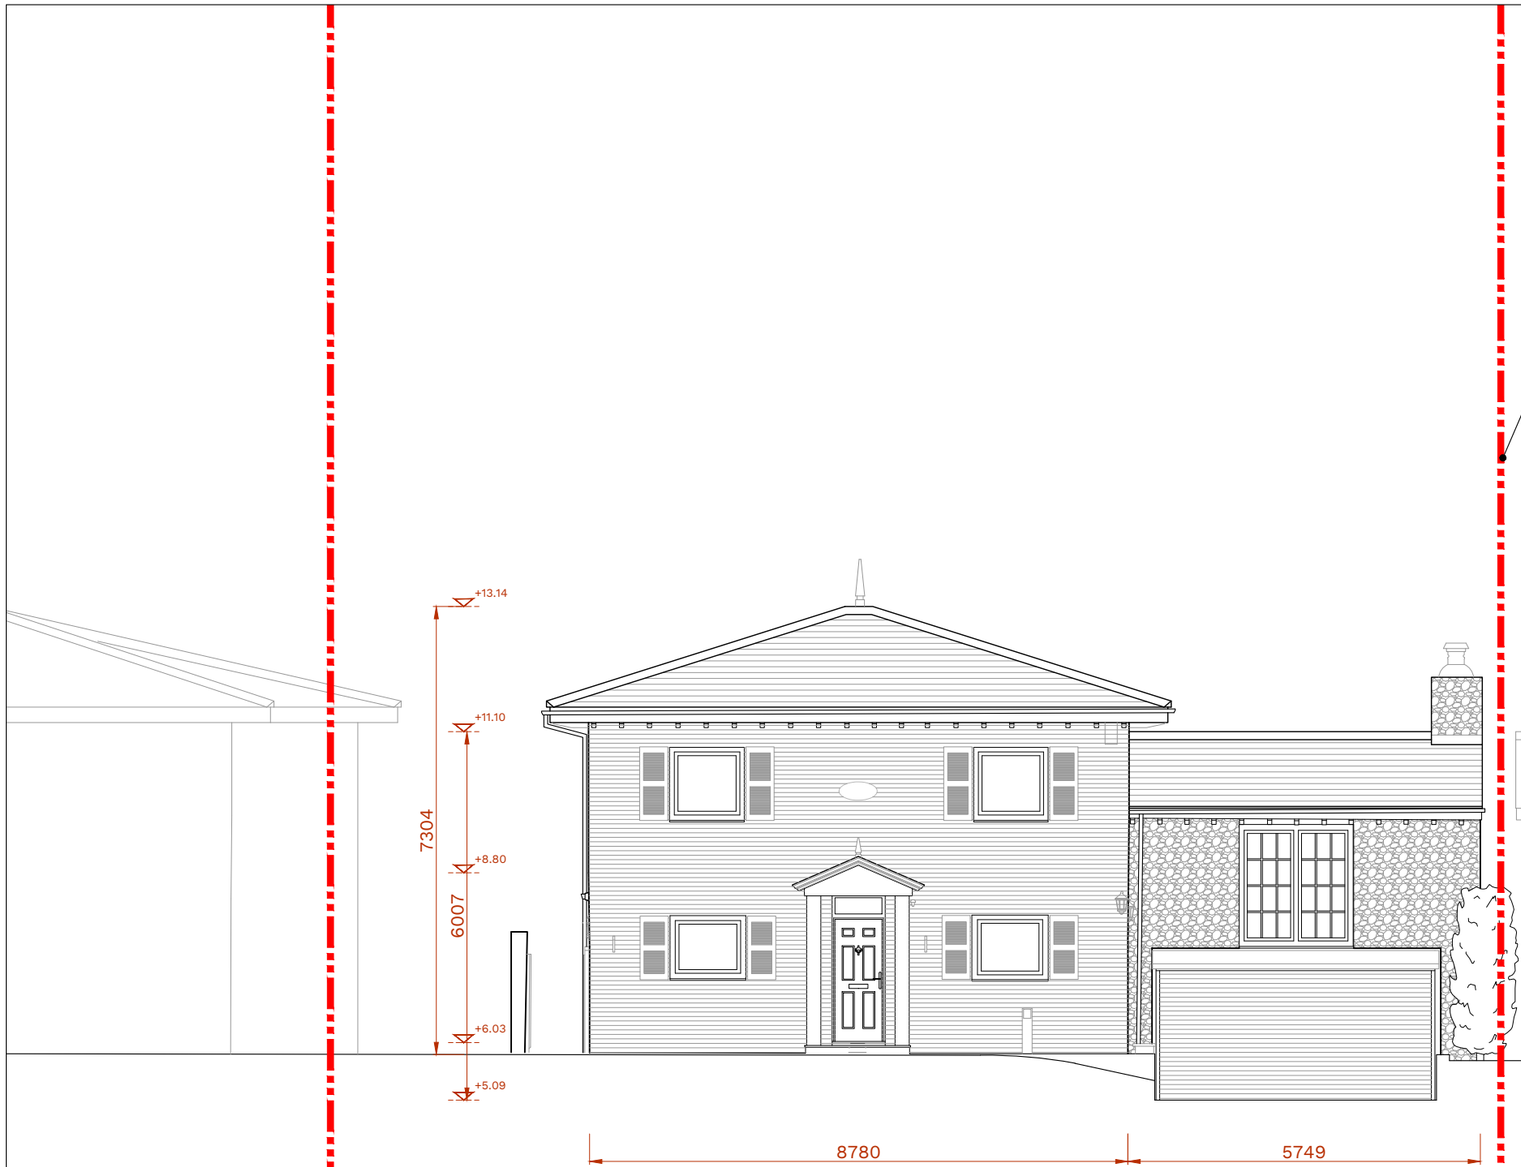


0 1 2 3 4 5m

Notes:

Print drawing at 100% when printing to A3 paper - do not print to fit.
Do not scale from this drawing.
All discrepancies must be reported to the Architect immediately.
All subcontractors must check dimensions on site before the production of shop drawings for the approval of the Architect.
All dimensions in millimetres.

Rev	Date	Description

Project Details

11 Waters Edge
Aldwick, Bognor Regis,
West Sussex, PO21 4AW

Drawing Details

Existing North Elevation

Planning Issue

Drawing No.	Date
C0230-P201	September 2022
Scale ISSUED 1:100 @ A3	Revision -

50.8 ARCHITECTURE + INTERIORS
info@fiftypointeight.co.uk 07775786502

ARUN DISTRICT COUNCIL AW/269/22/HH