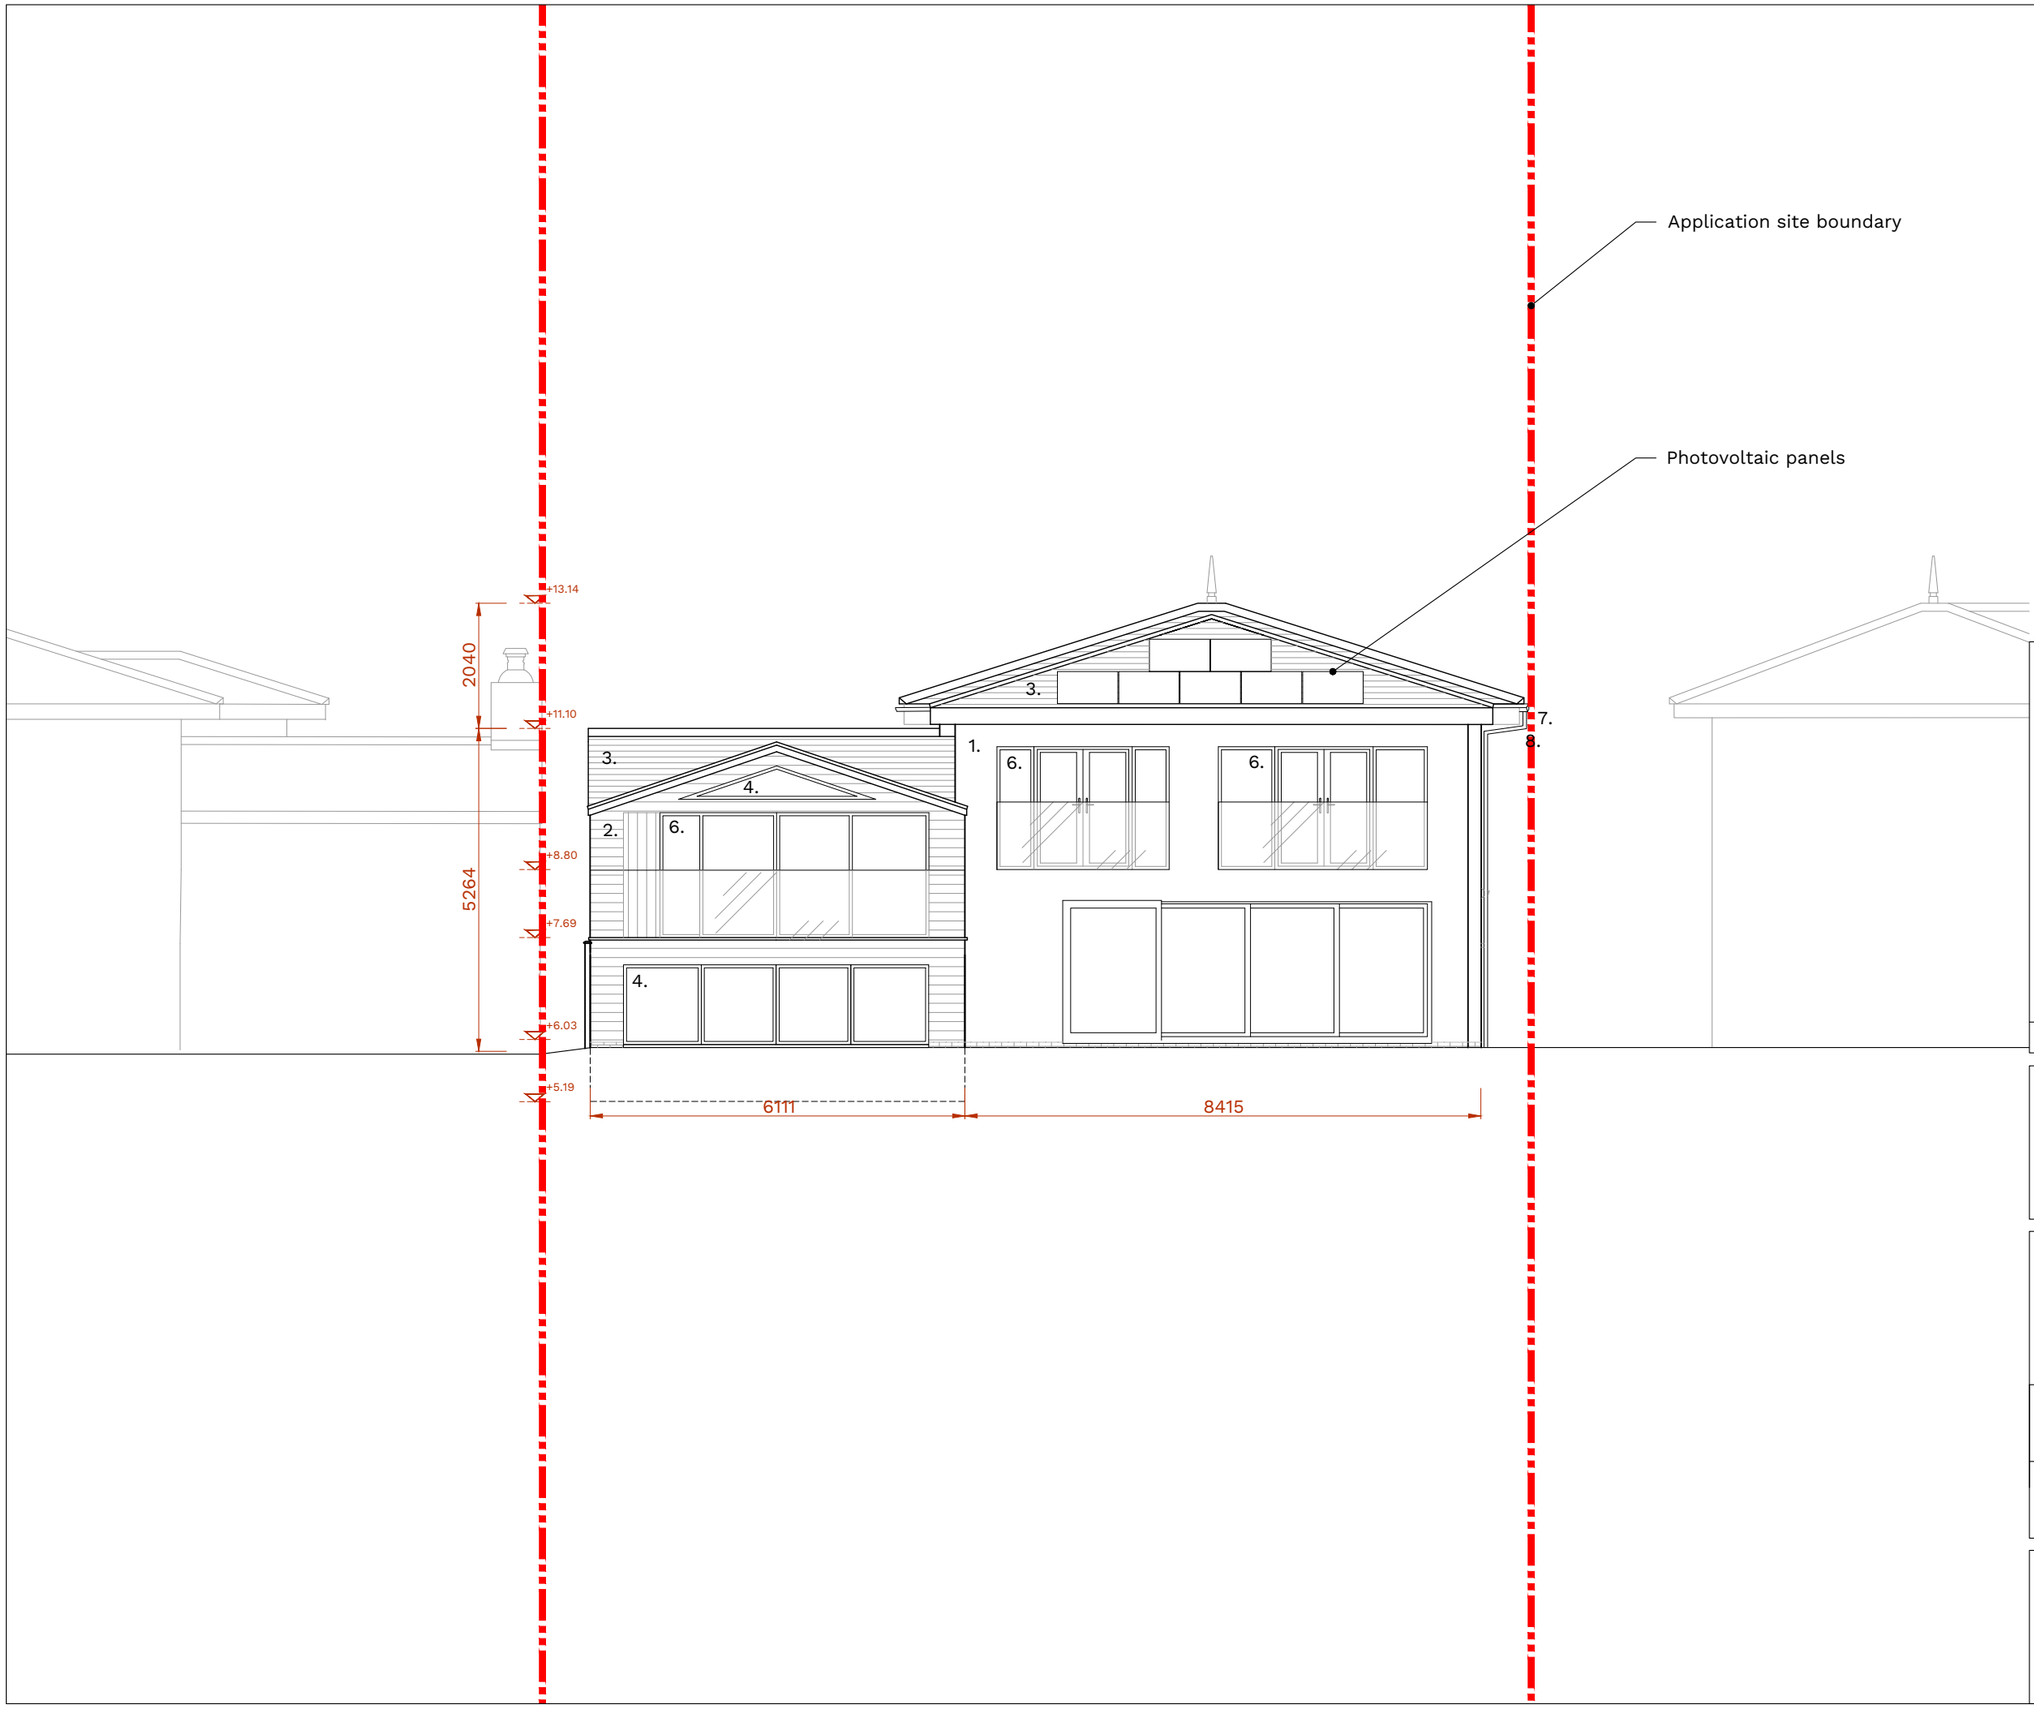


Material Specification
1. White render.
2. Timber cladding
3. Plain clay tiles to match existing
4. Dark grey powder coated aluminium framed double glazed windows
5. Dark grey powder coated aluminium & glass door
6. Dark grey powder coated aluminium framed double glazed doors
7. Grey aluminium rainwater goods
8. Grey uPVC soffits and fascias
9. Aluminium garage door
10. Glass balustrade

0 1 2 3 4 5m

Notes:

Print drawing at 100% when printing to A3 paper - do not print to fit.
Do not scale from this drawing.
All discrepancies must be reported to the Architect immediately.
All subcontractors must check dimensions on site before the production of shop drawings for the approval of the Architect.
All dimensions in millimetres.

Rev	Date	Description

Project Details

11 Waters Edge
Aldwick, Bognor Regis,
West Sussex, PO21 4AW

Drawing Details

Proposed South Elevation

Planning Issue

Drawing No.	Date
C0230-P223	September 2022
Scale ISSUED 1:100 @ A3	Revision -

50.8 ARCHITECTURE + INTERIORS
info@fiftypointeight.co.uk 07775786502