



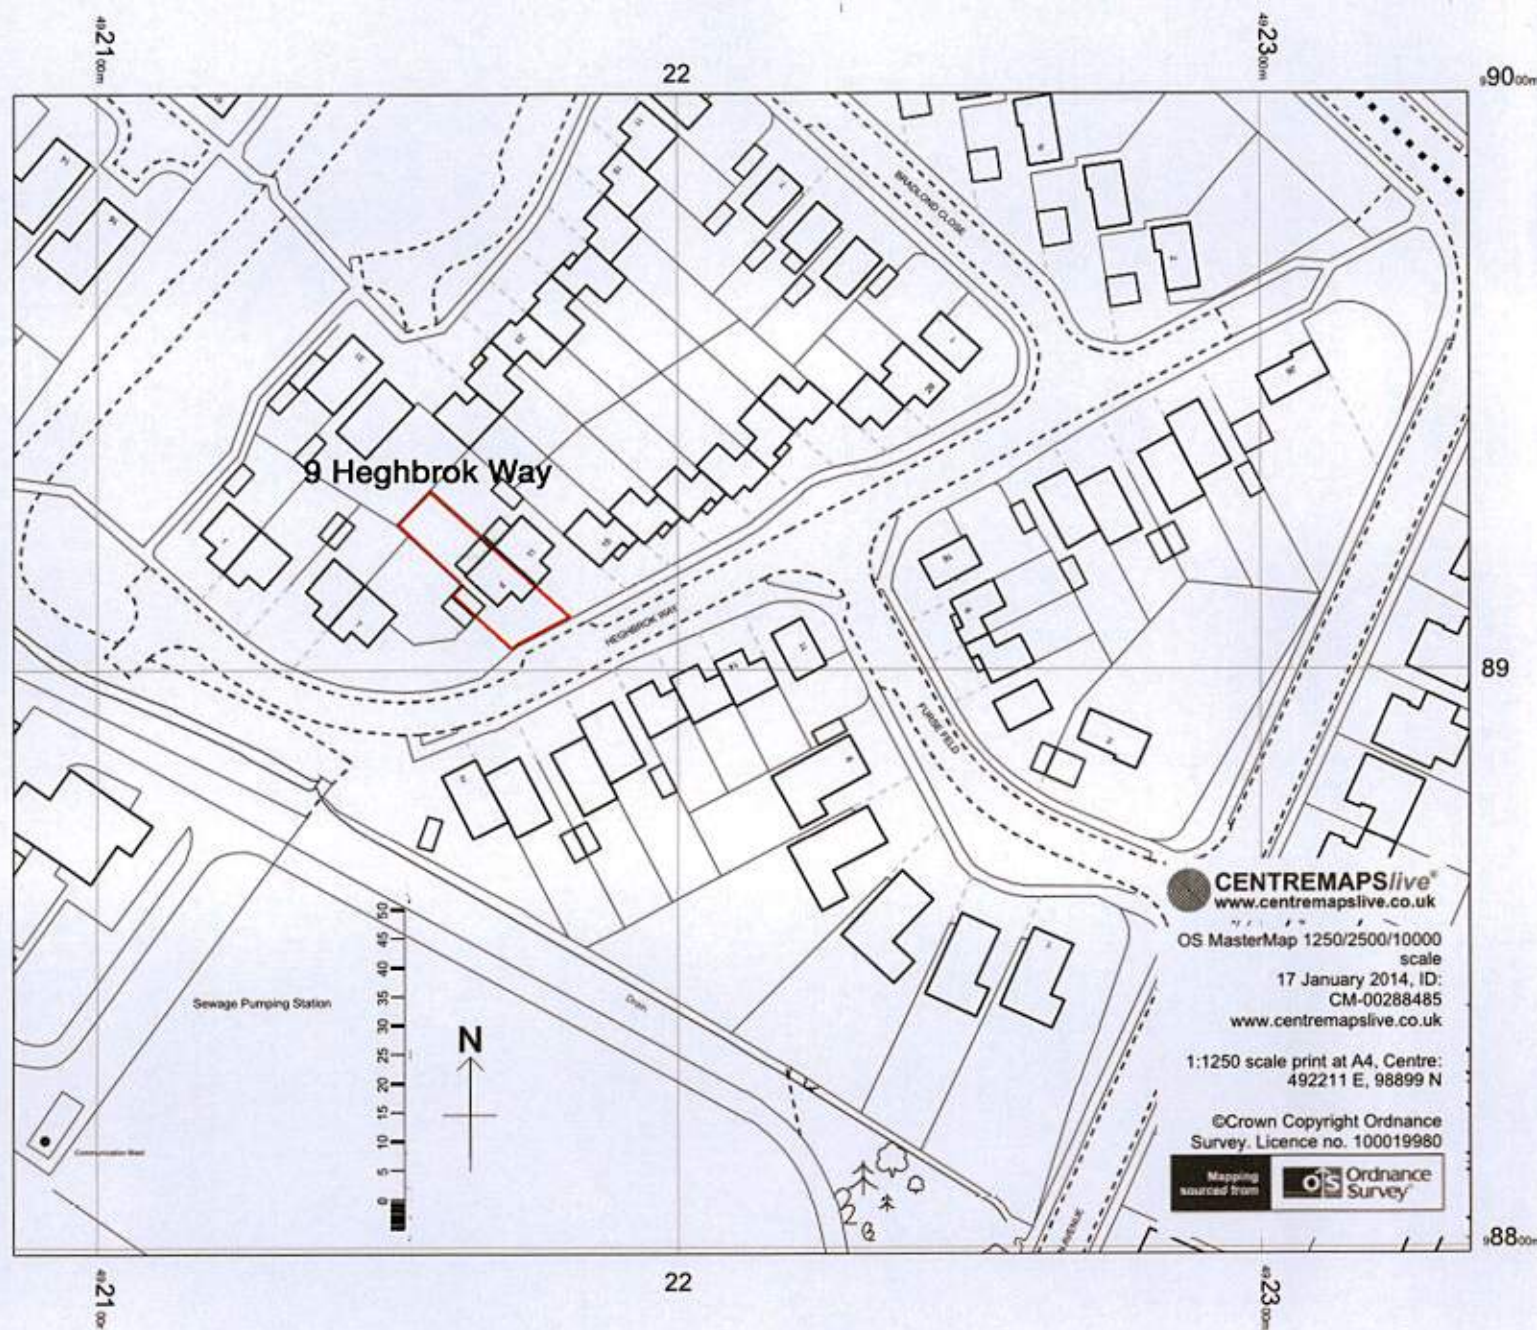

LOCATION PLAN 1 - 1,250 (A3)

9, HEGHBROK WAY, ALDWICK **PROPOSED ALTERATIONS FOR MR AND MRS BARRY UREN** **LAYOUT AS PROPOSED**

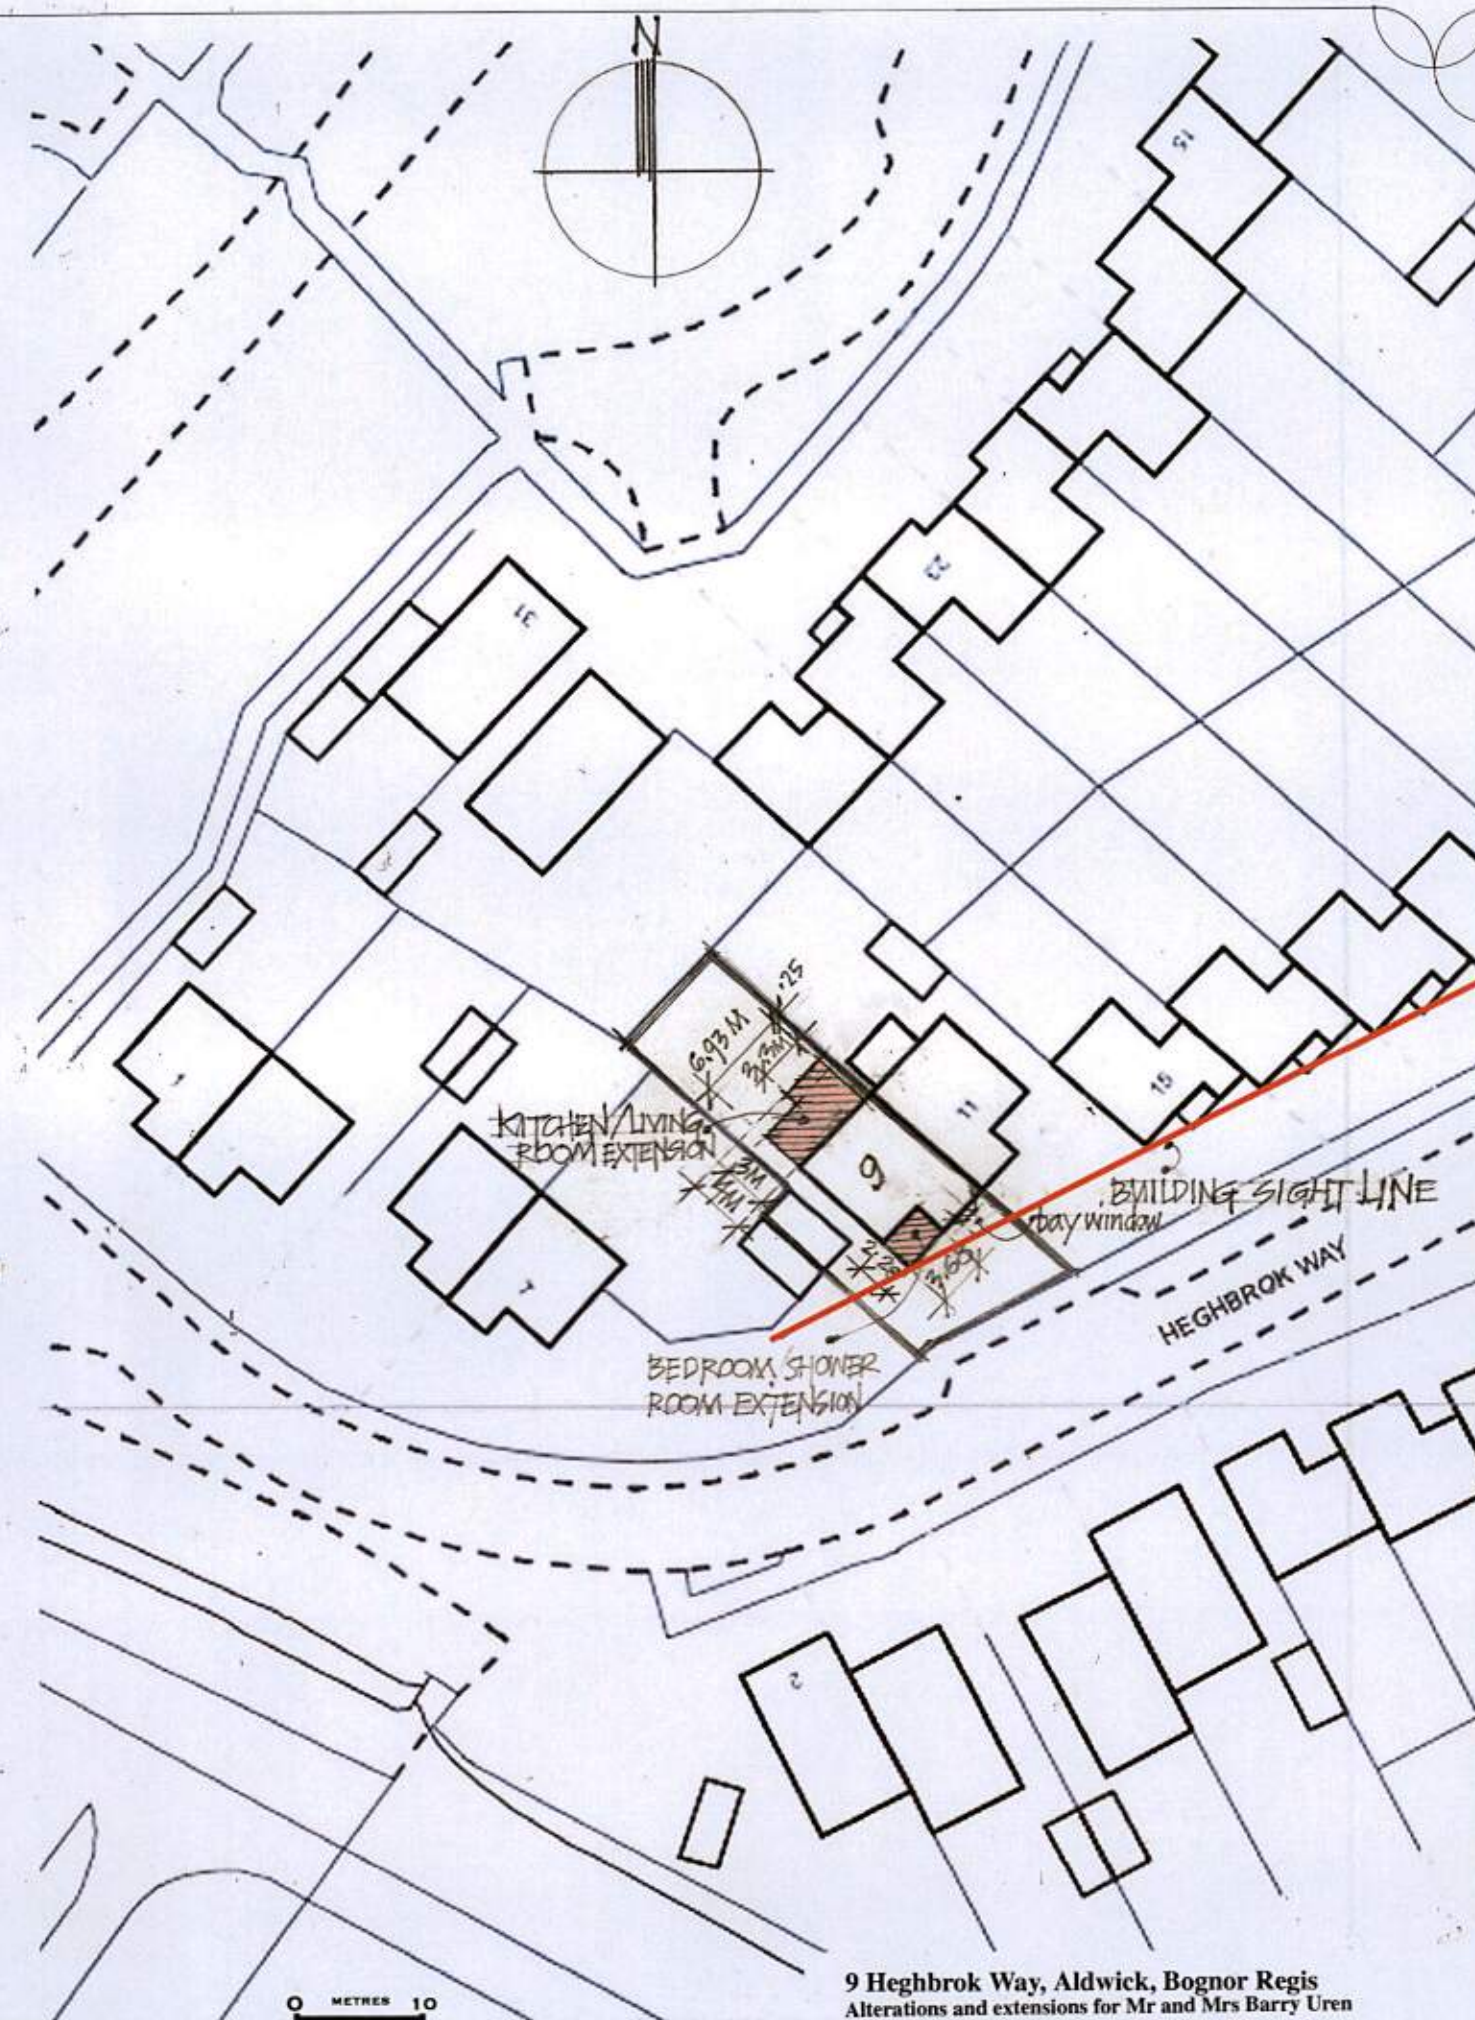

BLOCK PLAN 1 - 500

9 Heghbrok Way, Aldwick, Bognor Regis
Alterations and extensions for Mr and Mrs Barry Uren
Location and Block plans 1:1,250/1:500 (A3)
Drawing FME-A/14/01

Frances and Michael Edwards, Architects
Roysted, Hambledon Road, Godalming GU8 4AY
Telephone +44 1483 423455