
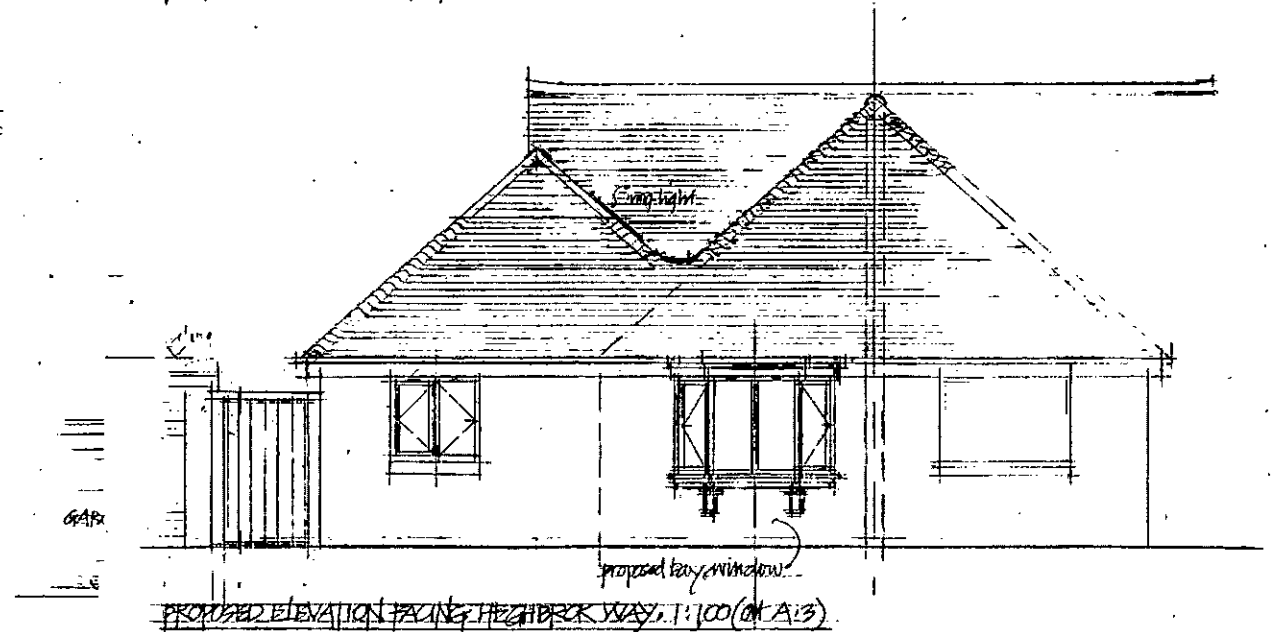
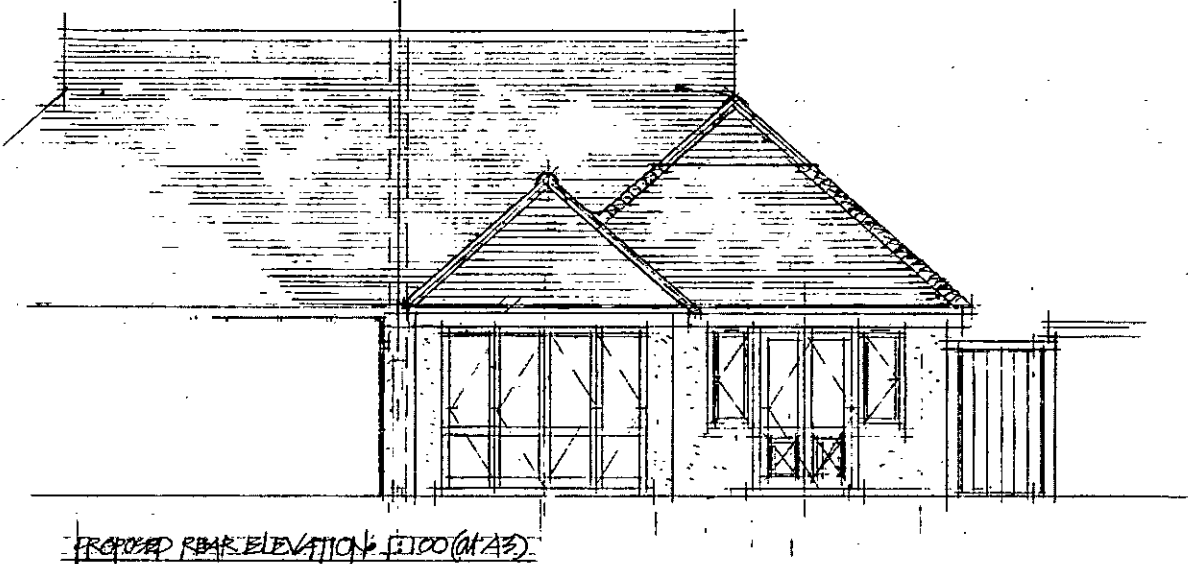
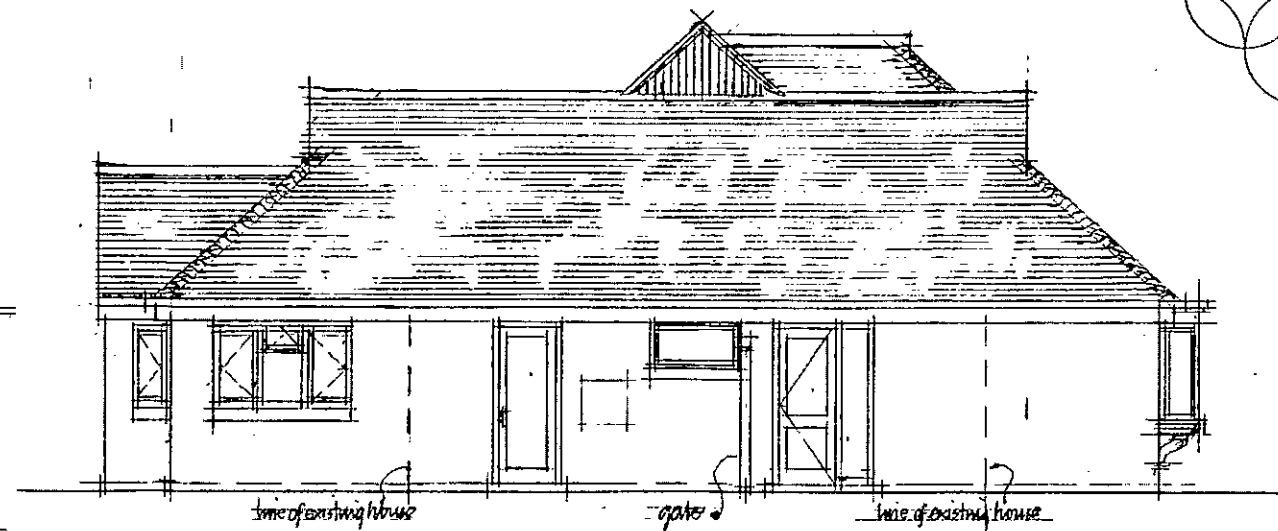
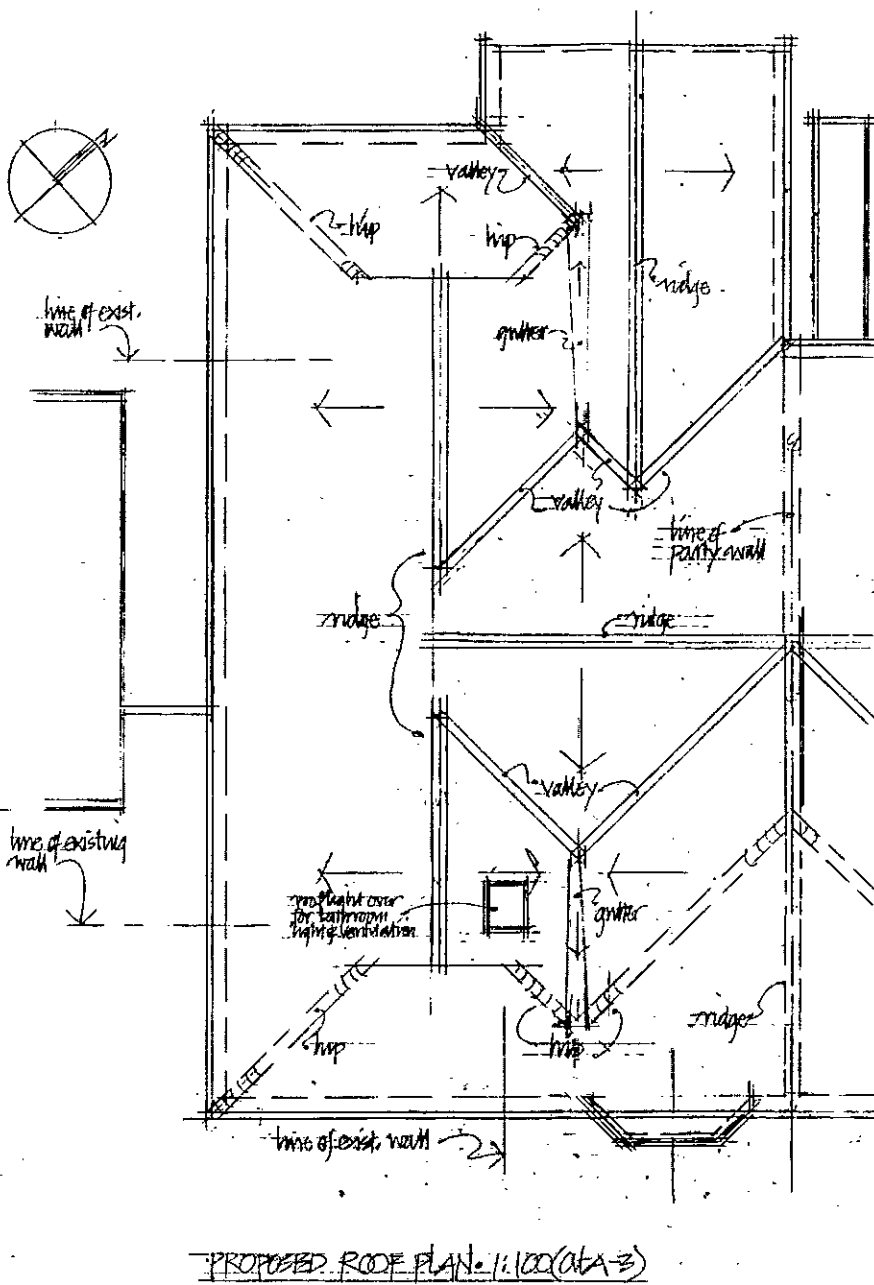


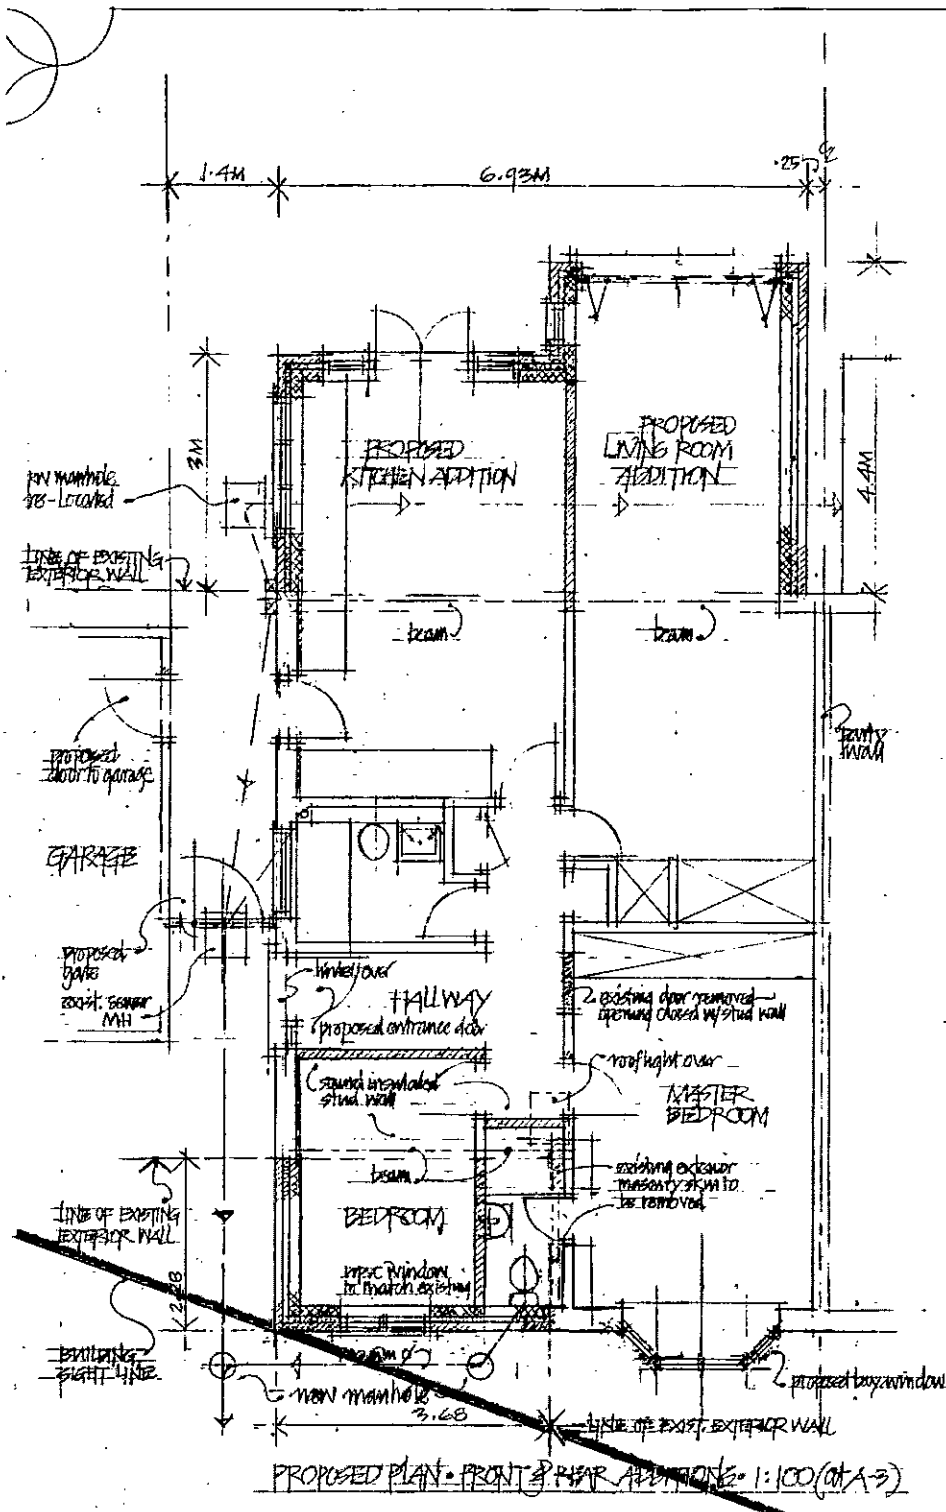

9, Highbrook Way, Aldwick
PROPOSED ALTERATIONS FOR MR AND MRS BARRY UREN
LAYOUT AS PROPOSED

9 Highbrook Way, Aldwick, Bognor Regis
 Alterations and extensions for Mr and Mrs Barry Uren
 Plans and elevations as proposed 1-100 (A3)
Drawing FME-A/14/03

Frances and Michael Edwards, Architects
 Roysted, Hambledon Road, Godalming GU8 4AY
 Telephone +44 1483 423455