


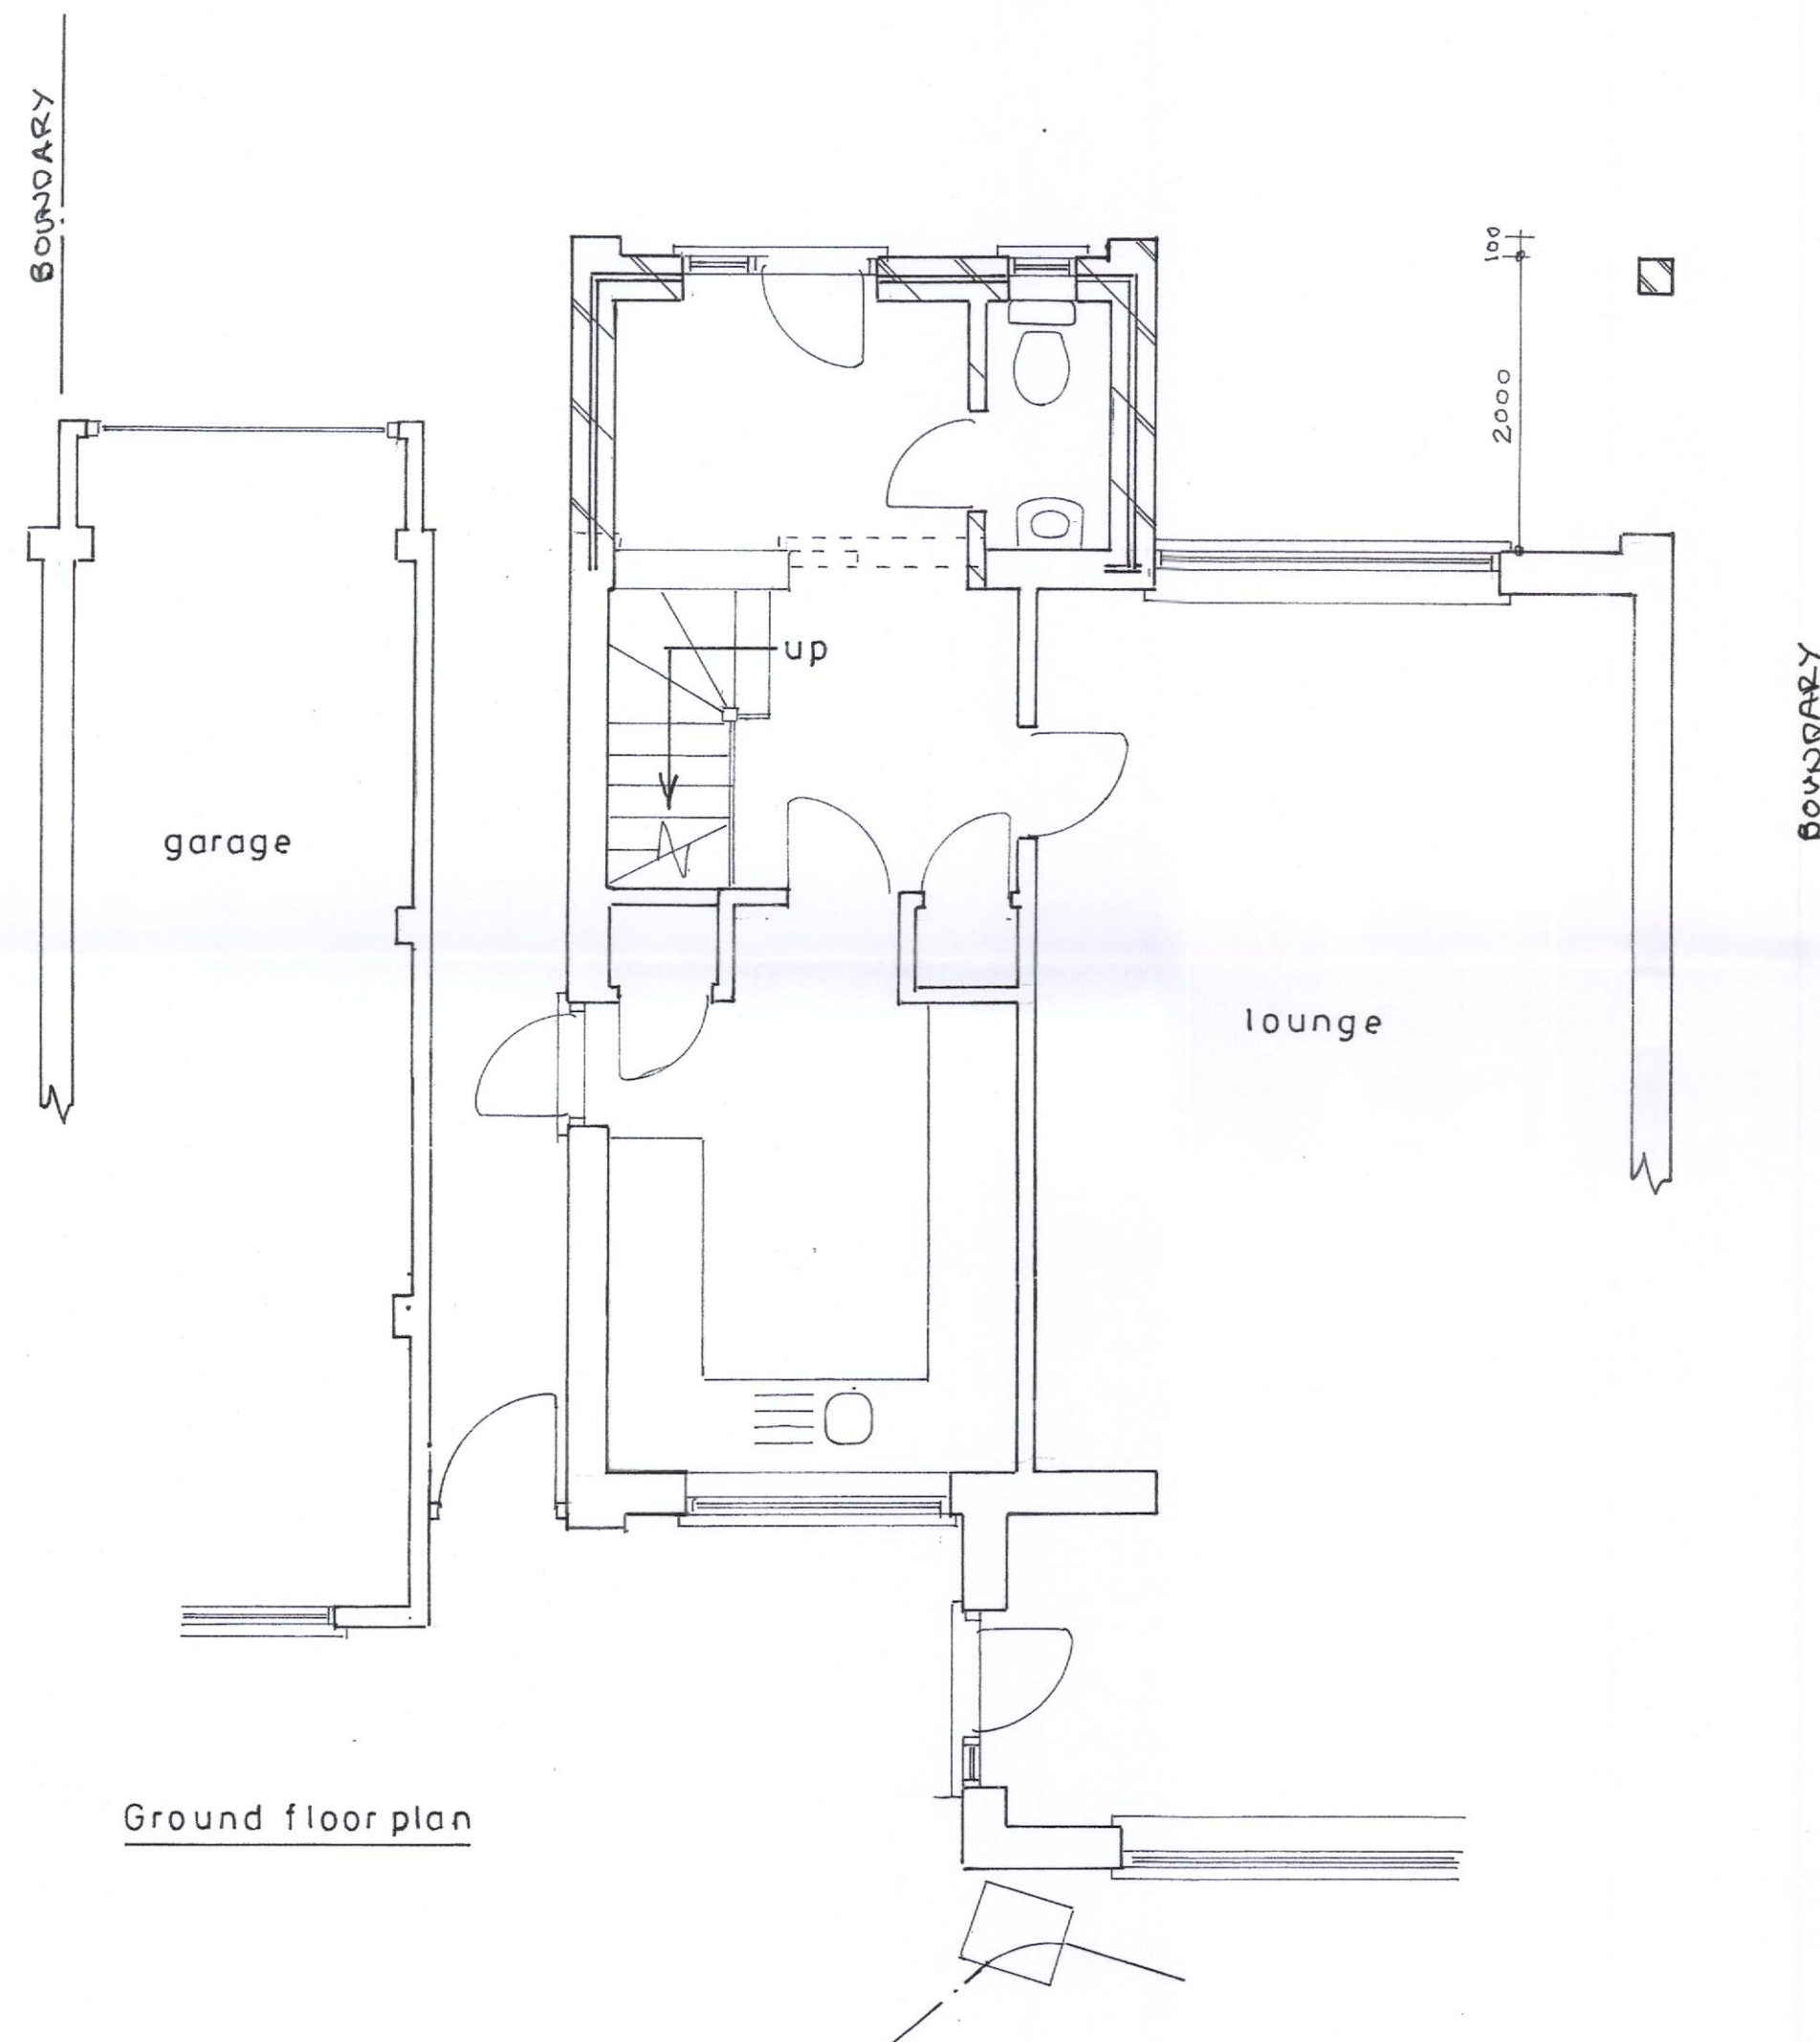


Ground floor plan

Proposed

PROPOSED TWO STOREY EXTENSION AT 61, QUEENS FIELDS WEST, WEST MEADS
FOR MR. & MRS. M. HARDING.



location plan
 1 : 1250

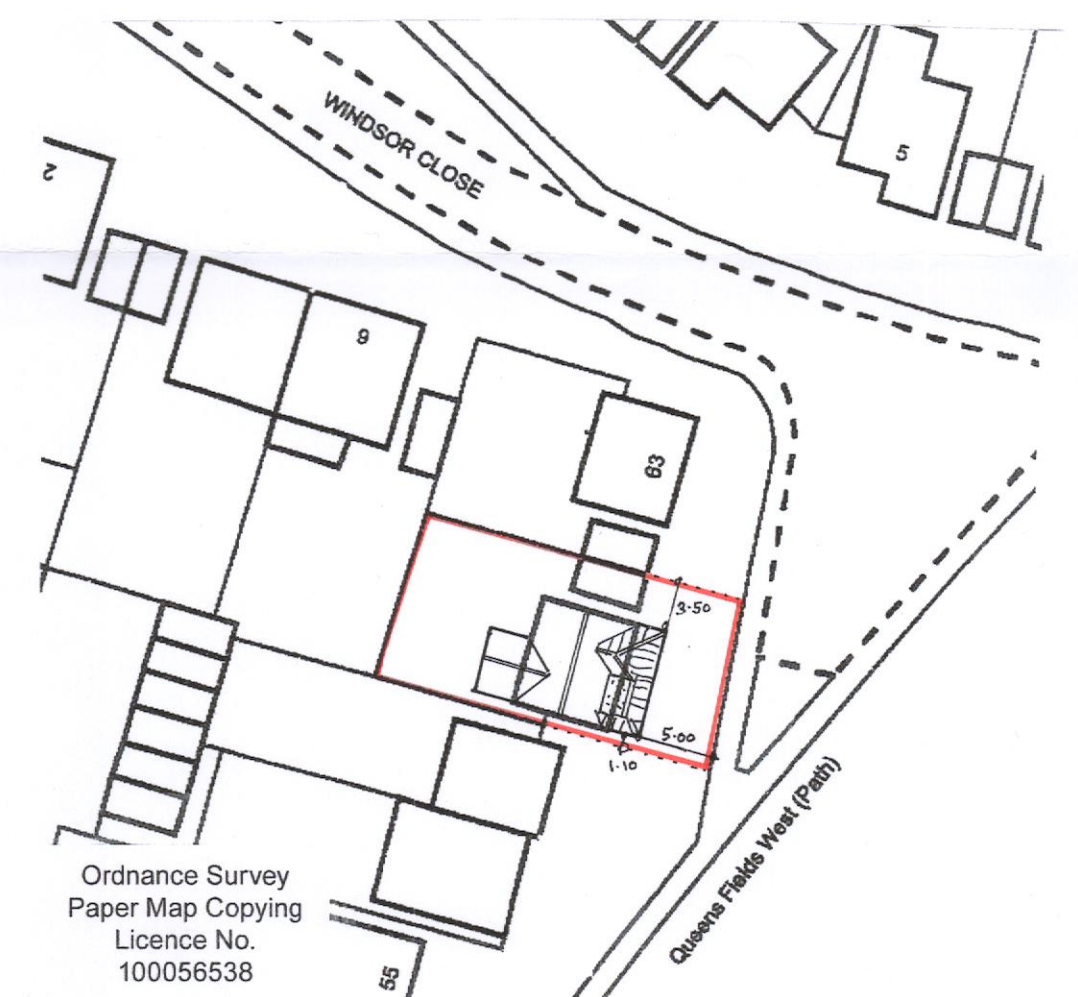

sheet 1 of 3

Bryan Butcher
 Rainbow Cottage
 Nyetimber Lane
 Bognor Regis PO21 3JX
 01243 266871
 07973 233442
 bryan.butcher@btinternet.com
 www.bryanbutcher.com