


BOUNDARY




south

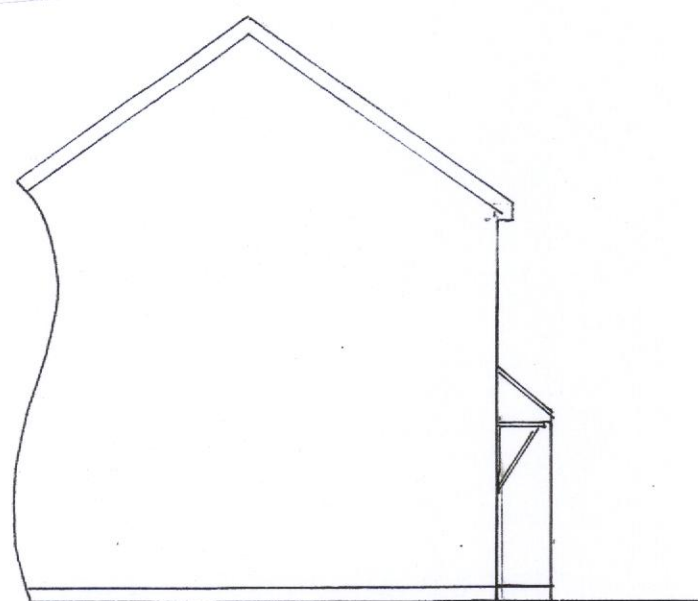


east
1 : 100





north

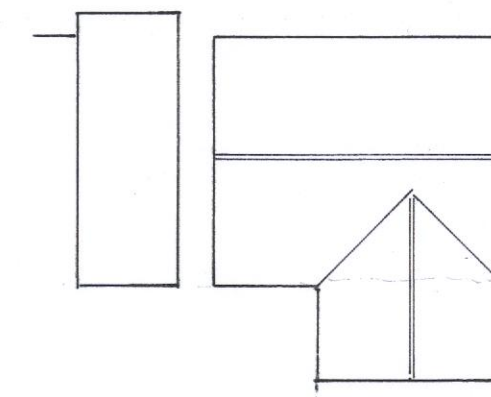


roof plan
1 : 200

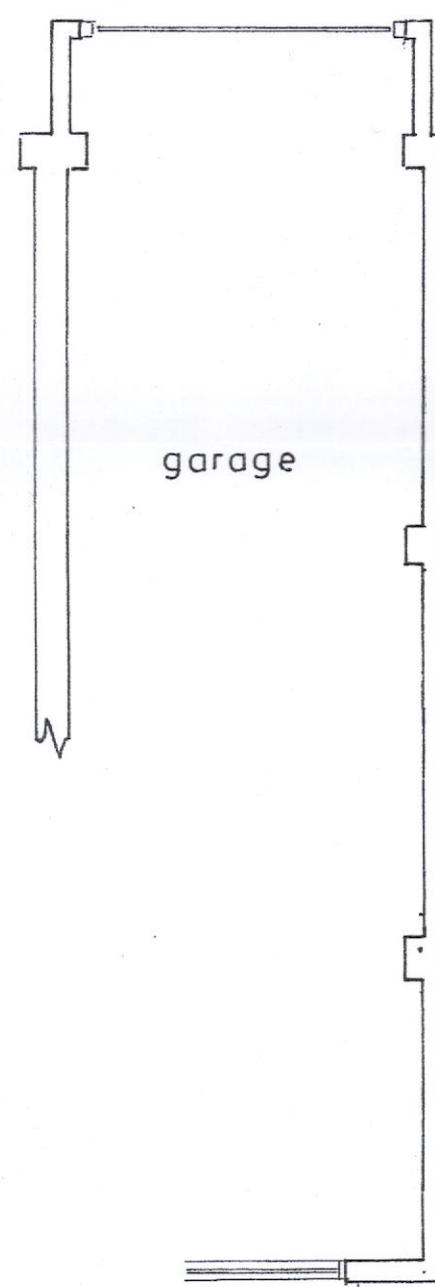

Ground floor plan
1 : 50

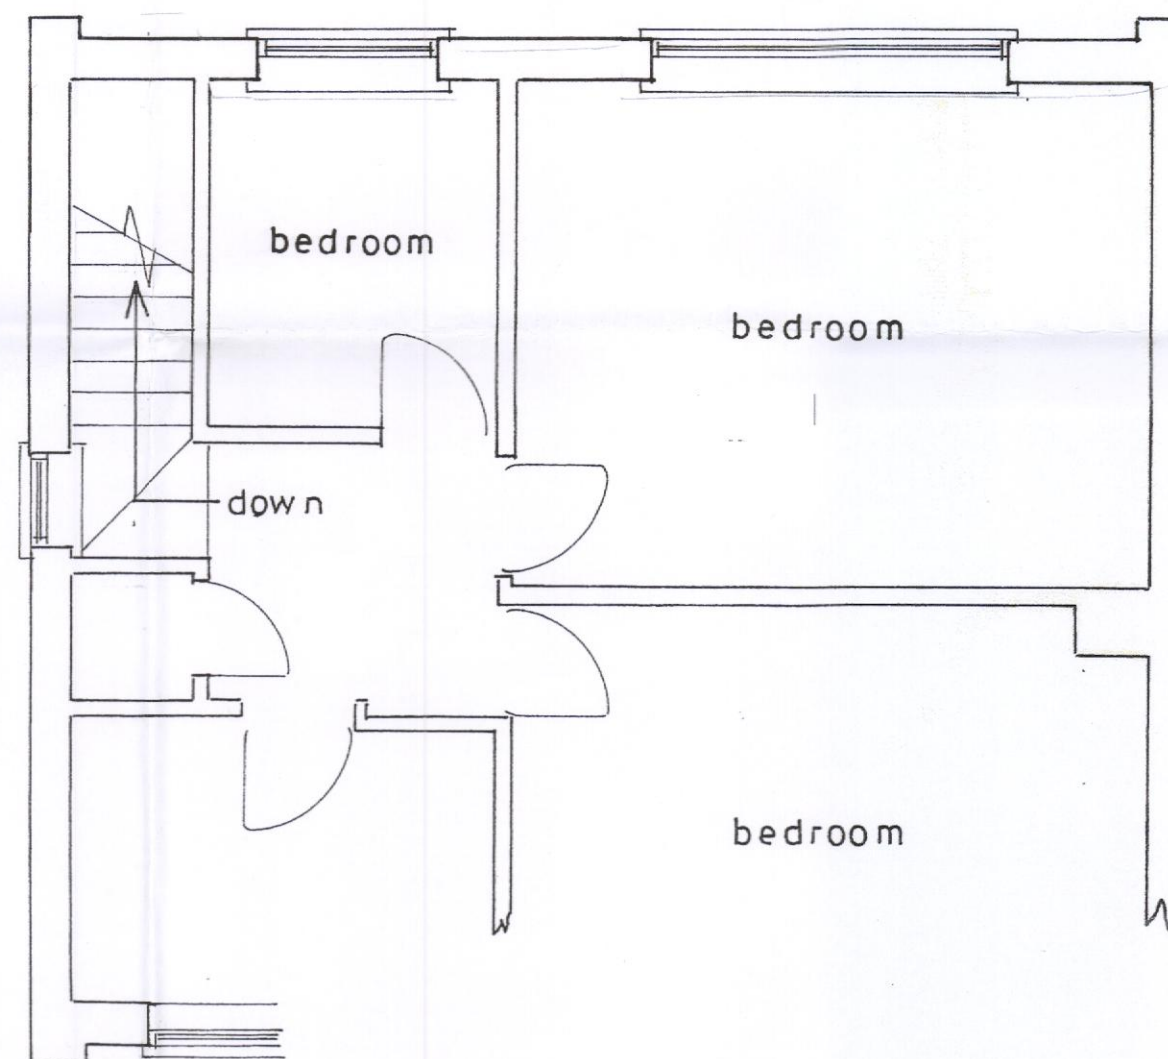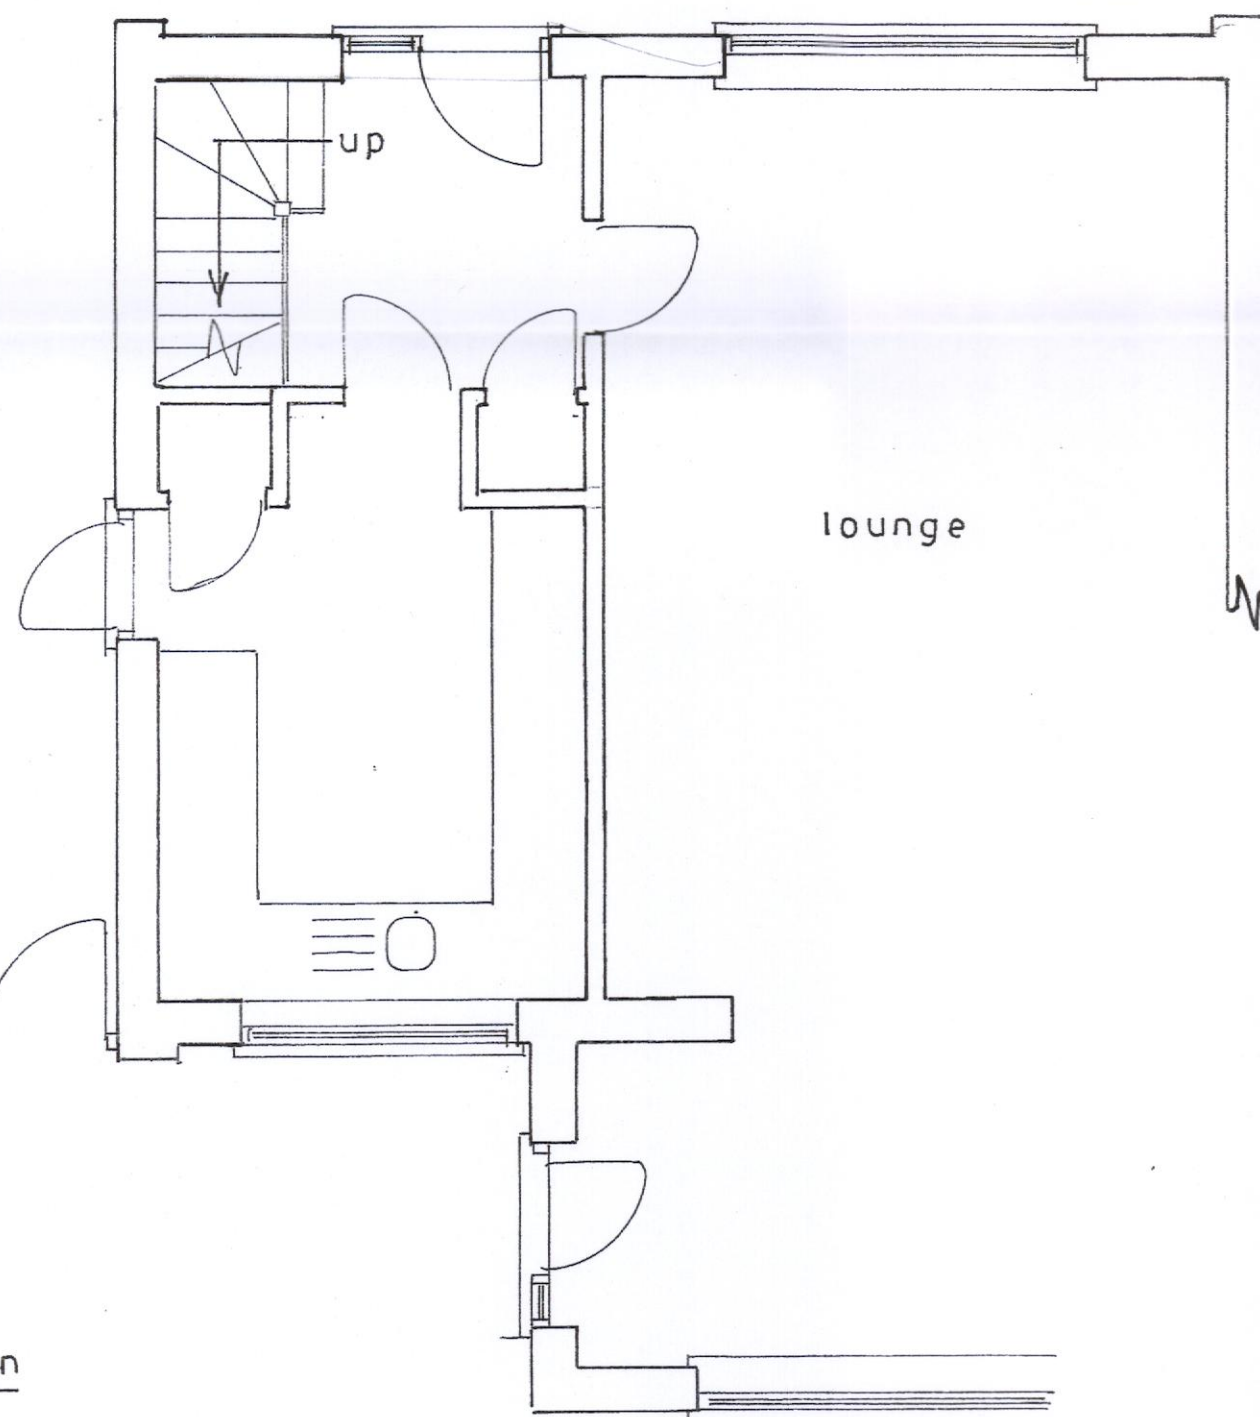

1st floor plan

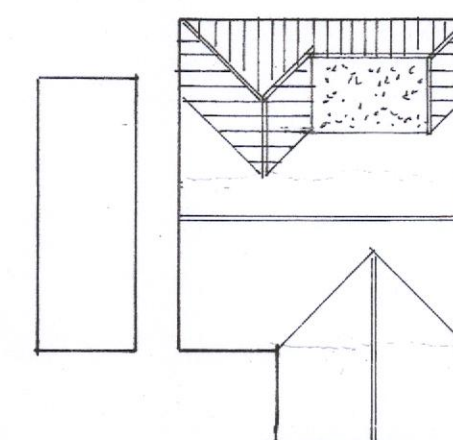

proposed roof plan

Existing

PROPOSED TWO STOREY EXTENSION AT 61, QUEENS FIELDS WEST, WEST MEADS
FOR MR. & MRS. M. HARDING.

sheet 3 of 3

Bryan Butcher
Rainbow Cottage
Nyetimber Lane
Bognor Regis PO21 3JX
01243 266871
07973 233442
bryan.butcher@btinternet.com
www.bryanbutcher.com