


PROPOSED TWO STOREY EXTENSION AT 61,QUEENS FIELDS WEST, WEST MEADS
FOR MR. & MRS. M.HARDING.

Bryan Butcher
Rainbow Cottage
Nyetimber Lane
Bognor Regis PO21 3JX
01243 266871
07973 233442
bryan.butcher@btinternet.com
www.bryanbutcher.com

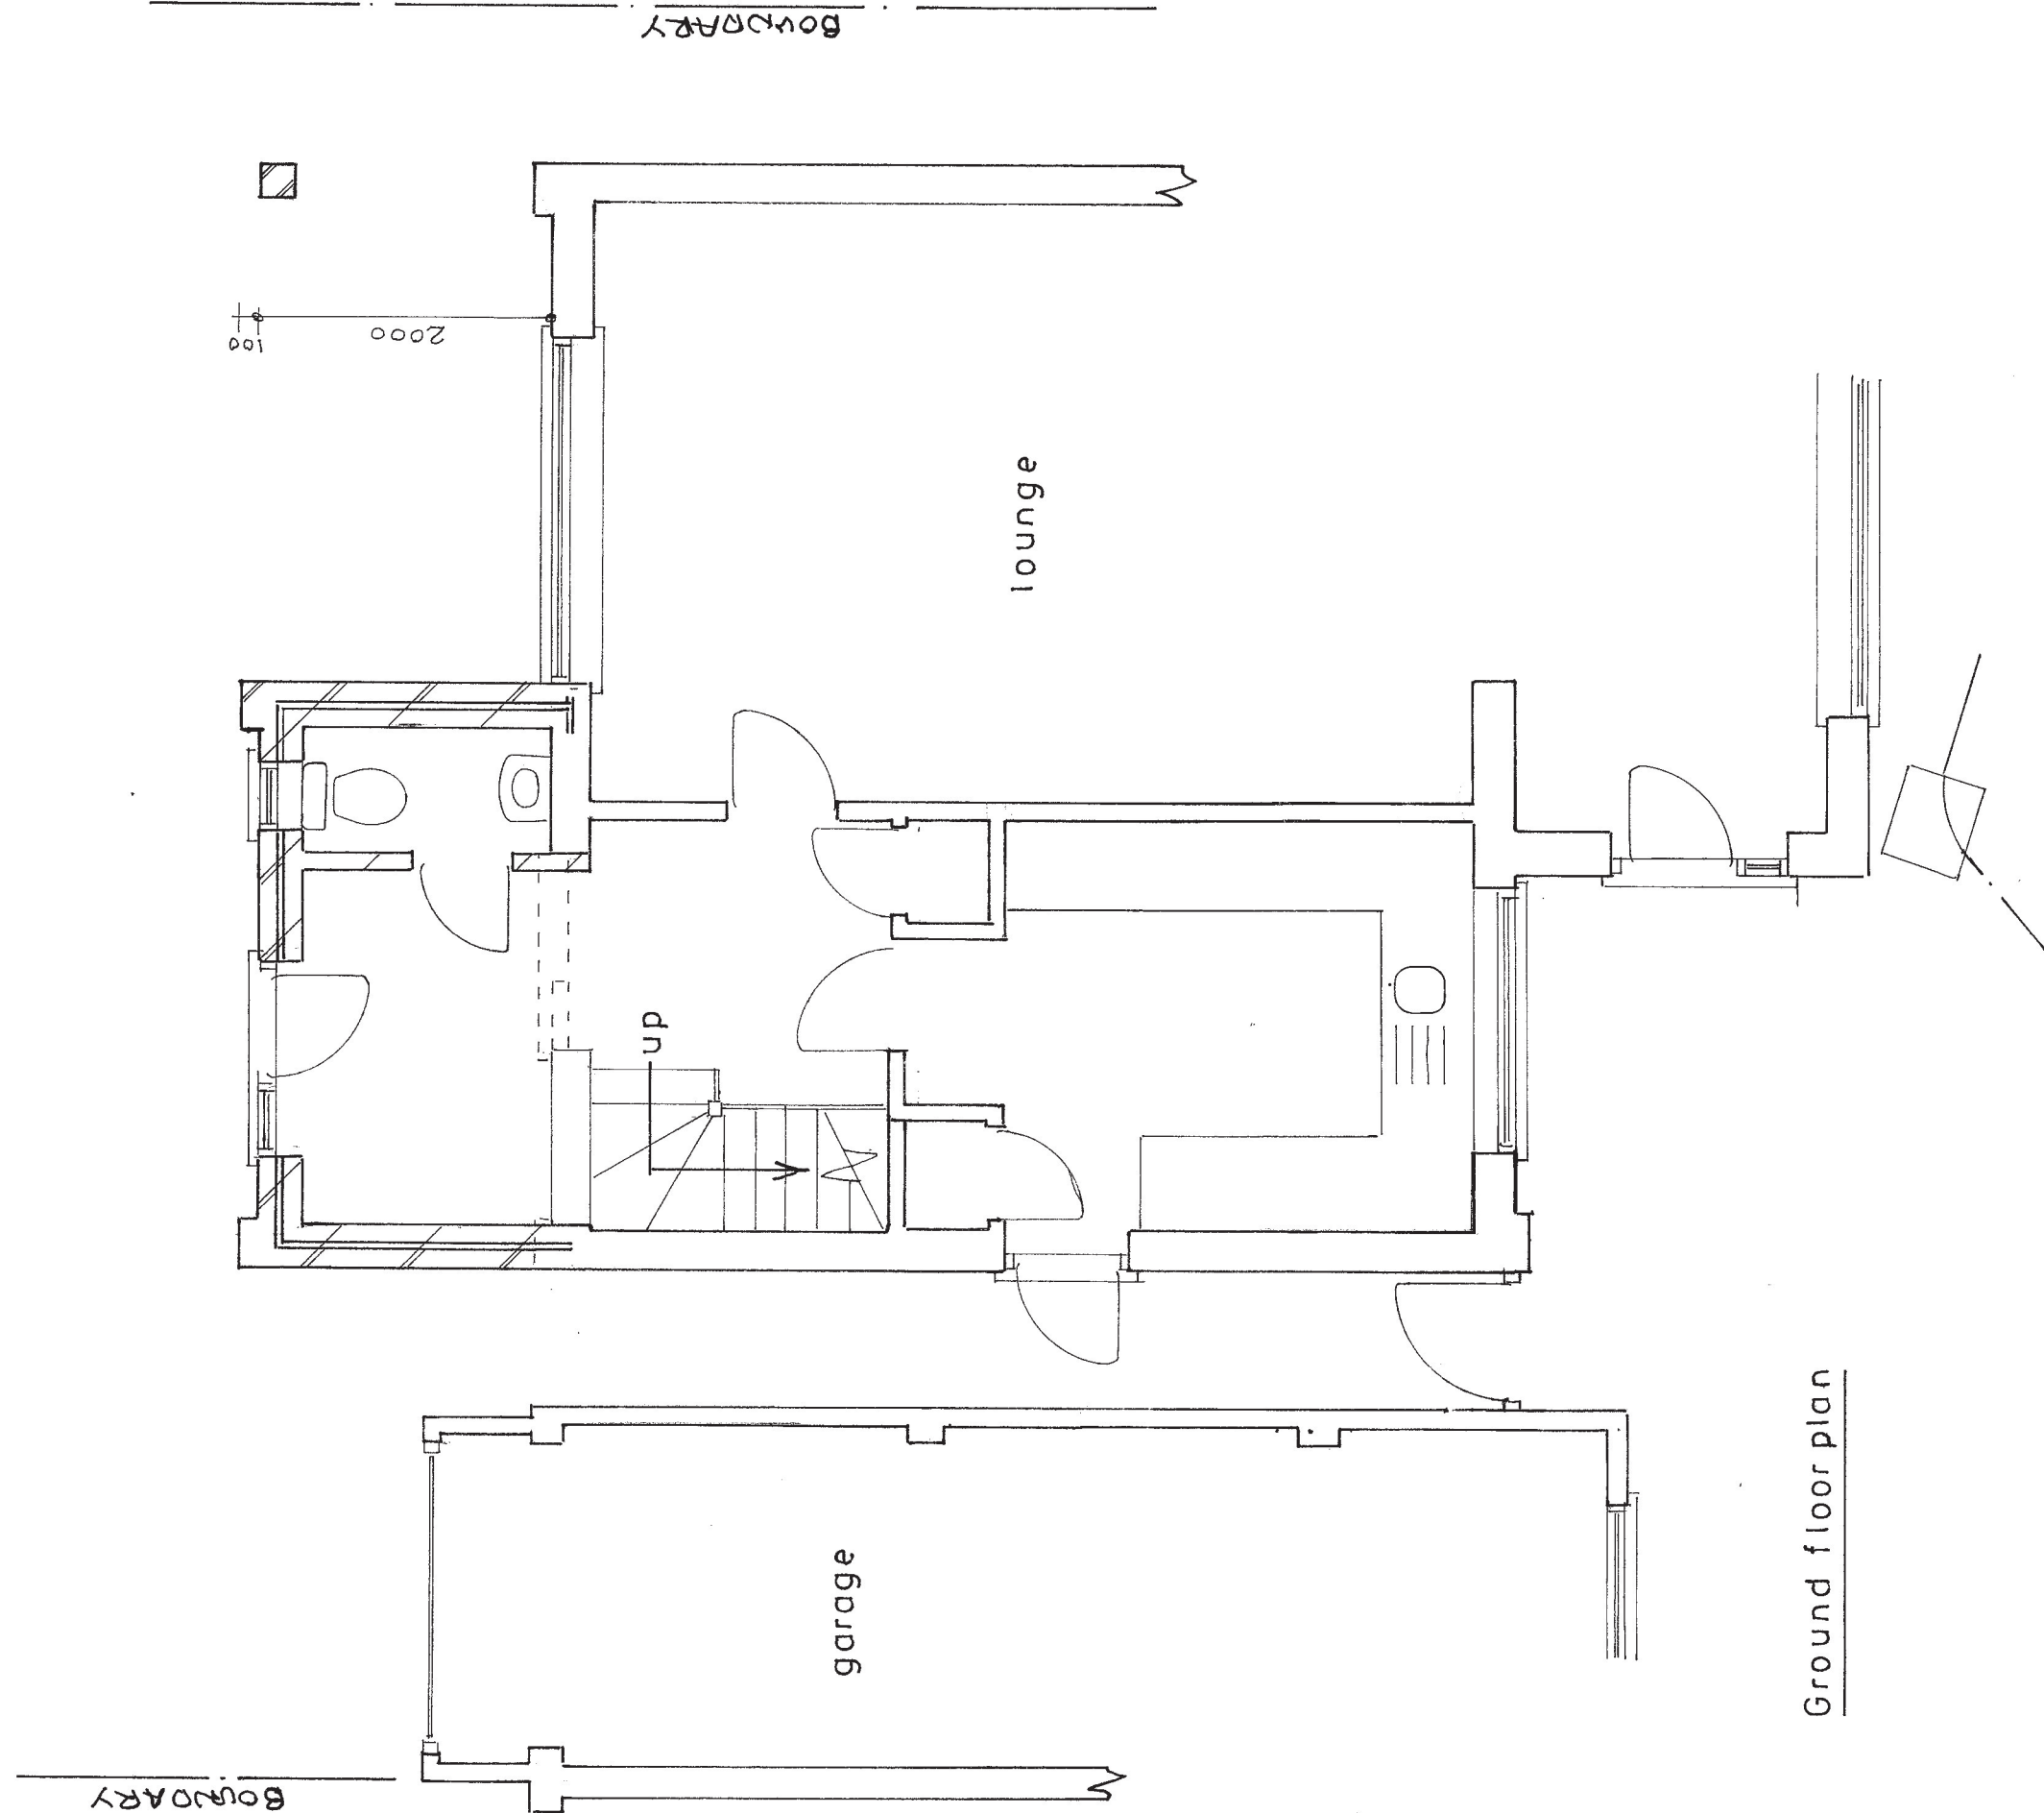

Ground floor plan



location plan
1 : 1250

Ordinance Survey
Paper Map Copying
Licence No.
100056538