

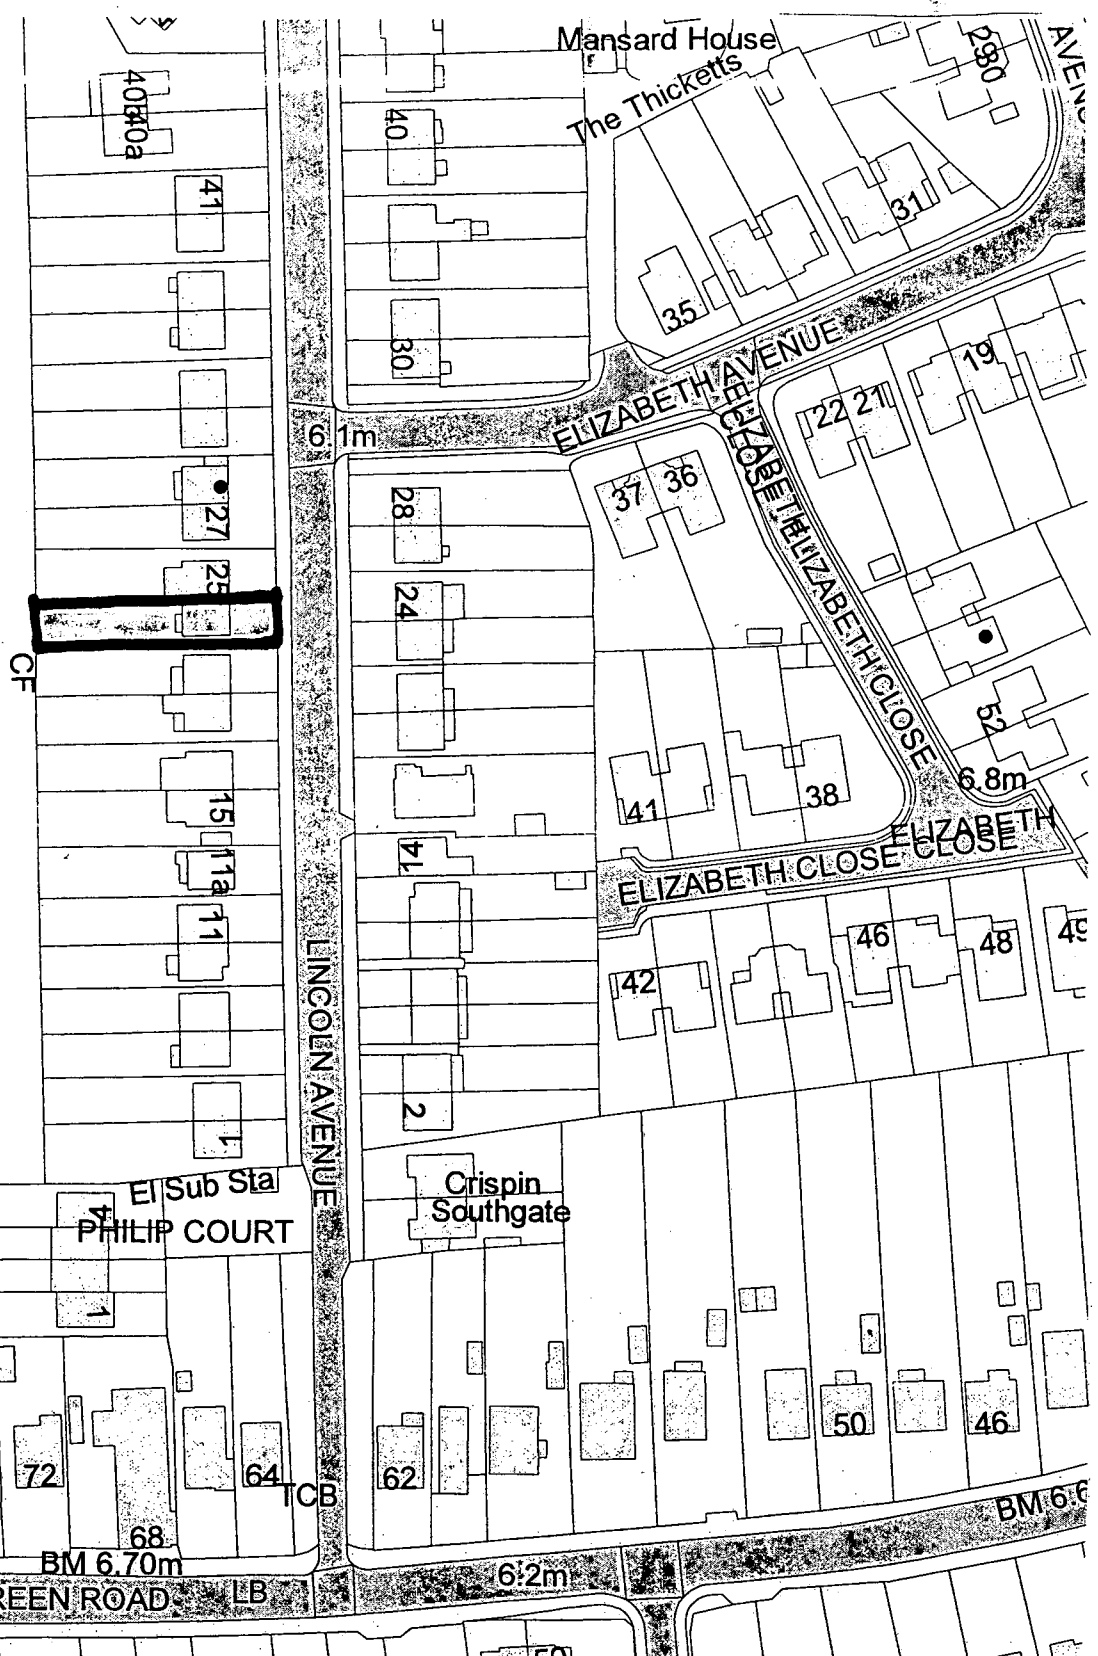


LOCATION PLAN 1:1250

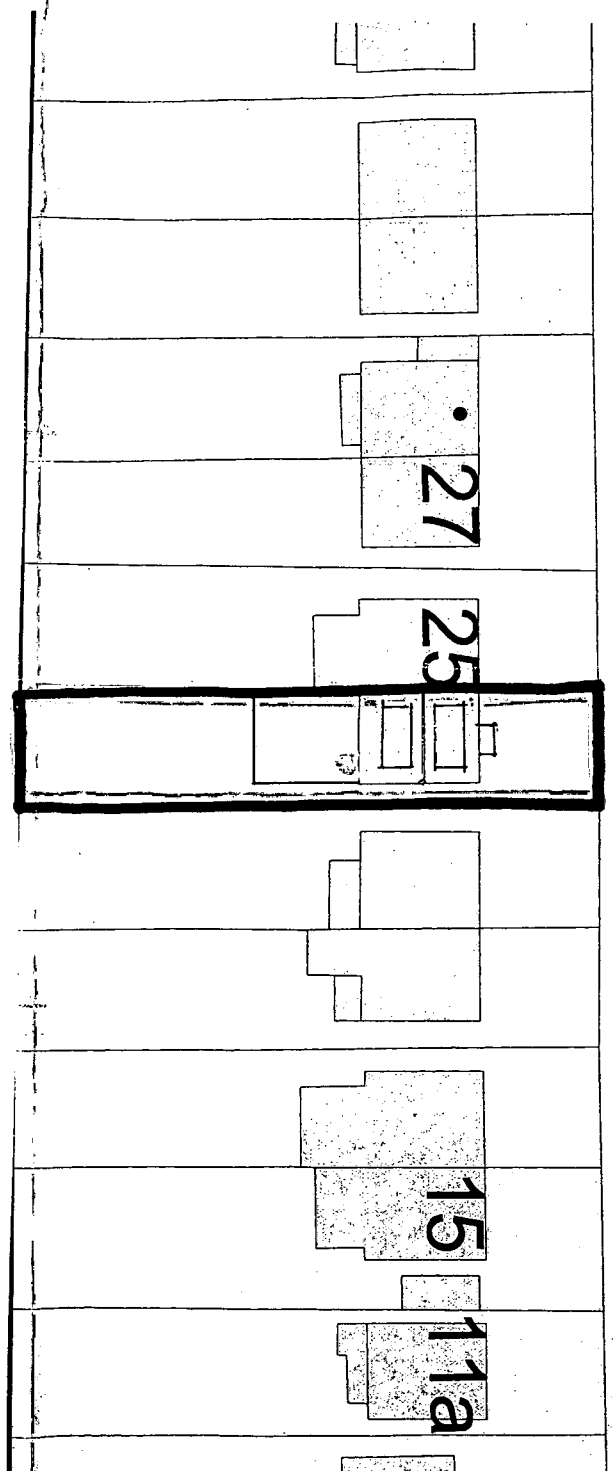

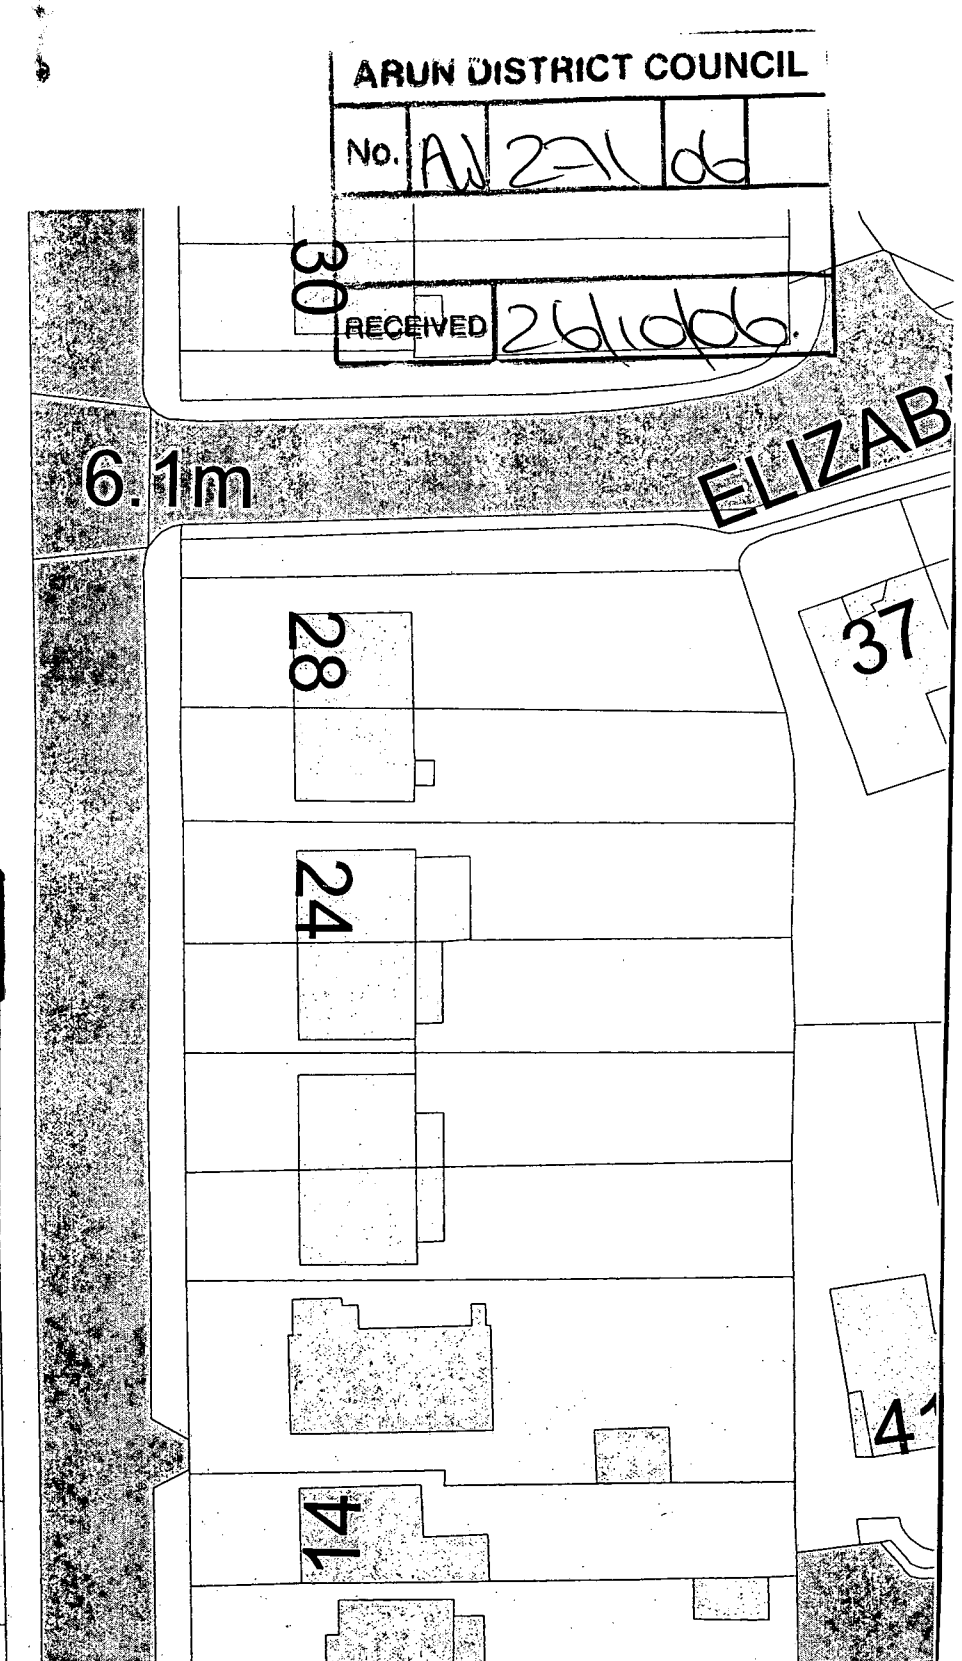

SITE PLAN 1:500.

23 LINCOLN AVENUE, ROSE GREEN, PO21 3EJ.

ARUN DISTRICT COUNCIL:AW/271/06/ 26/10/2006